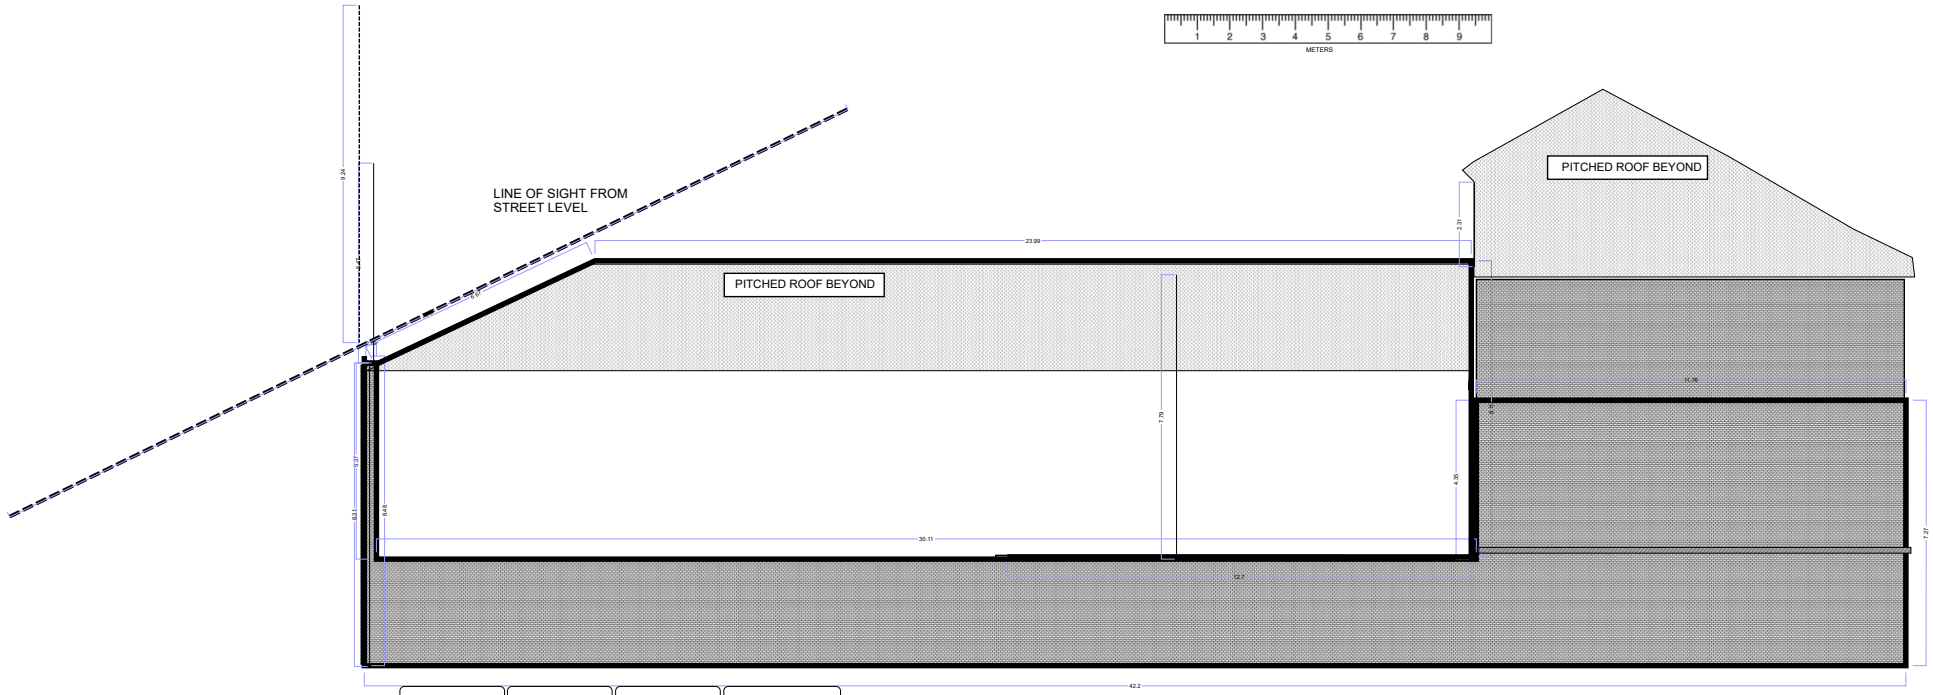

15301284 SIDE ELEVATION EXISTING	HOUSETIQUE LTD	PHOENIX 83 COMMERCIAL STREET NEWPORT NP20 1LR	MAINTY GROUP CONSULTING LTD 03308081738 18A NBC NEWPORT NP10 4RF