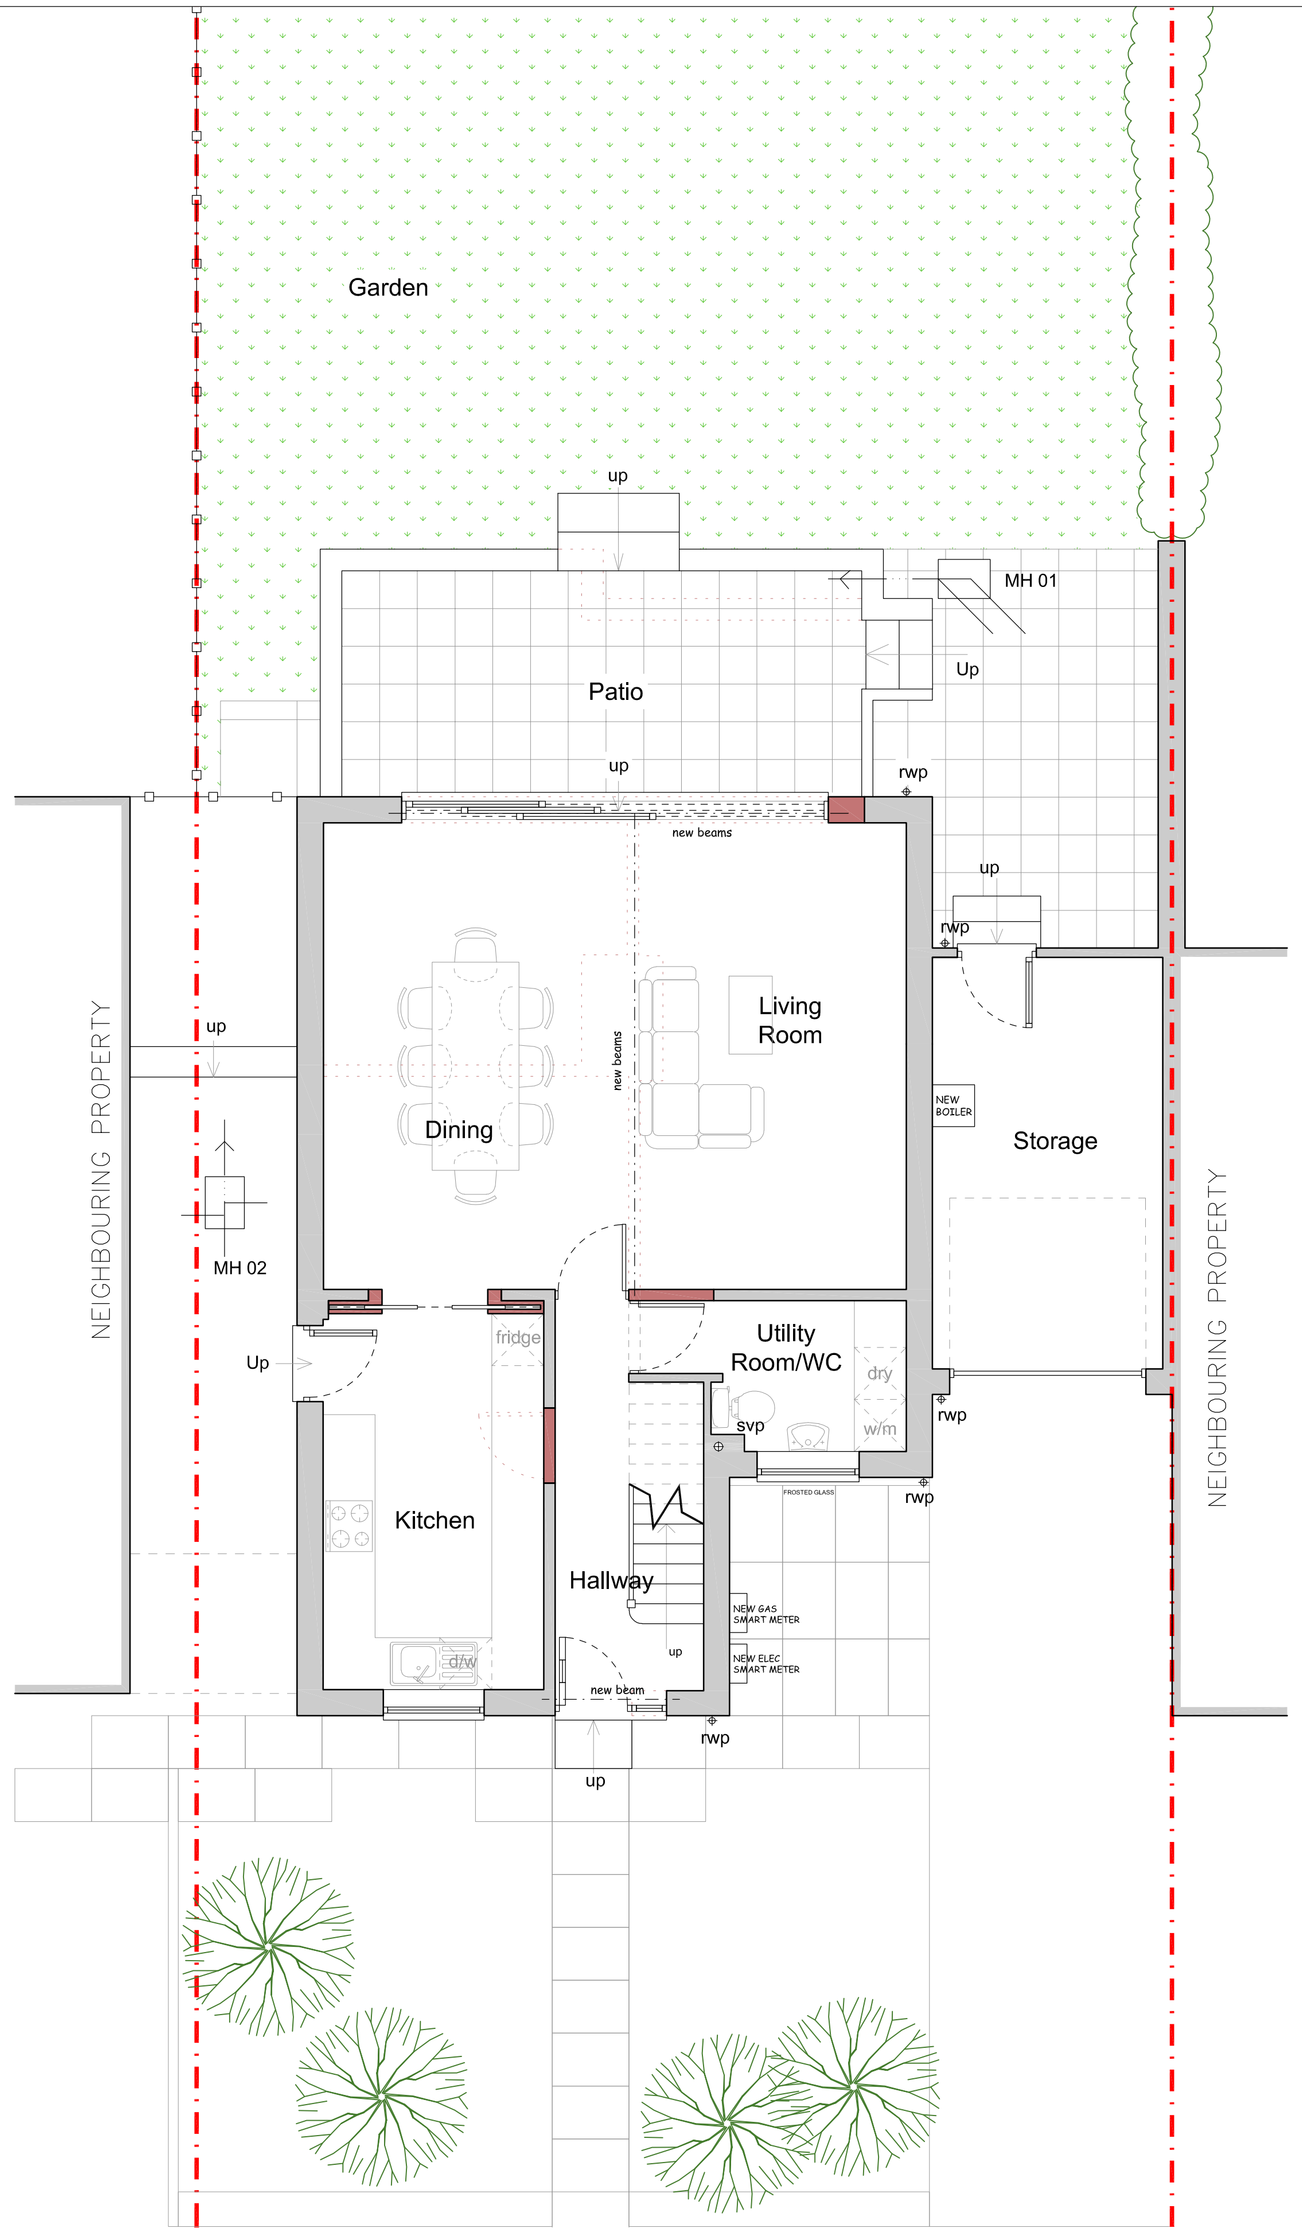

Ground Floor Plan

0m 1m 2m 3m 4m 5m

First Floor Plan

0m 1m 2m 3m 4m 5m

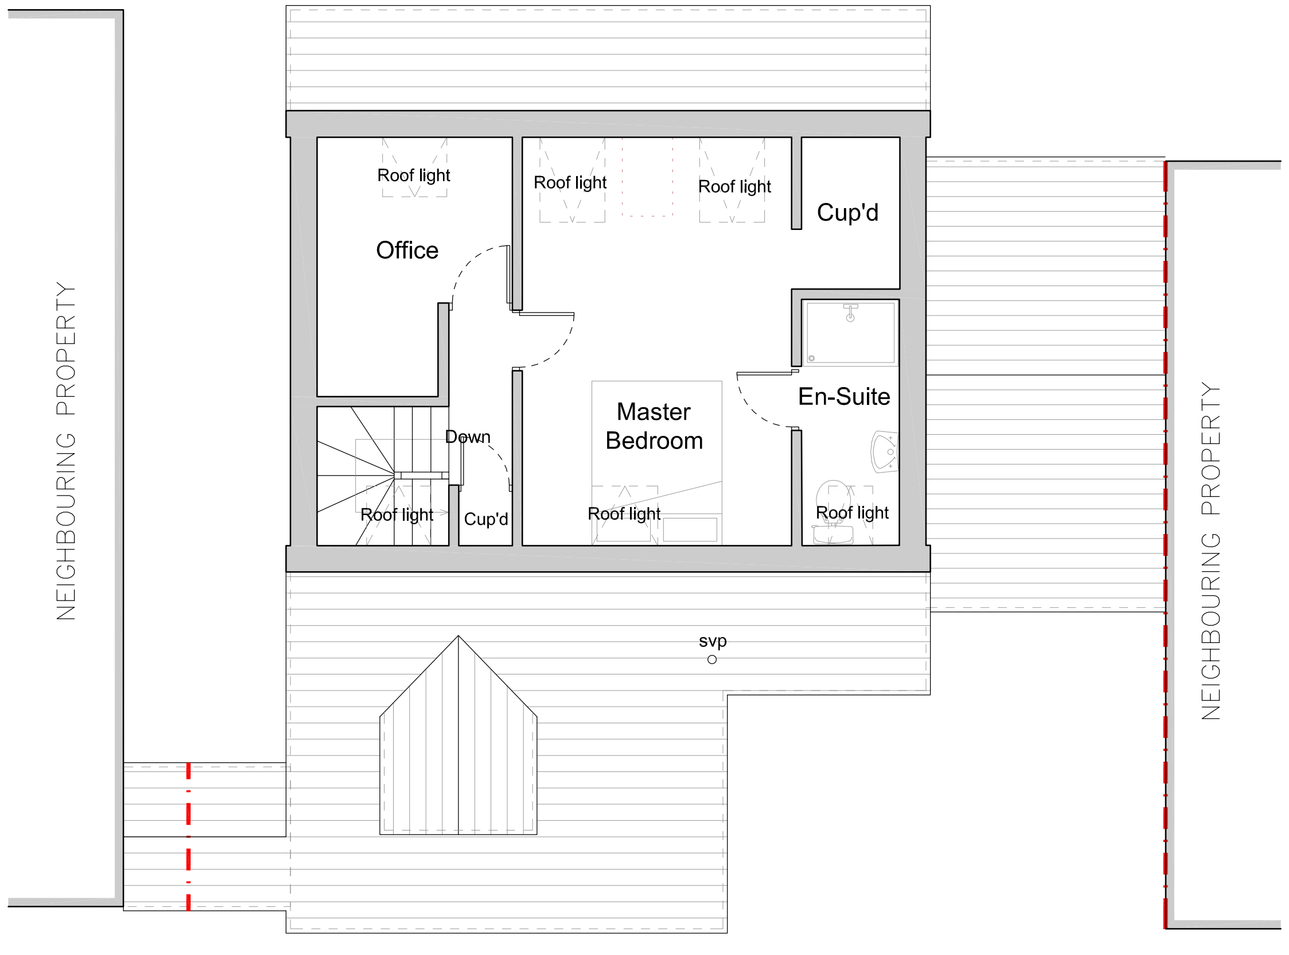

Loft Plan

0m 1m 2m 3m 4m 5m

Drawing No R783–03 A1

NOTES:
THIS DRAWING IS COPYRIGHT.
DO NOT SCALE FROM THIS DRAWING.
WORK TO FIGURED DIMENSIONS ONLY.
CHECK ALL DIMENSIONS ON SITE.
ANY DISCREPANCIES TO BE NOTIFIED TO THE ARCHITECT.

NOTES:
DRAWINGS HAVE BEEN PRODUCED FOR PLANNING AND BUILDING REGULATIONS PURPOSES ONLY. THE CONSTRUCTION (DESIGN AND MANAGEMENT) REGULATIONS 2015 (CDM) IS THE RESPONSIBILITY OF THE CLIENT,/ CONTRACTOR UNLESS OTHERWISE AGREED IN WRITING.

REVISIONS

RICHARD ANDREWS ARCHITECTS
SUSTAINABLE MODERN CREATIVE
THE STABLES, THE ESTATES OFFICE, 25-26 GOLD TOPS, NEWPORT, NP20 4PG
PHONE: 01633 744144
EMAIL: admin@ra-architects.co.uk
Registered In England & Wales No.8274171.
Registered Office: Companies House, Crown Way, Cardiff, CF14 3UZ
www.ra-architects.co.uk

Job 8 Bulmore Road
Caerfeon
Newport
NP18 1QQ

Drawing PROPOSED PLANS

Number R783–03 A1

Scale	Date	Drawn	Checked
1:50	07/2023	AM	

03/09/2024 08:24:25 L:\RA Architects\RAA Projects\R783 8 Bulmore Road, Caerleon\CAD\R783 Planning 2024.dwg — ISO A1