# 19 ST MARYS STREET, NEWPORT

## AS EXISTING

FRONT ELEVATION

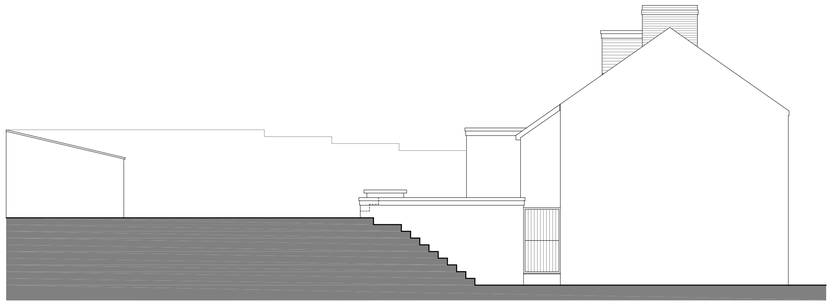

SIDE ELEVATION

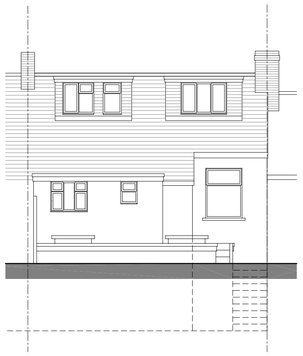

REAR ELEVATION

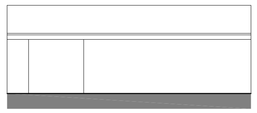

OUTBUILDING ELEVATION

## AS PROPOSED

FRONT ELEVATION

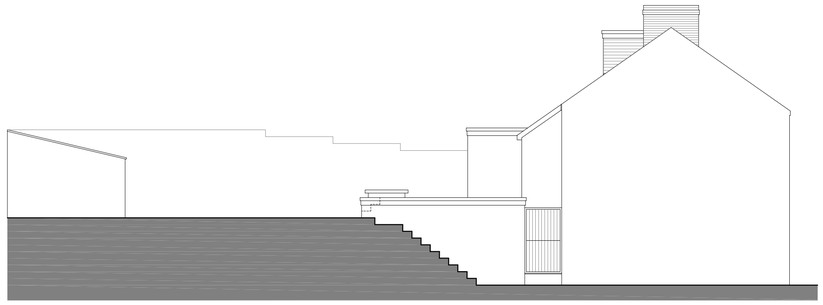

SIDE ELEVATION

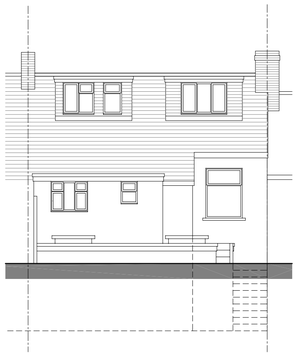

REAR ELEVATION

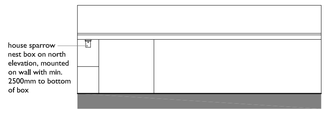


OUTBUILDING ELEVATION

SCALE THIS DRAWING ONLY FOR PLANNING PURPOSES CHECK ALL DIMENSIONS ON SITE

This drawing is to establish design intent. The contractor is responsible for quantities, dimensions, verification of site conditions, compliance with contract documents for information that pertains to the fabrication processes or techniques of construction and for the co-ordination of work with all trades. All errors or omissions are to be reported to the designers.

Original drawing size A1

this drawing is copyright, all rights reserved.

| Rev | Date | Description | By | Checked |
|---|---|---|---|---|
| - | - | - | - | - |

Client: MR AND MRS A. AHUJA

Project: PROPOSED HMO AT 19 ST MARY STREET, NEWPORT.

Title: ELEVATIONS AS EXISTING AND PROPOSED

Scale: 1:10,1:50 @ A1; 1:20,1:100 @ A3

Status: PLANNING | Drawn: jmt | Date: Aug 2025 | Approved: --- | Checked: ---

Job No: 2024.454 | Drg. No: PL03 | Rev.: -

ajt design tech
69 St Julians Road, Newport, South Wales, NP19 7RU.
Tel: 07891 973844
Email: jason@ajtechdesign.co.uk