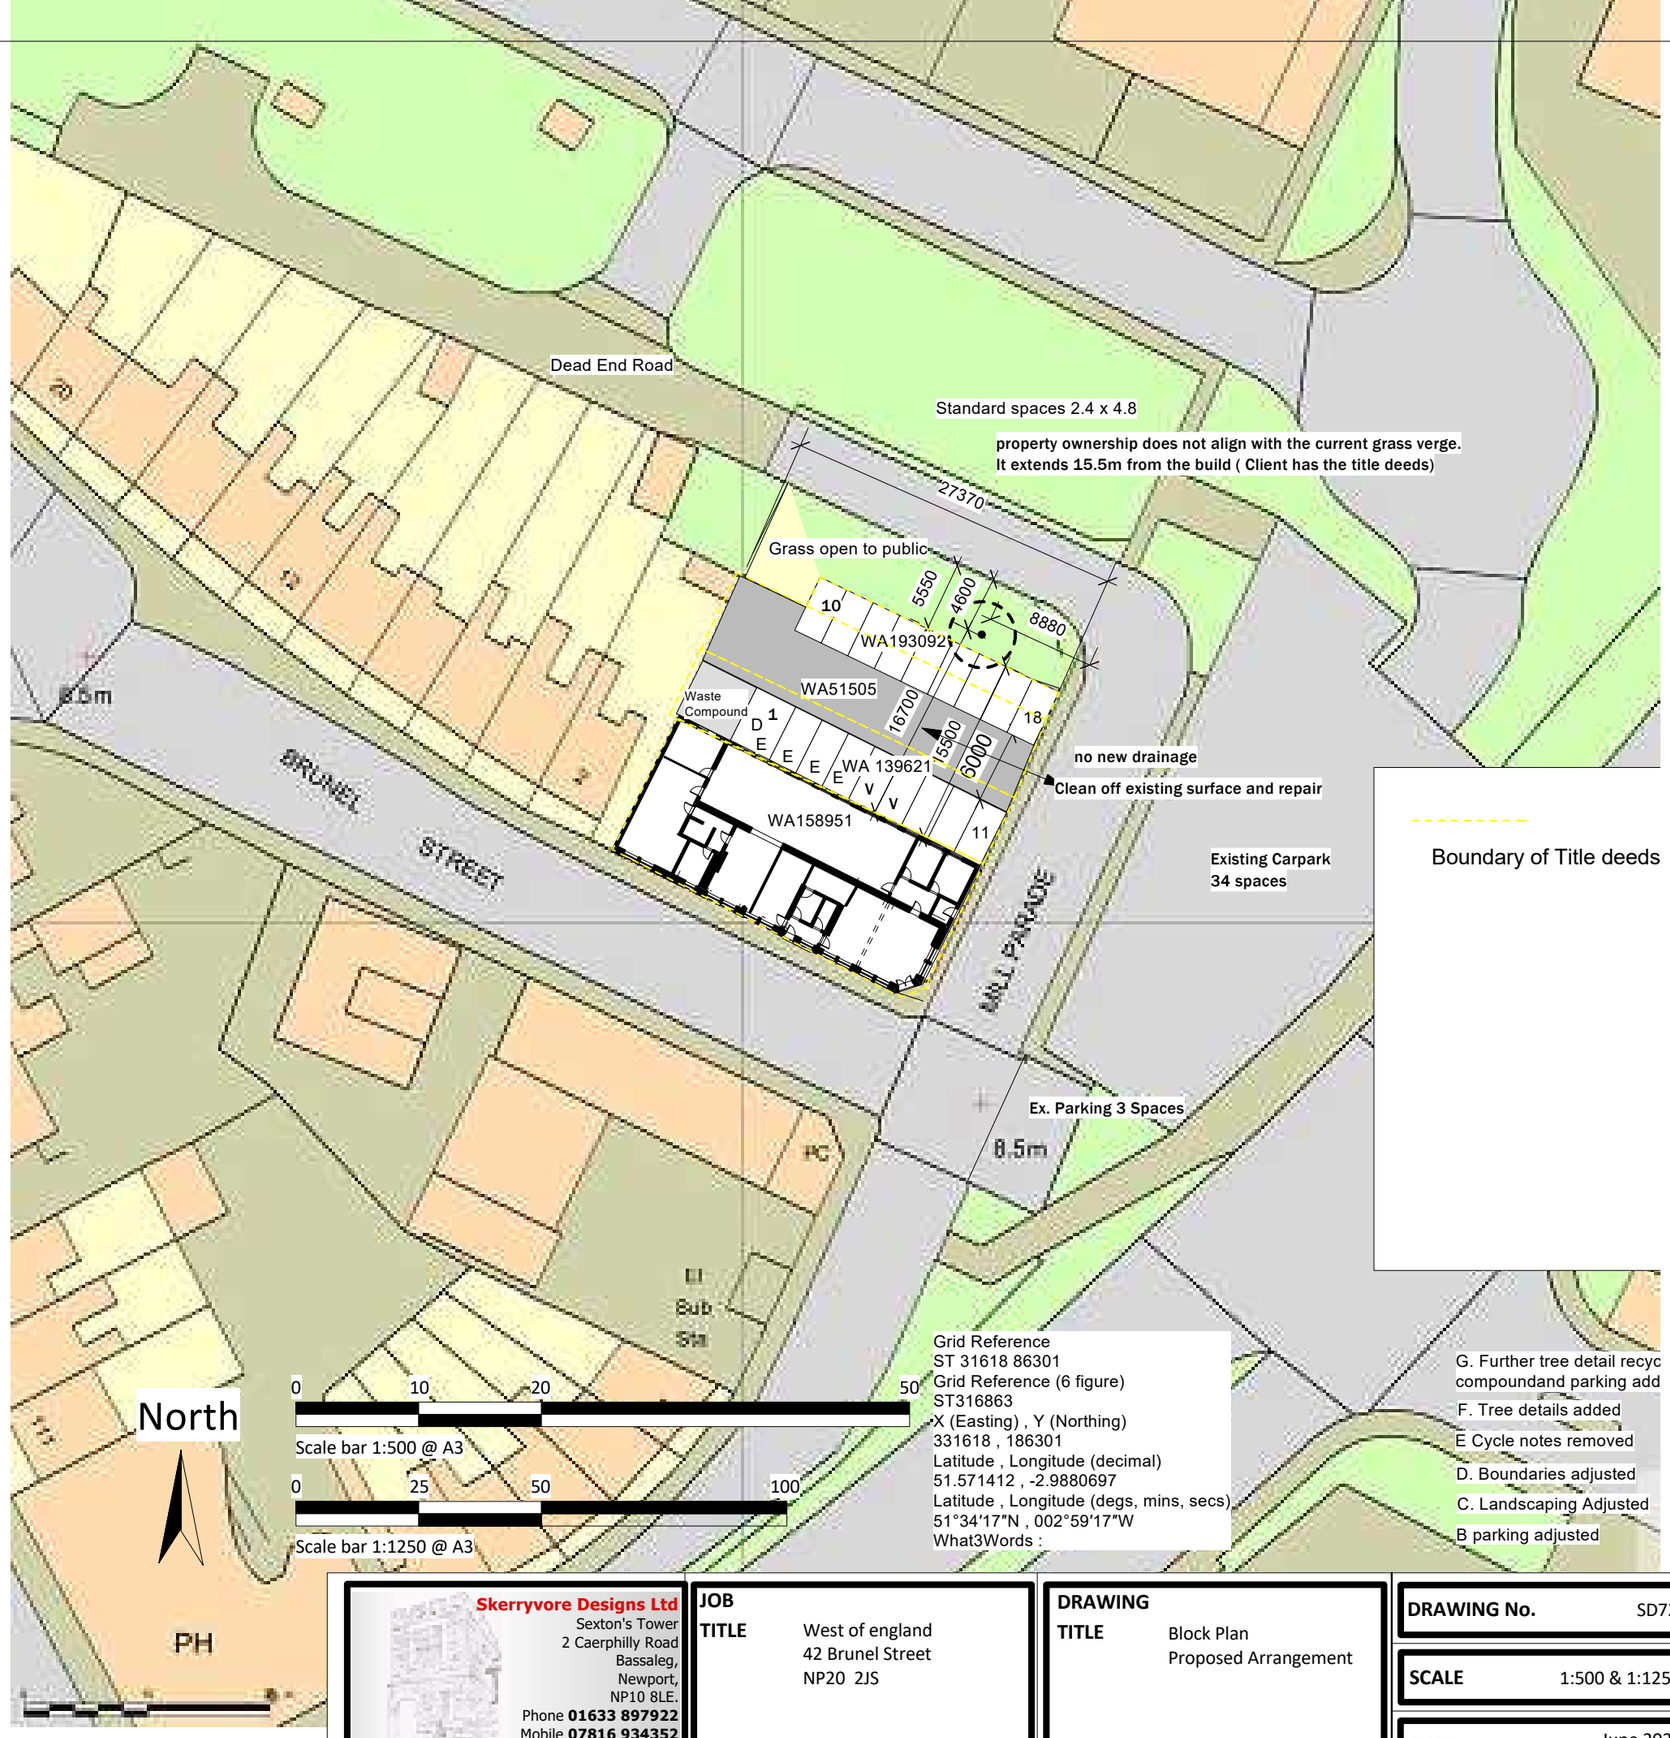

Grid Reference
ST 31618 86301
Grid Reference (6 figure)
ST316863
X (Easting) , Y (Northing)
331618 , 186301
Latitude , Longitude (decimal)
51.571412 , -2.9880697
Latitude , Longitude (degs, mins, secs)
51°34′17″N , 002°59′17″W
What3Words :

G. Further tree detail recyc
compoundand parking add
F. Tree details added
E Cycle notes removed
D. Boundaries adjusted
C. Landscaping Adjusted
B parking adjusted

Skerryvore Designs Ltd
Sexton's Tower
2 Caerphilly Road
Bassaleg,
Newport,
NP10 8LE.
Phone **01633 897922**
Mobile **07816 934352**
steve_groucott@hotmail.com

JOB
TITLE West of england
42 Brunel Street
NP20 2JS

DRAWING
TITLE Block Plan
Proposed Arrangement

DRAWING No. SD724 09G

SCALE 1:500 & 1:1250 @ A3

DATE June 2025