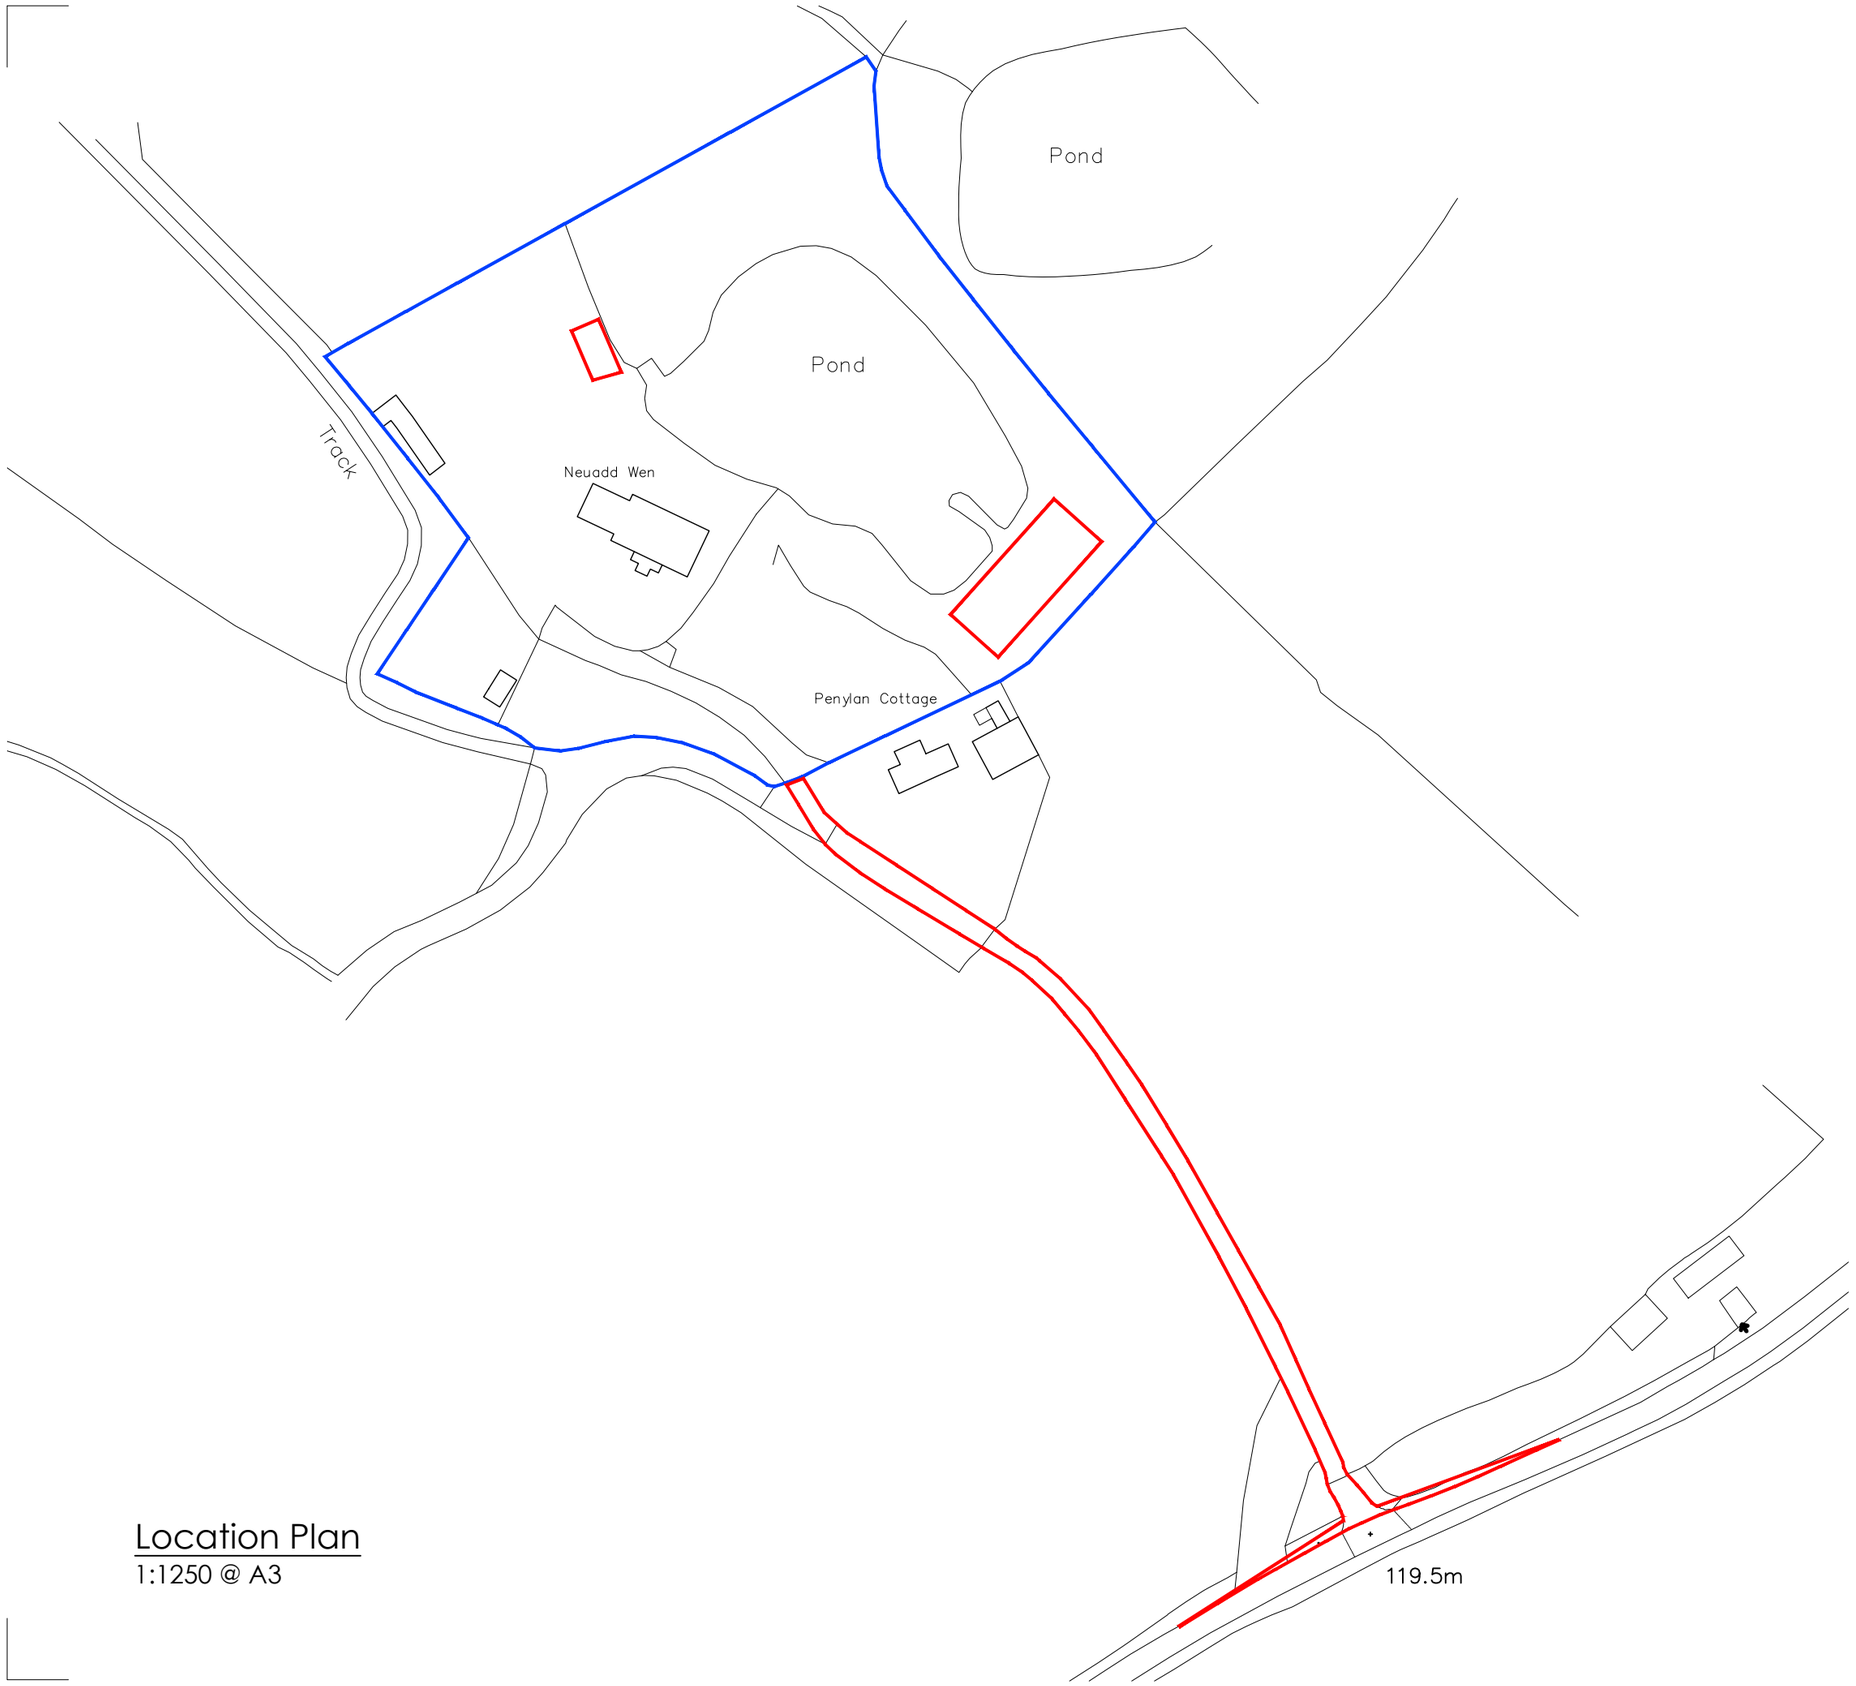

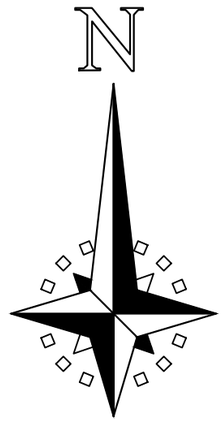

Key

Proposed site location

Land under applicant's control

Location Plan

1:1250 @ A3

Scale: 1:1250 @ A3