2.680m high 225mm wide
facing brick boundary wall
NOTE.Dimension taken from number
number 26
Also shown is the existing
flat roof over the storage area
for which permission is being
sought from the LPA for its
retention.

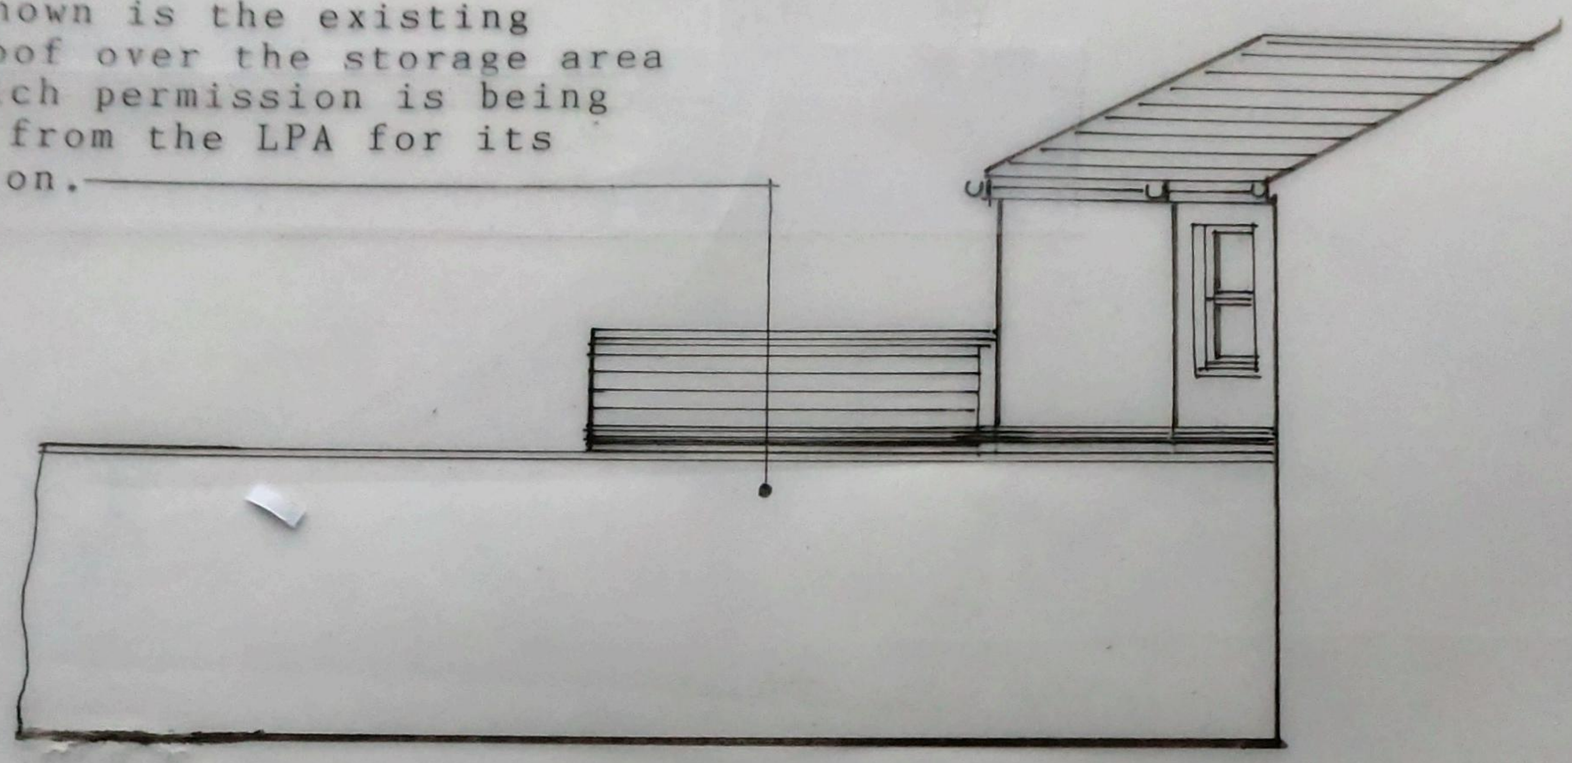

Existing side elevation (from number 27)

SCALE 1:100

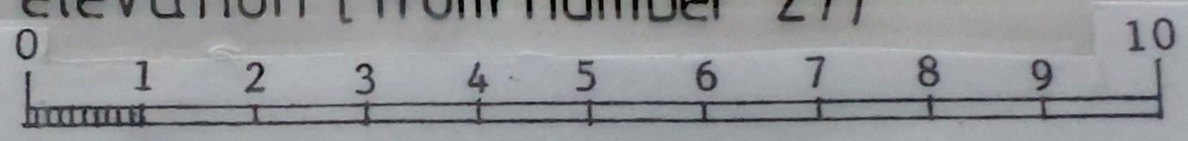

10 metre length at 1:100 scale

Revisions

Proposal

Single storey rear extension

Address

26 Fields Road

Newport

Classification

Existing side elevation

(from number 27 Fields Road)

Drawing number

1026(12)25