The contractor will be held responsible for the accuracy of the setting out and checking of all dimensions on drawings and on site.
Contractors are not to scale from drawing.
For planning applications these drawings can be scaled from.
Copyright

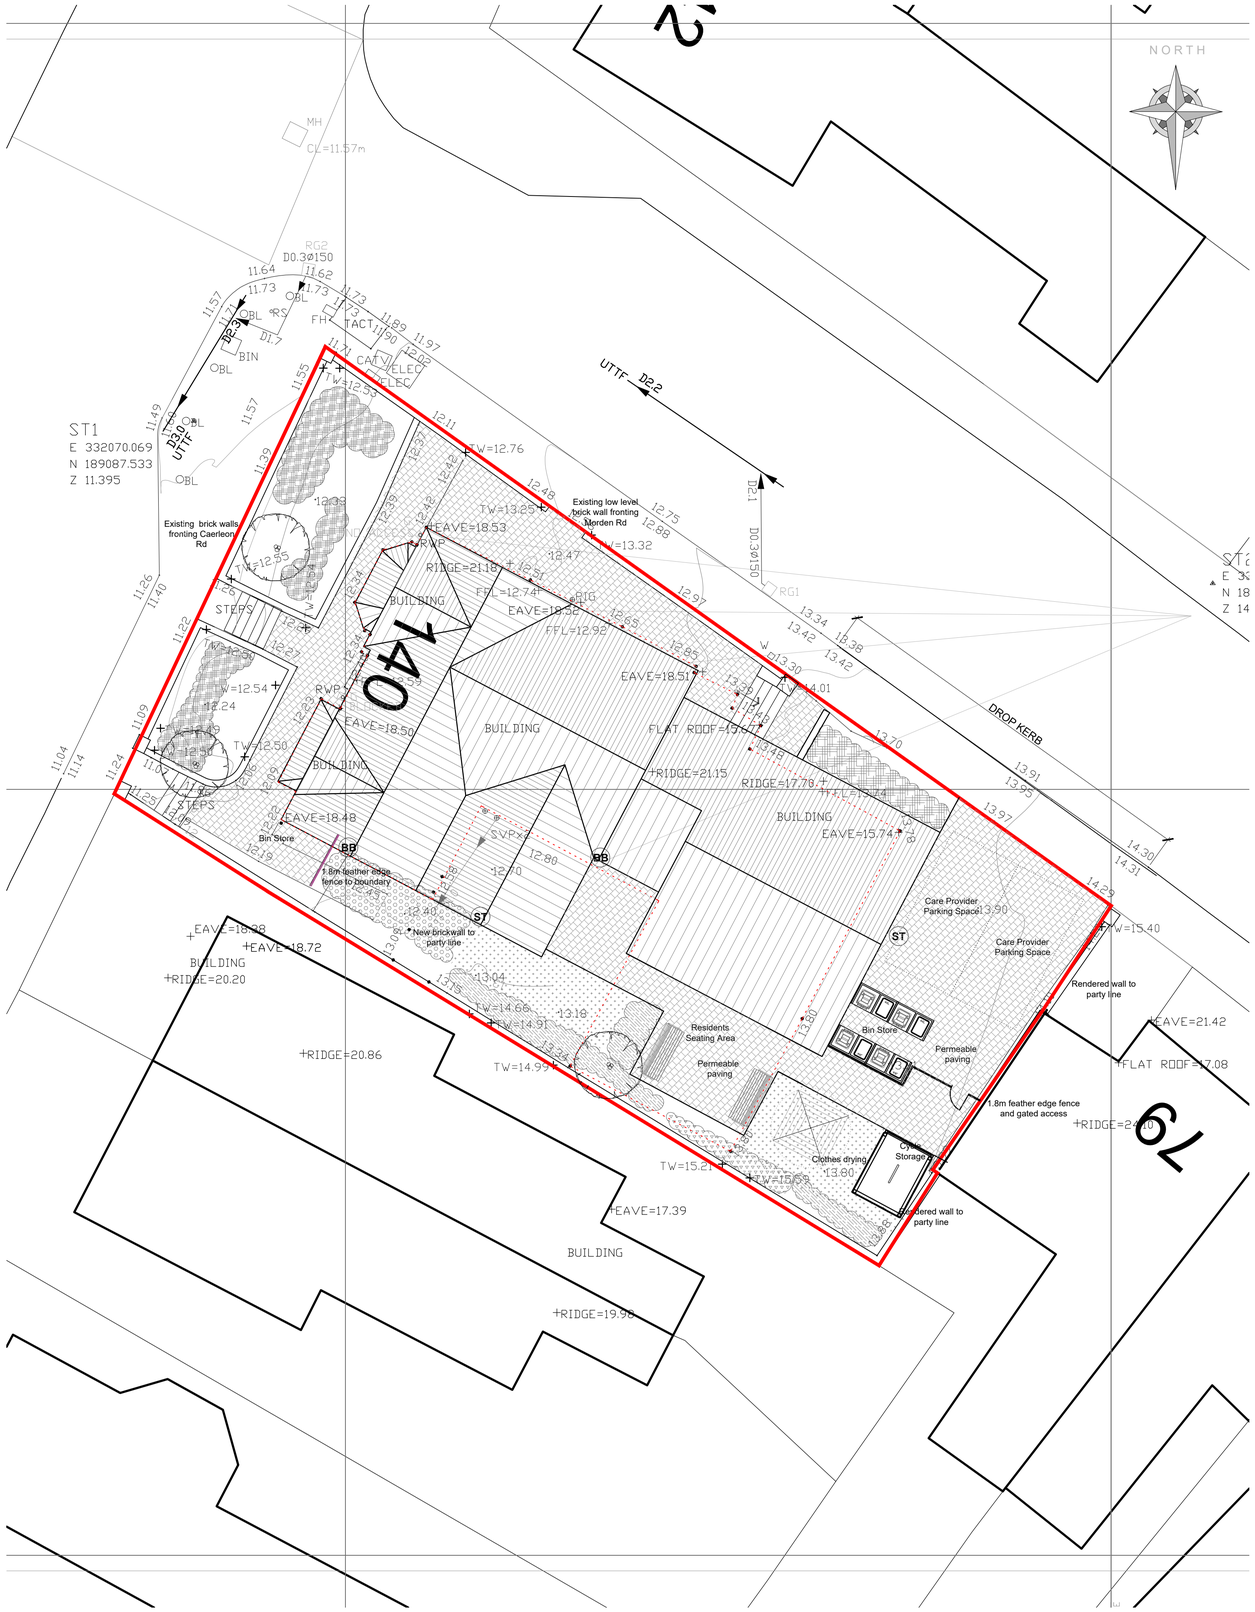

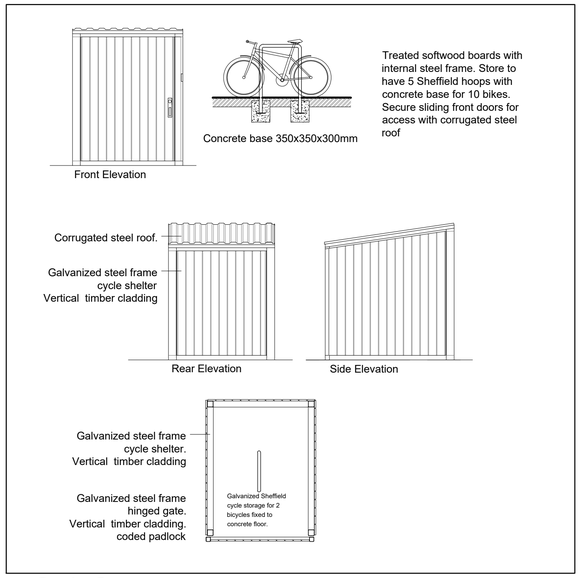

Cycle Store

Scale 1:50

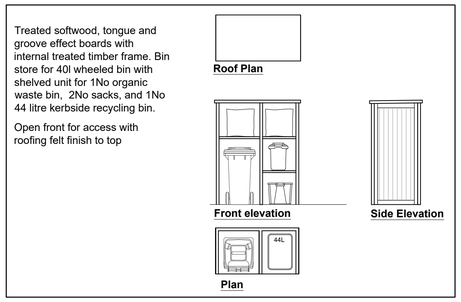

Bin Store

Scale 1:50

ST **Sparrow Terrace**
Material: SCHWEGLER wood-concrete.
Installation height: 2 - 7metres above ground level.
Dimensions of the three brood chambers: W 10.5 x H 16 x D 15 cm
External dimensions: W 43 x H 24.5 x D 20 cm.

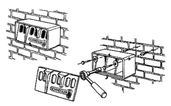

BB **Bat Box Shelter**
Material: SCHWEGLER wood-concrete.
Installation: mount it on a wall surface facing south or east.
Dimensions : W 25 x H 30 x D 5 cm

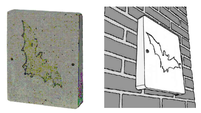

1:50
1m 0 1m 2m 3m 4m 5m

1:100
2m 0 2m 4m 6m 8m 10m

PROJECT:
140 Caerleon Rd
Newport

TITLE:
Proposed Site Plan

SCALE:	DATE:	DRAWN BY:
1:100@A1	July 24	ams

DRAWING NUMBER: 4304.PL.11
REVISION: F

0792 920 3182
arron@36design.co.uk