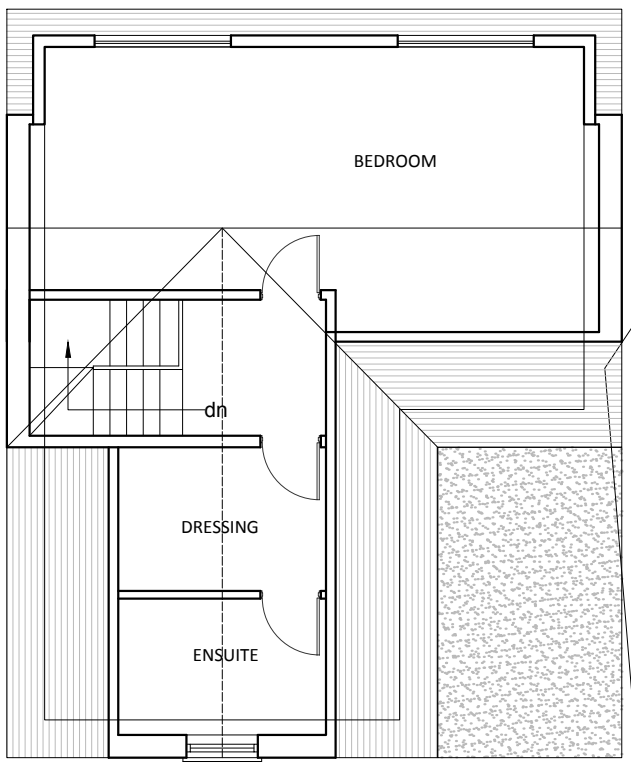

PROPOSED SECOND FLOOR PLAN

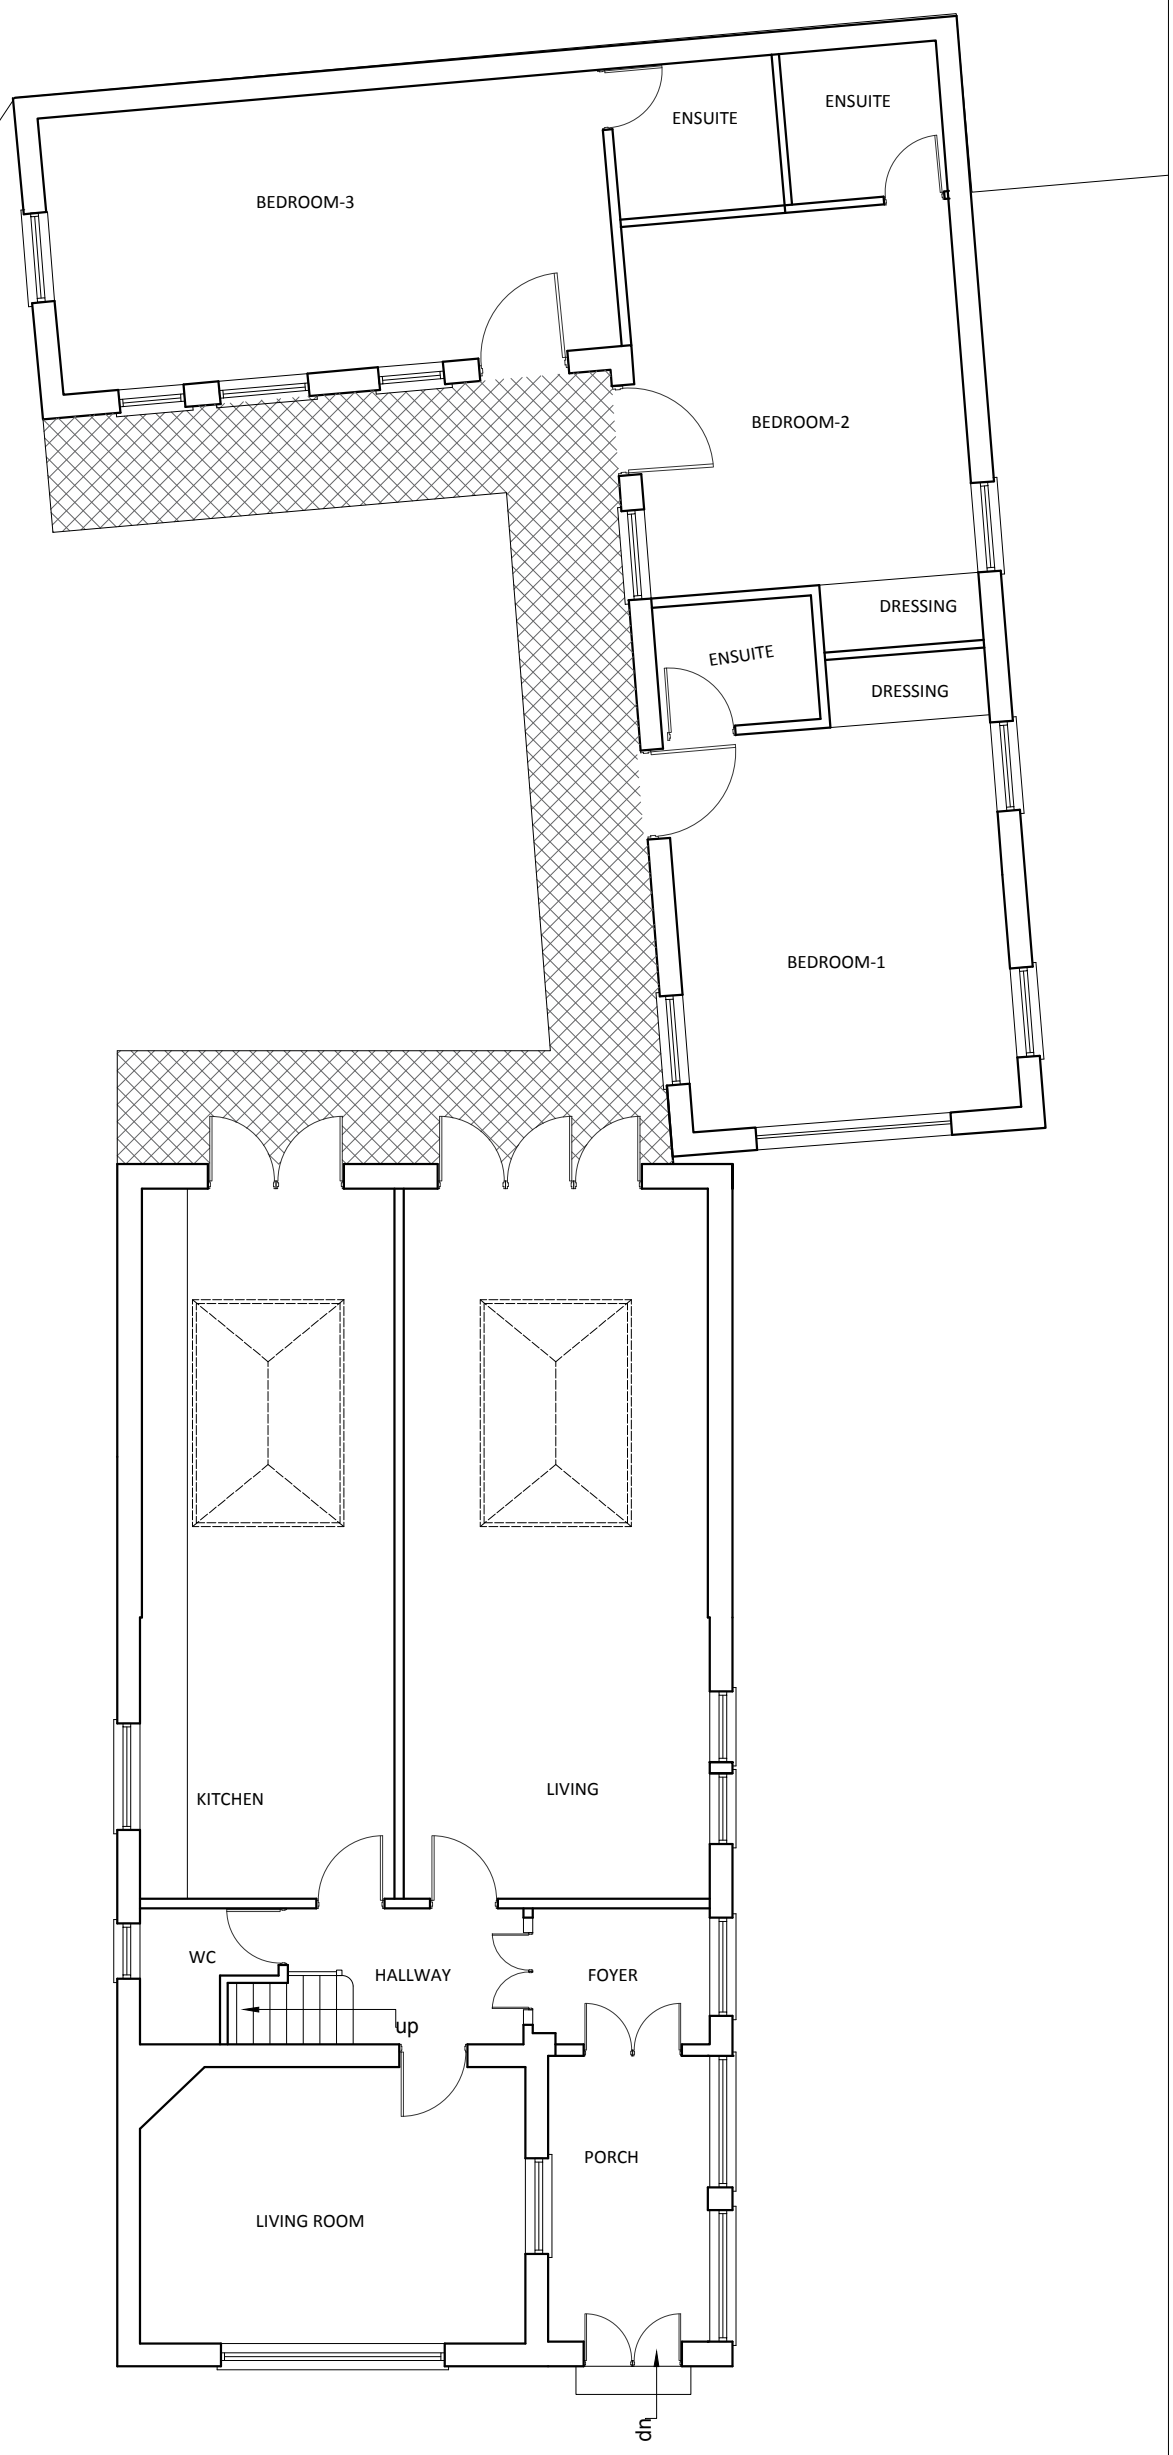

PROPOSED GROUND FLOOR PLAN

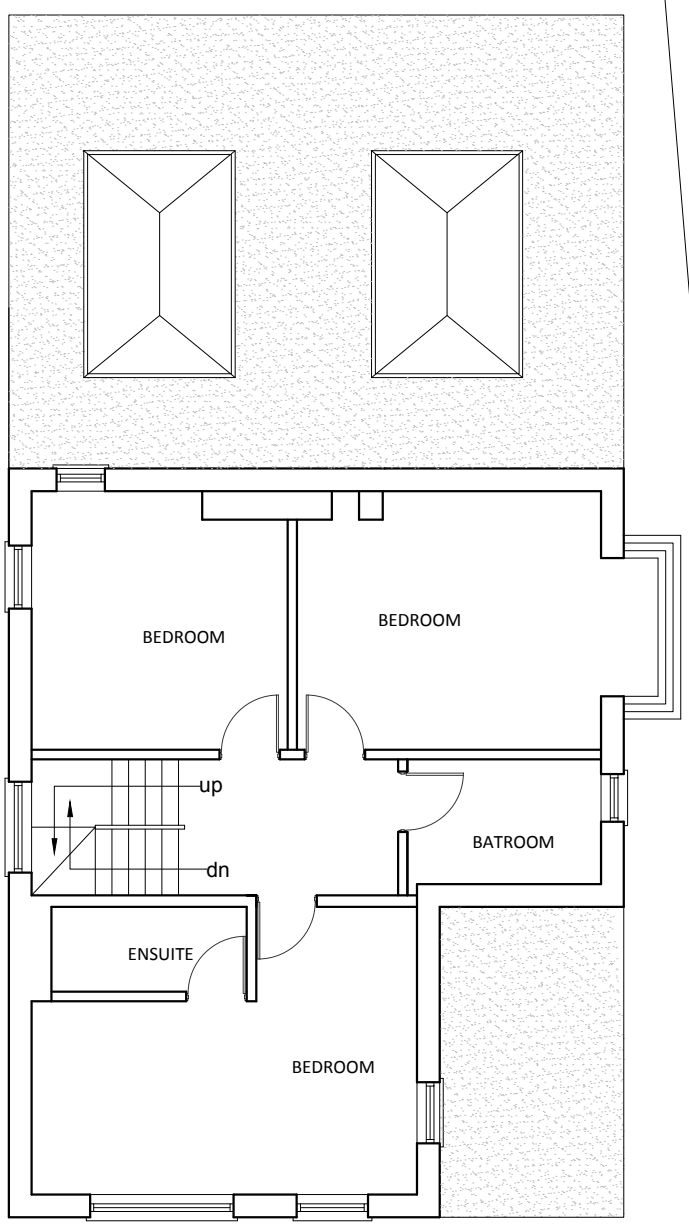

PROPOSED FIRST FLOOR PLAN

© This drawing is copyright Do not Scale.
Contractor to check all dimensions on site and to report any discrepancies directly to the SO.

Date: MAY 2025

Project: 62 MARSHFIELD ROAD

PROPOSED PLANS

Job No:

Scale: 1:100

Dwg No: 201

Drawn By: KG

DESIGNS
SK DESIGNS
58B, Clearwater Way, Lakeside. Cardiff. CF23 6DJ
Tel: 029 20 761 950
Fax: 029 20 761 950
Email: info@skdesigns.org.uk