PROPOSED SOUTH ELEVATION

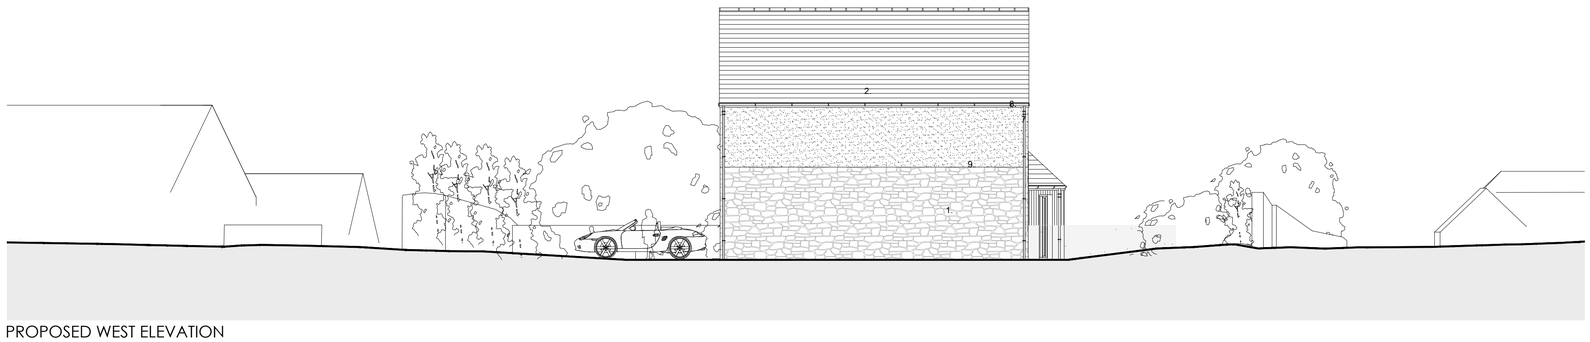

PROPOSED WEST ELEVATION

FINISHES/MATERIALS

1. NATURAL STONE
2. SLATE ROOFING TILE
3. SECTIONAL OVERHEAD GARAGE DOOR - BLACK
4. TIMBER DOOR - STAINED FINISH
5. ALUMINUM FRAME WINDOWS AND DOORS - BLACK
6. VERTICAL TIMBER CLADDING - STAINED FINISH
7. RAIN WATER GOODS PLASTIC - BLACK
8. FACIA - BLACK
9. THROUGH COLOUR RENDER - WHITE ROUGH FINISH

0 2 4 6 8 10 12 14 16 18 20

20m Scale Bar

Original Size A1

GENERAL NOTES

This drawing is copyright and owned by AFA Architects & Planners Limited, and is for use on this site only unless contractually stated otherwise.

All other design team elements, where indicated, have been imported from the consultant's drawings and reference should be made to the individual consultant's drawings for exact setting out, size and type of component.

Discrepancies and/or ambiguities within this drawing, between it and information given elsewhere, must be reported immediately to the architect for clarification before proceeding.

All works carried out in accordance with the latest British Standards and Codes of Practice unless specifically directed otherwise in the specification.

Responsibility for the reproduction of this drawing in paper form, or if issued in electronic format, lies with the recipient to check that all information has been replicated in full and is correct when compared to the original paper or electronic image. Graphical representations of equipment on this drawing have been coordinated, but are approximations only. Please refer to the Specifications and /or Details for actual sizes and/or specific contractor construction information.

Refer to the relevant Construction(Design and Management) documentation where applicable.

Is is assumed that all works on this drawings will be carried out by a competent contractor, working where appropriate to an approved method statement.

Revision	Date	Description	By	Check
B	19/03/2024	Window above garage reduced in size, hedge updated, retaining walls reduced in extent.	SH	IDW
A	18/08/2023	Roof over main stair lowered by 1 metre.	SH	IDW

Purpose of Issue

FOR DISCUSSION

Client

MR & MRS GANE

Project

PROPOSED NEW DWELLING
MILTON HILL,
LLANWERN VILLAGE, NEWPORT

Drawing

PROPOSED ELEVATIONS 02

Scale @ A1	Drawn	Checked	Approved
1:100	SH	IDW	-

Project No.	Drg No.	Revision
1990	PL10	B

Date

MAY 2023

afa architects + planners

Abacus House
Caxton Place
Cardiff
South Wales
CF23 8HA

www.afa-architects.co.uk