GROUND FLOOR

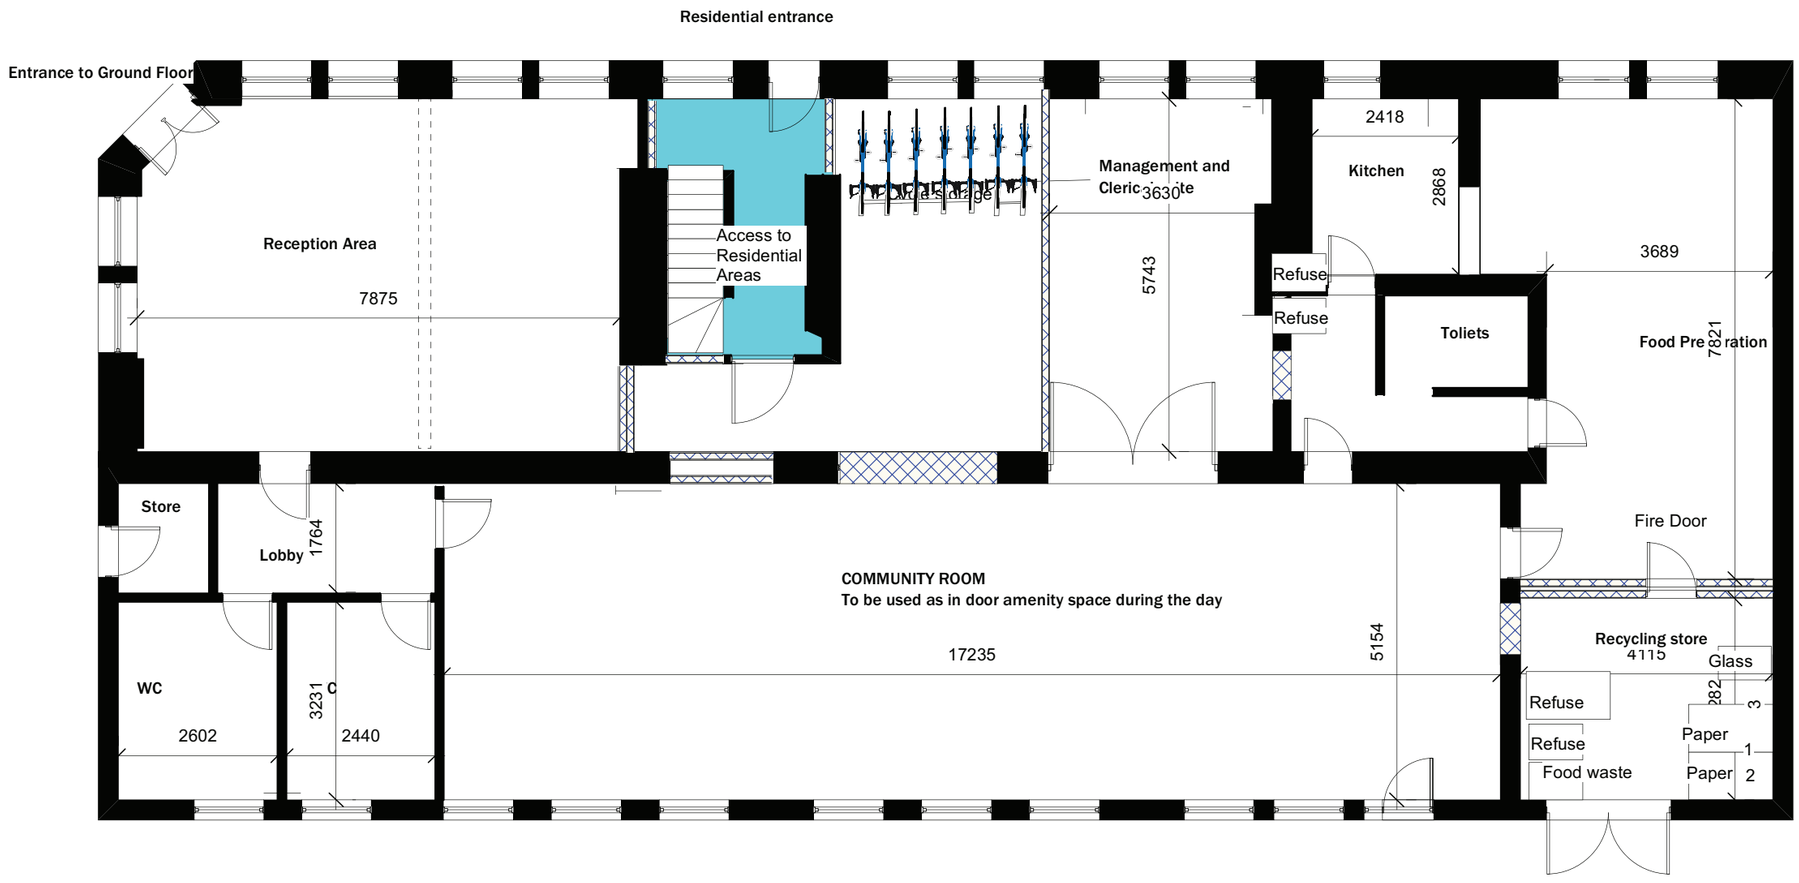

FIRST FLOOR

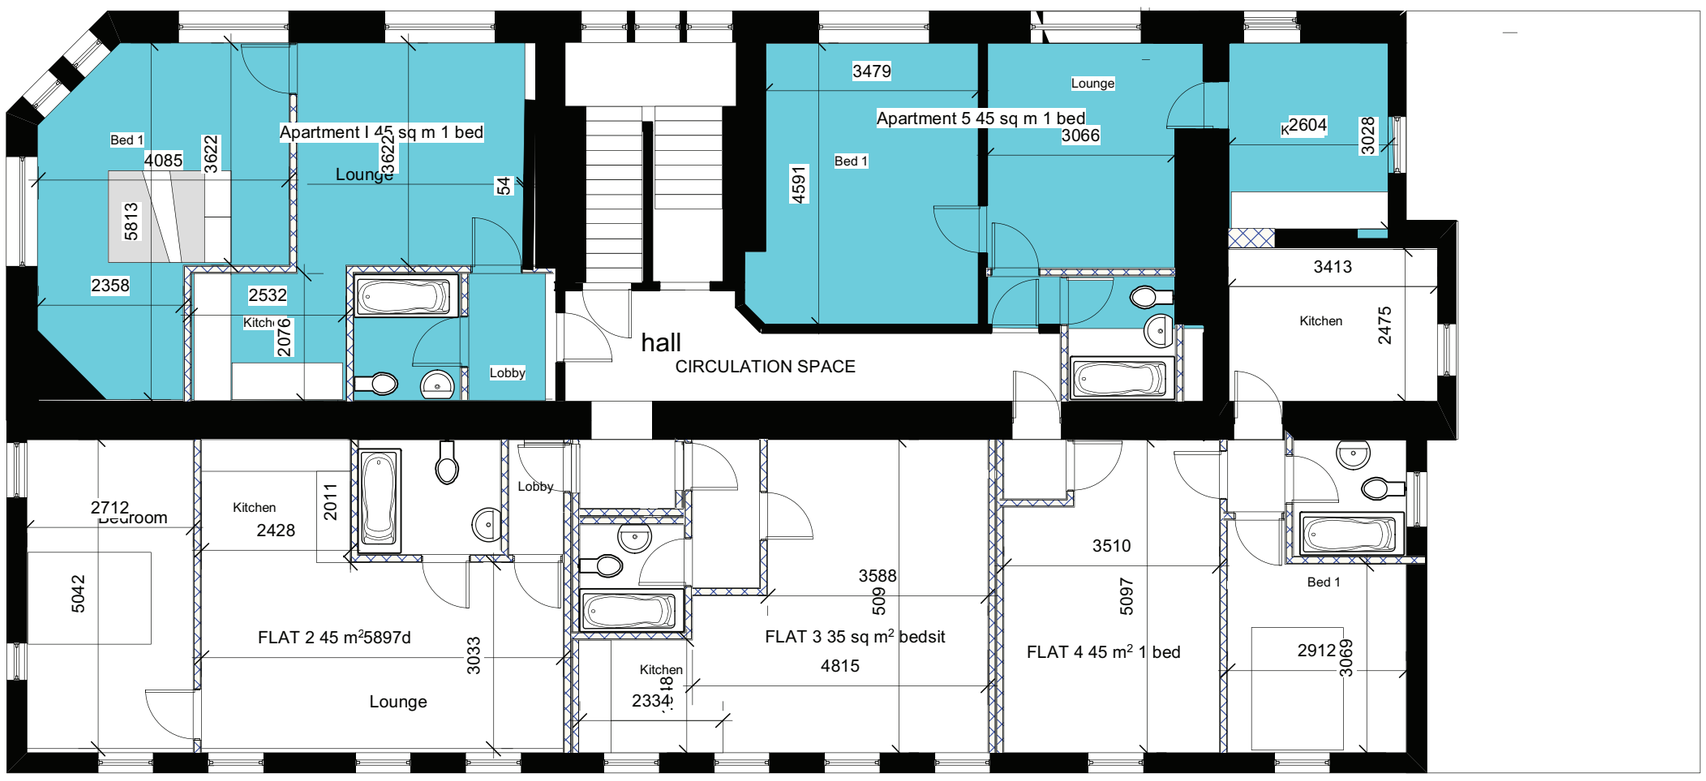

SECOND FLOOR

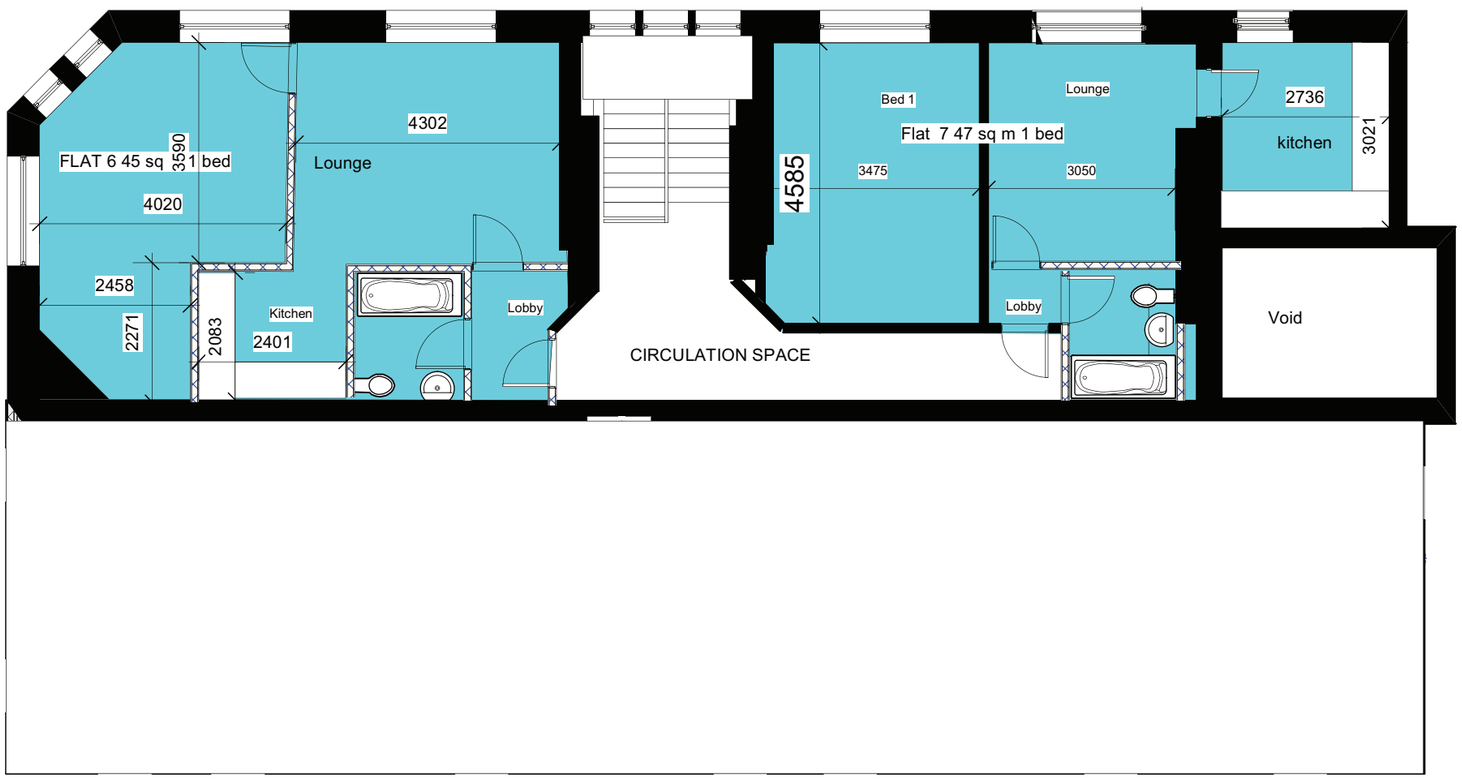

B Refuse
C Partitions 1 and 6 moved
D Cycle store door rotated
E Bin Store, Moved to external location
F. Cycle store adjusted

0 1 2 3 4 5 10

Scale bar 1:100 @ A3

Skerryvore Designs Ltd
Sexton's Tower
2 Caerphilly Road
Bassaleg,
Newport,
NP10 8LE.
Phone **01633 897922**
Mobile **07816 934352**
steve_groucott@hotmail.com

JOB TITLE West of england
42 Brunel Street
NP20 2JS

DRAWING TITLE Proposed layouts
7 Apartments

DRAWING No. SD724 07F

SCALE 1:100 @ A2

DATE February 2025