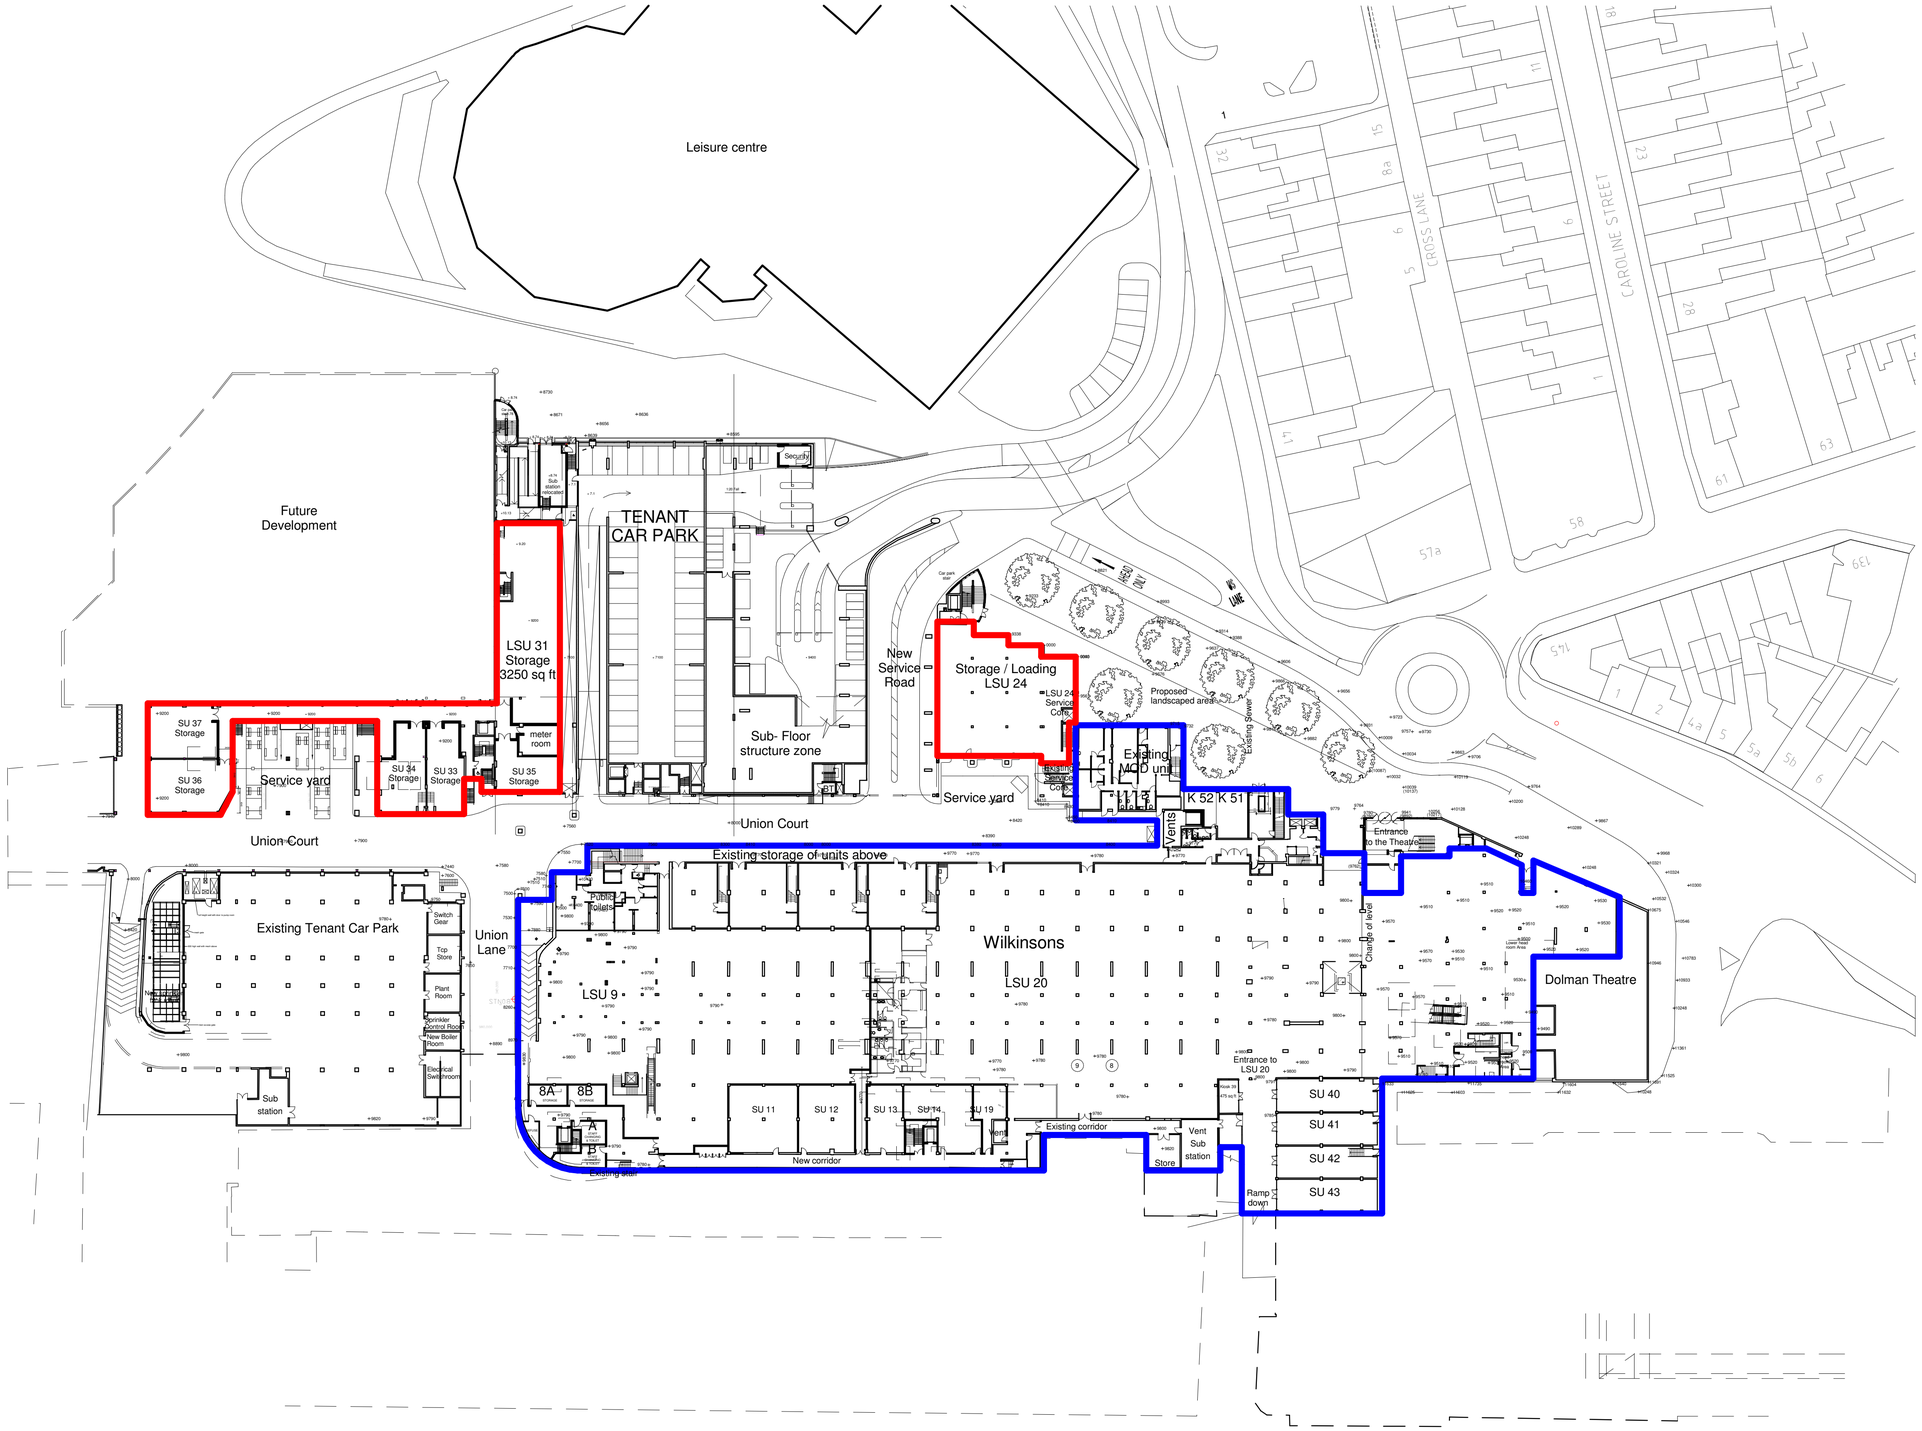

Existing Lower Ground Floor Plan
1 : 500

0 10 m 20 m 40 m

NORTH

Responsibility is not accepted for errors made by others in scaling from this drawing. All construction information should be taken from figured dimensions only.

0mm 50mm 100mm

These drawings have been based off existing information supplied to SSA. SSA are not liable for any dimensional or design discrepancies

EXISTING

Existing Use is believed to be Retail. Use class A1

Existing Use is A1, A2, A3, B1, D1, D2

REV	DATE	DESCRIPTION	BY

CLIENT
Boyce Group Ltd.

DRAWN
HME

CHECKED
JD

Sustainable Studio Architects

PROJECT
Kingsway
Kingsway Centre
Newport
NP20 1ED

DRAWING TITLE
Existing Lower Ground Floor

DRAWING STATUS
PL : PLANNING

SCALE
1 : 500 @ A1

NUMBER
PL_001

REVISION