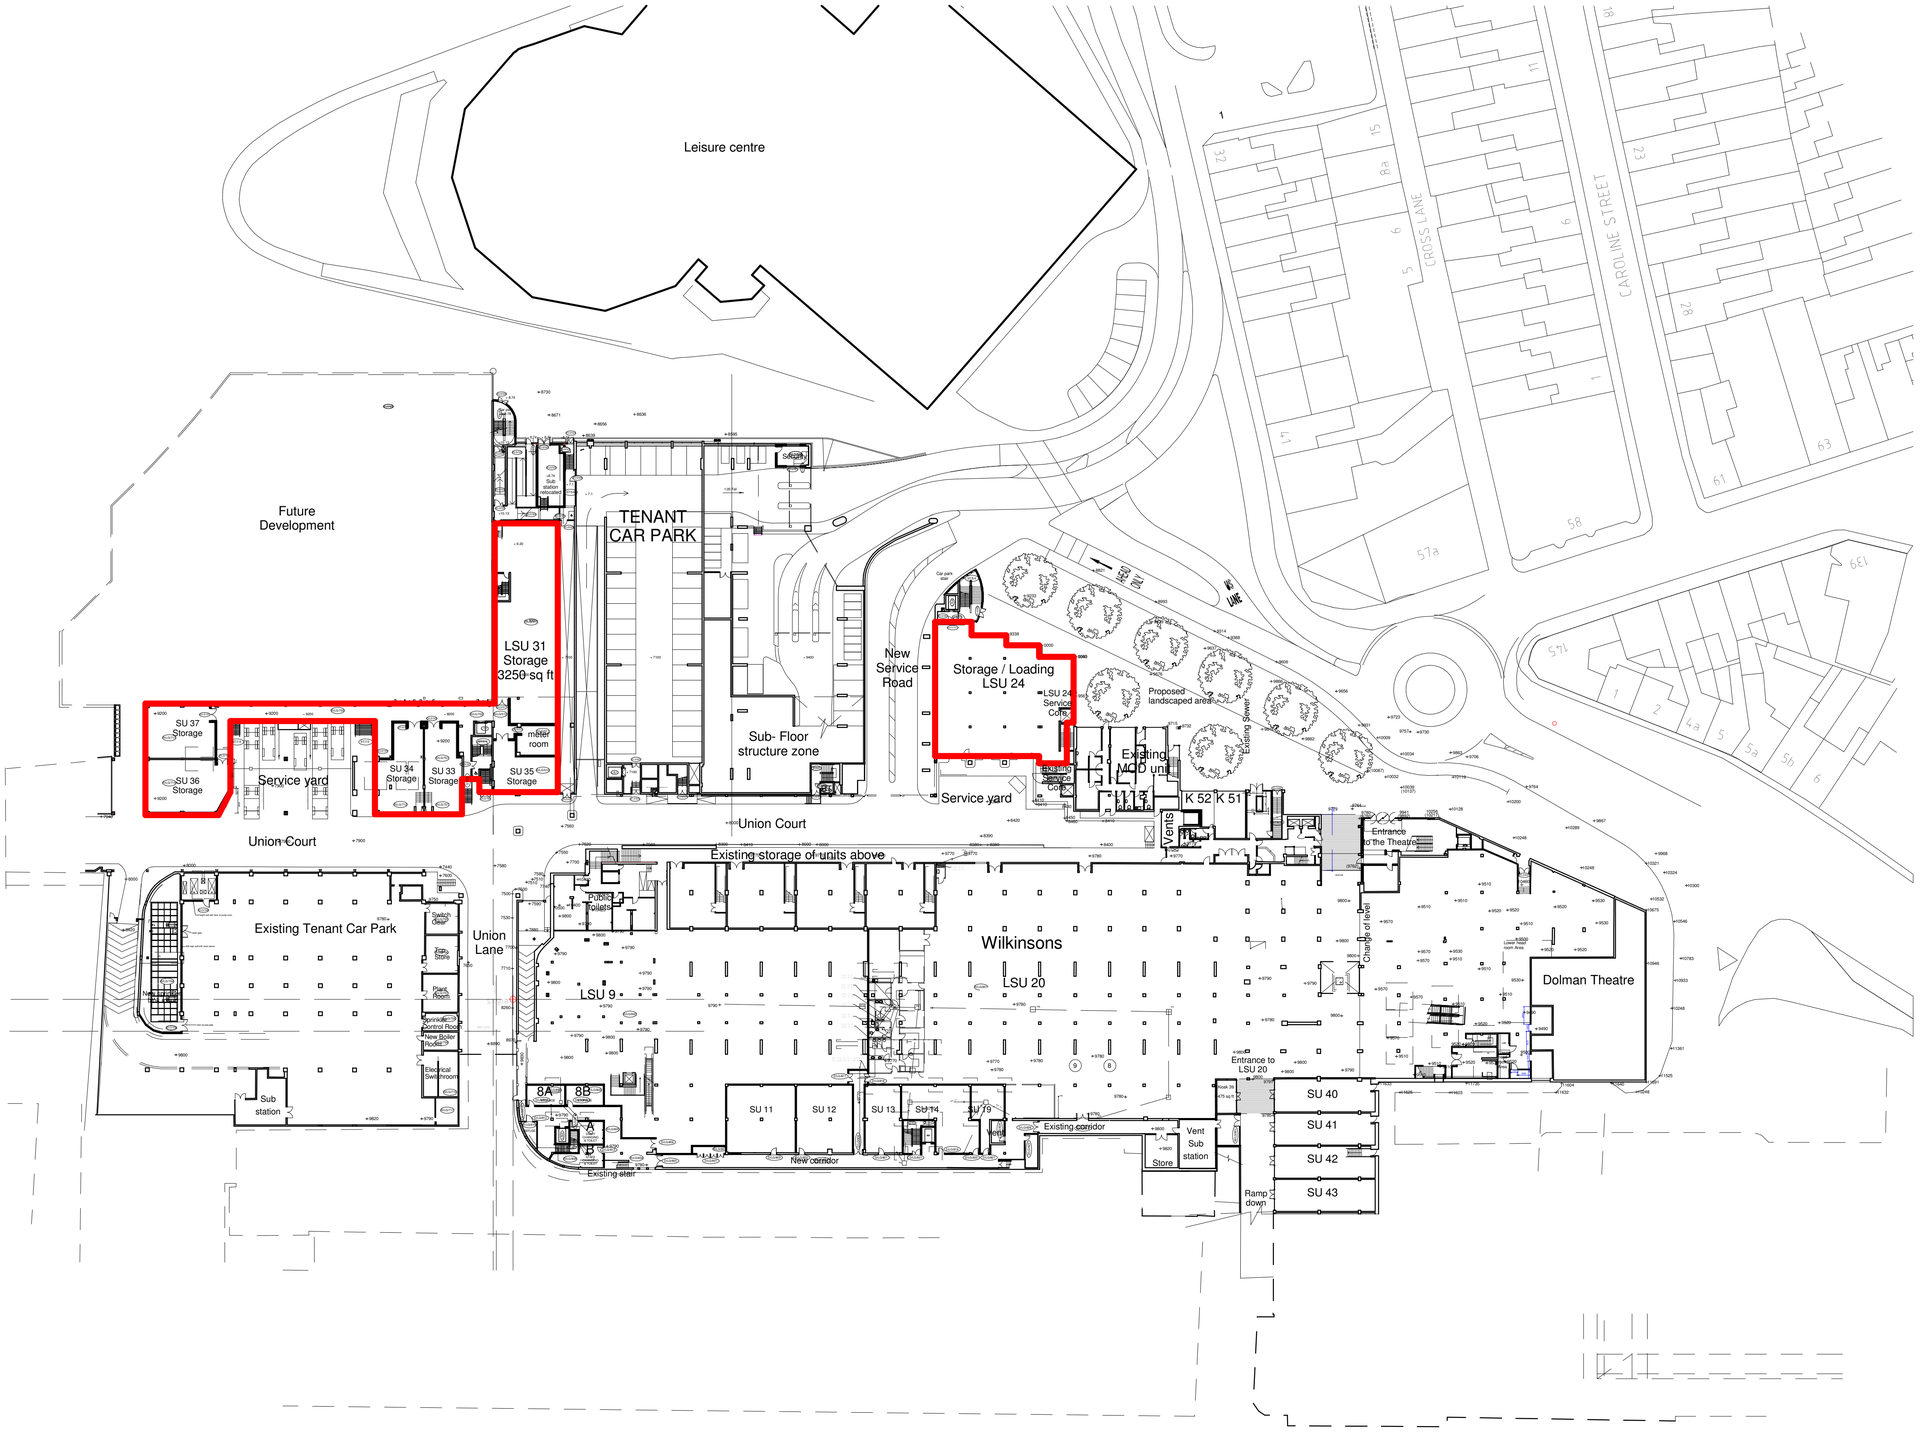

Proposed Lower Ground Floor Plan
1 : 500

NORTH

Responsibility is not accepted for errors made by others in scaling from this drawing.
All construction information should be taken from figured dimensions only.

0mm 50mm 100mm

These drawings have been based off existing information supplied to SSA. SSA are not liable for any dimensional or design discrepancies

PROPOSED

Proposed Use Classes:
A1, A2, A3, B1, D1, D2

0 10 m 20 m 40 m

REV	DATE	DESCRIPTION	BY

CLIENT
Boyce Group Ltd.

DRAWN
HME

CHECKED
JD

Sustainable
Studio
Architects

PROJECT
Kingsway
Kingsway Centre
Newport
NP20 1ED

DRAWING TITLE
Proposed Lower Ground Floor

DRAWING STATUS
PL : PLANNING

SCALE
1 : 500 @ A1

NUMBER
PL_011

REVISION