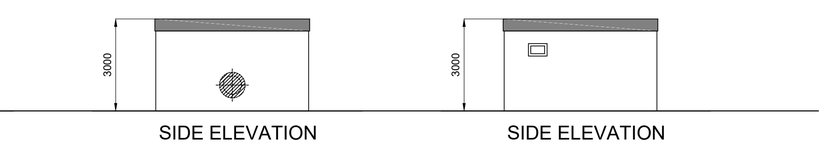

VATIONS

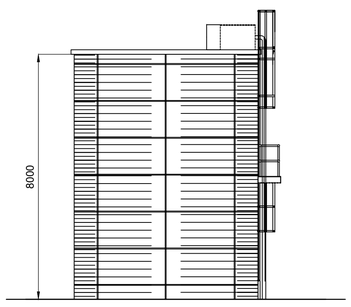

S

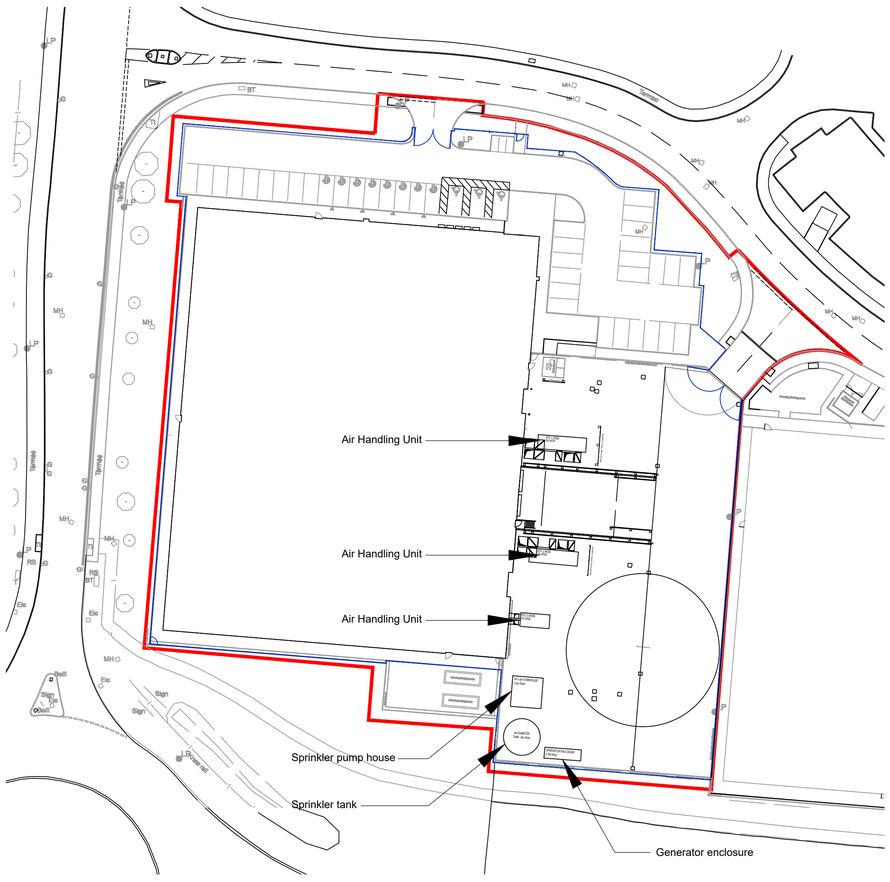

REFERENCE PLAN
SCALE 1:500

10m 0 10m 20m 30m 40m 50m

TYPICAL AIR HANDLING UNIT IMAGE

ADA 06
ARCHITECTURE & MASTERPLANNING

ADA06 LIMITED

info@ada06.co.uk

Old Forge Cottage, Hall Lane, Walton, LE17 5RP, UK

CIAT CHARTERED PRACTICE

INTELLECTUAL PROPERTY

Copyright ADA06, unless agreed in writing. All rights to use this document are subject to payment in full of all ADA06 charges. This document may only be used for the express project and purpose for which it has been designed. This document must not be otherwise used or copied. Any unauthorised use releases and indemnifies ADA06 from and against all loss so arising.

DRAWING NOTICES

Do not scale other than for planning purposes.
All dimensions to be confirmed on site, any discrepancies to be reported to ADA06 prior to proceeding. All drawings are to be read in conjunction with specifications and other consultant discipline information.

REVISIONS

TSL

CLIENT

TSL LIMITED

CONSULTANTS

PROJECT NAME	PROJECT ADDRESS
CWL90	NEWPORT, NP19 4QZ

DRAWING TITLE

SPRINKLER TANK AND PUMPHOUSE ELEVATIONS

SCALE	STATUS	ADA PROJECT No.
1:100@A0	Preliminary	24002

DRAWN	CHECKED	DATE	REVISION
APD	APD	10.01.25	-

DRAWING NUMBER

GB-CWL90-ADA-WH-EL-DR-A-060105