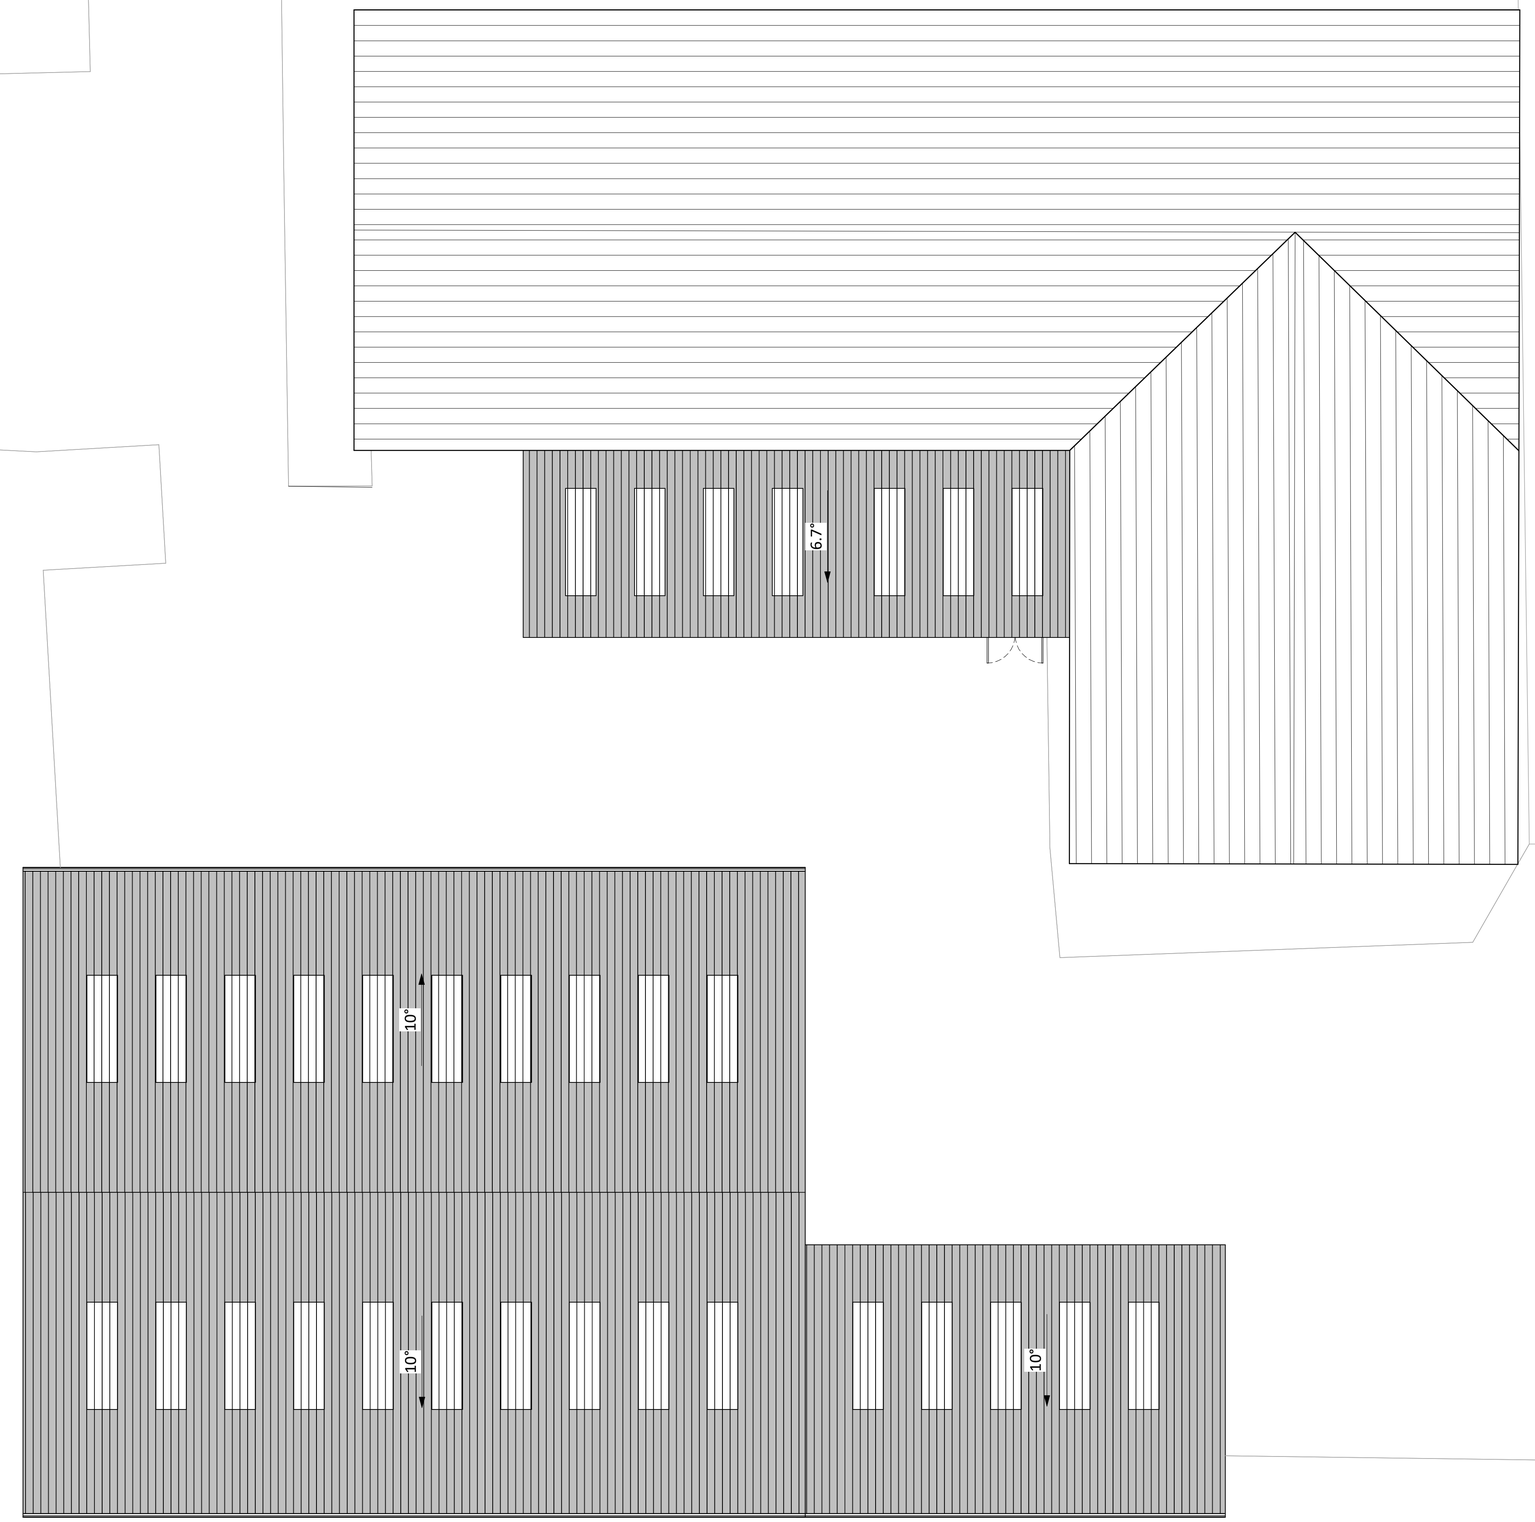

Proposed Roof Plan
1 : 100

Responsibility is not accepted for errors made by others in scaling from this drawing.
All construction information should be taken from figured dimensions only.

0mm 50mm 100mm

NORTH

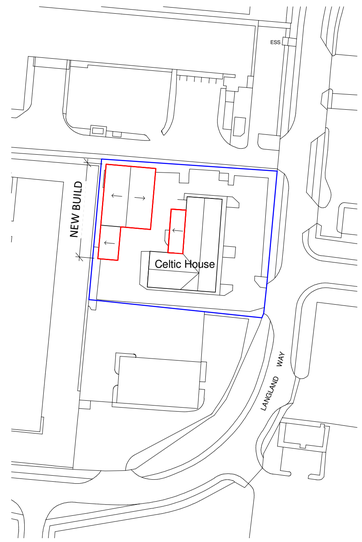

GROSS EXTERNAL FLOOR AREA (GEFA):

NEW BUILD WAREHOUSE	= 579M²
EXTENSION TO EXISTING BUILDING	= 88M²

REV	DATE	DESCRIPTION	BY
1	23/07/2025	Canopy change	EJ

CLIENT
Mr A Carter

DRAWN
AA

CHECKED
AJ

Sustainable Studio Architects
1 Gold Tops, Newport NP20 4PG
www.sustainablestudio.co.uk
© Sustainable Studio Architects 2024

PROJECT
New Warehouse Unit and Extension at
Celtic House,
Langland Way,
Newport, NP19 4PT

DRAWING TITLE
Proposed Plans - Roof

DRAWING STATUS	SCALE
PL : PLANNING	As indicated @ A1
NUMBER	REVISION
PL-006	1

0 5 10 m