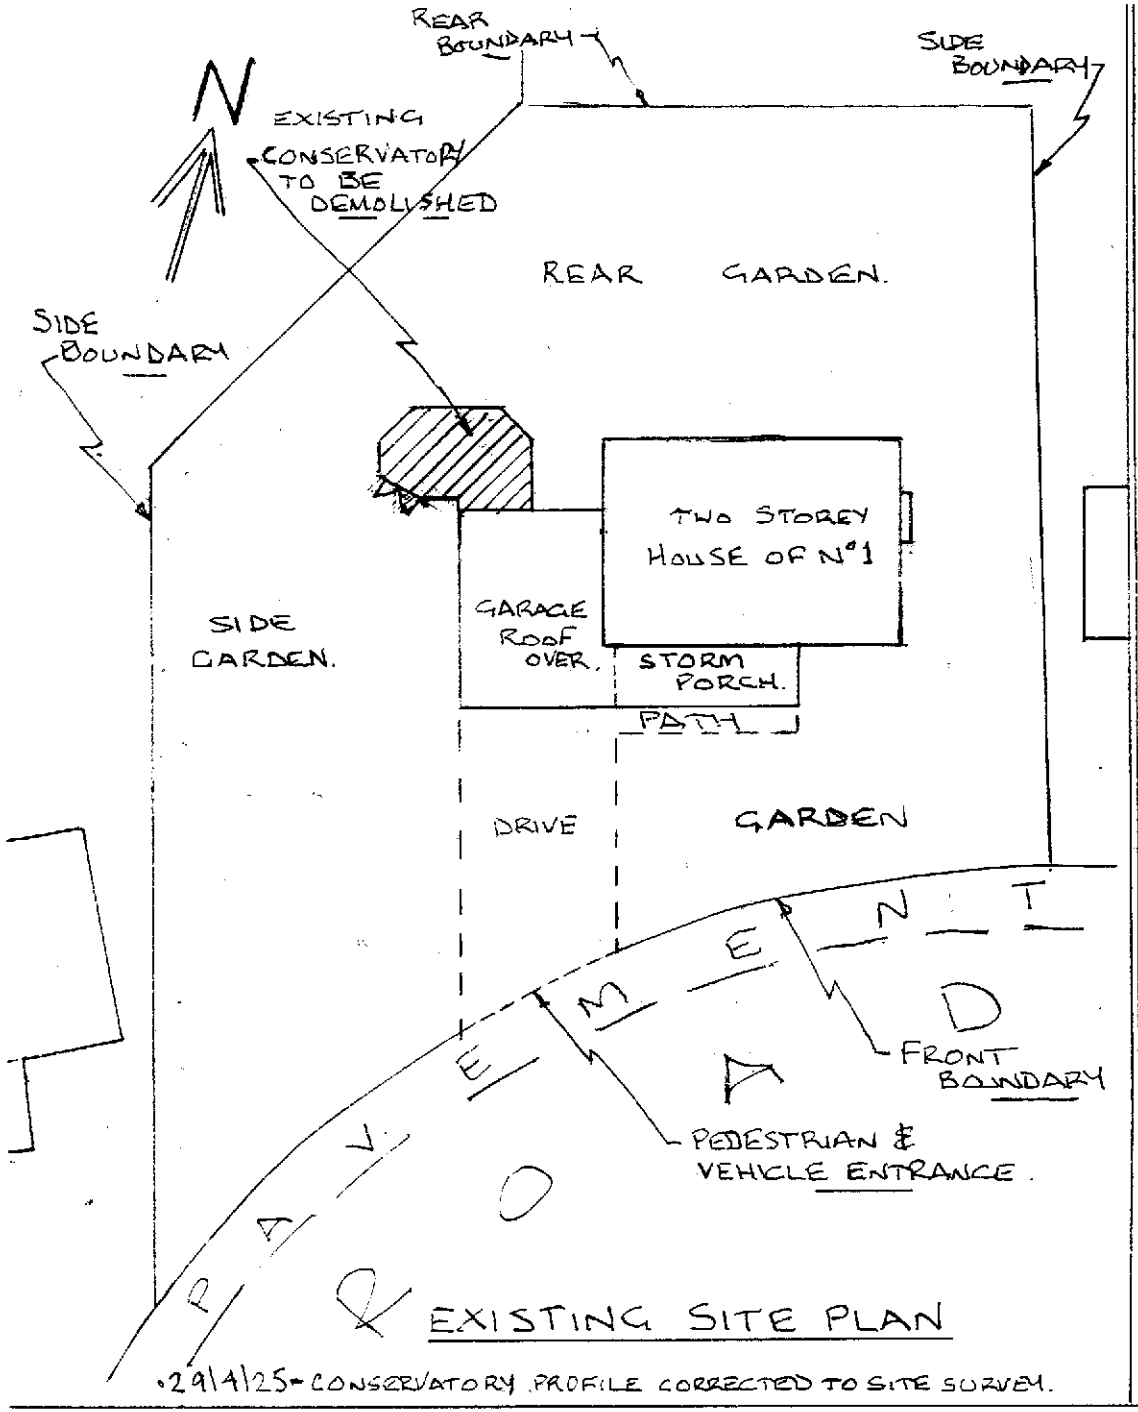

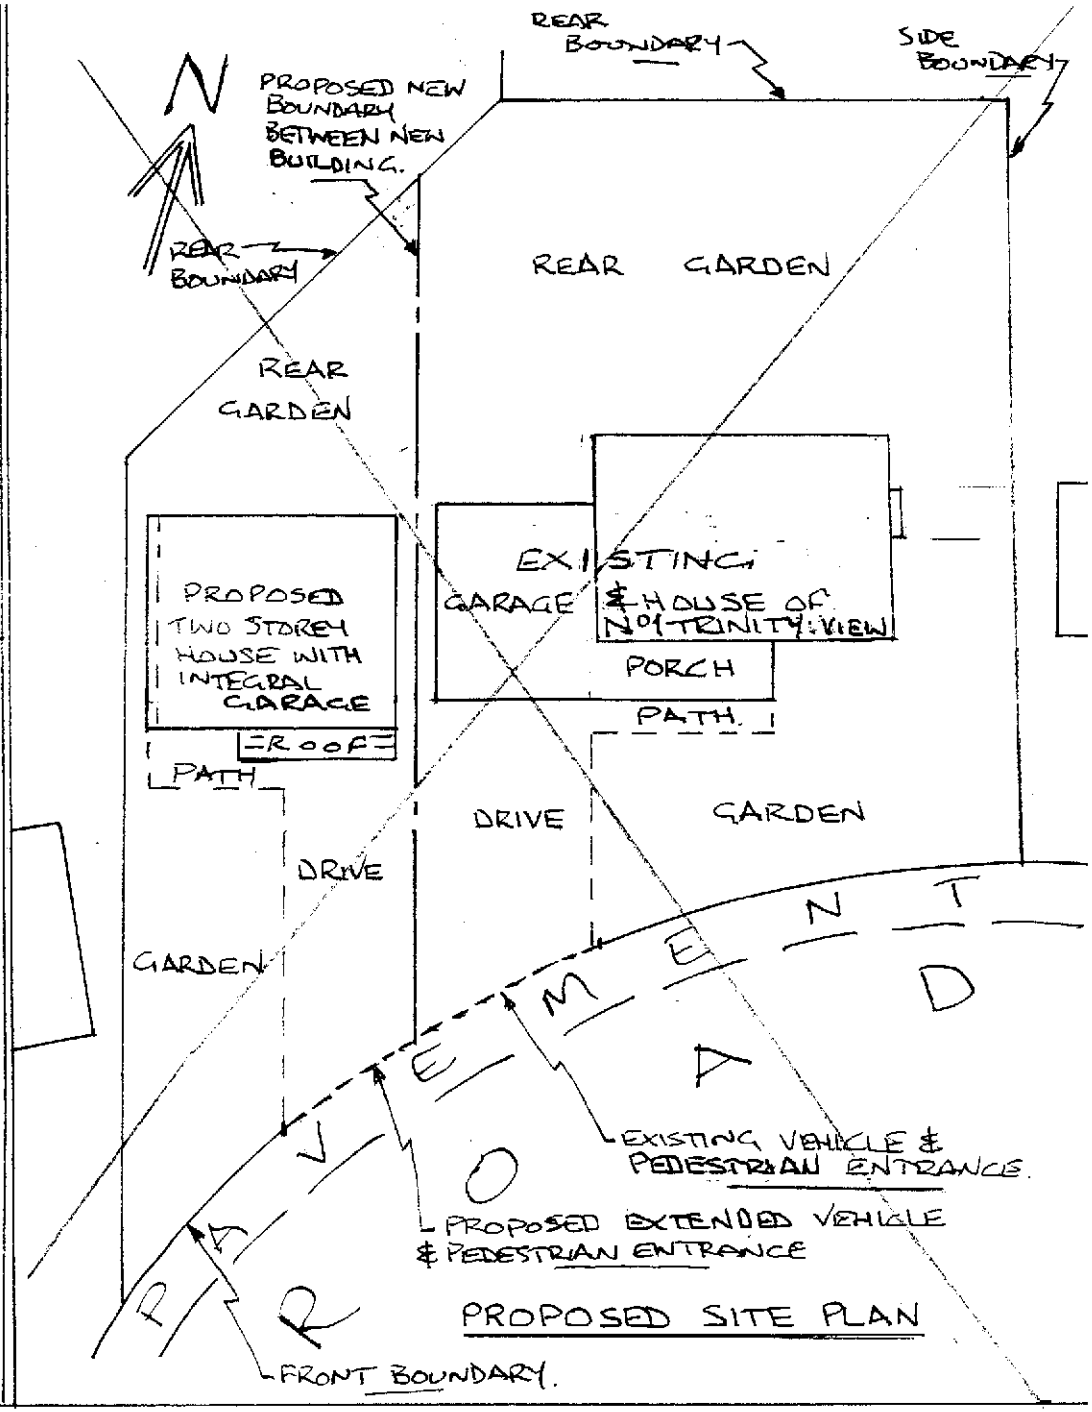

SITE PLANS OF THE LAND AT Nº1, TRINITY VIEW, CAERLEON, NEWPORT, S.WALES, NP18 3SU.

NOTE - DETAILS & MEASUREMENTS TO BE CHECKED AS NECESSARY. WHILST EVERY CARE HAS BEEN TAKEN IN PREPARING THESE PLANS NO RESPONSIBILITY ACCEPTED FOR ERRORS AND/OR OMISSIONS

SCALE 1:200 @ A3

DRG. REF. 2B