


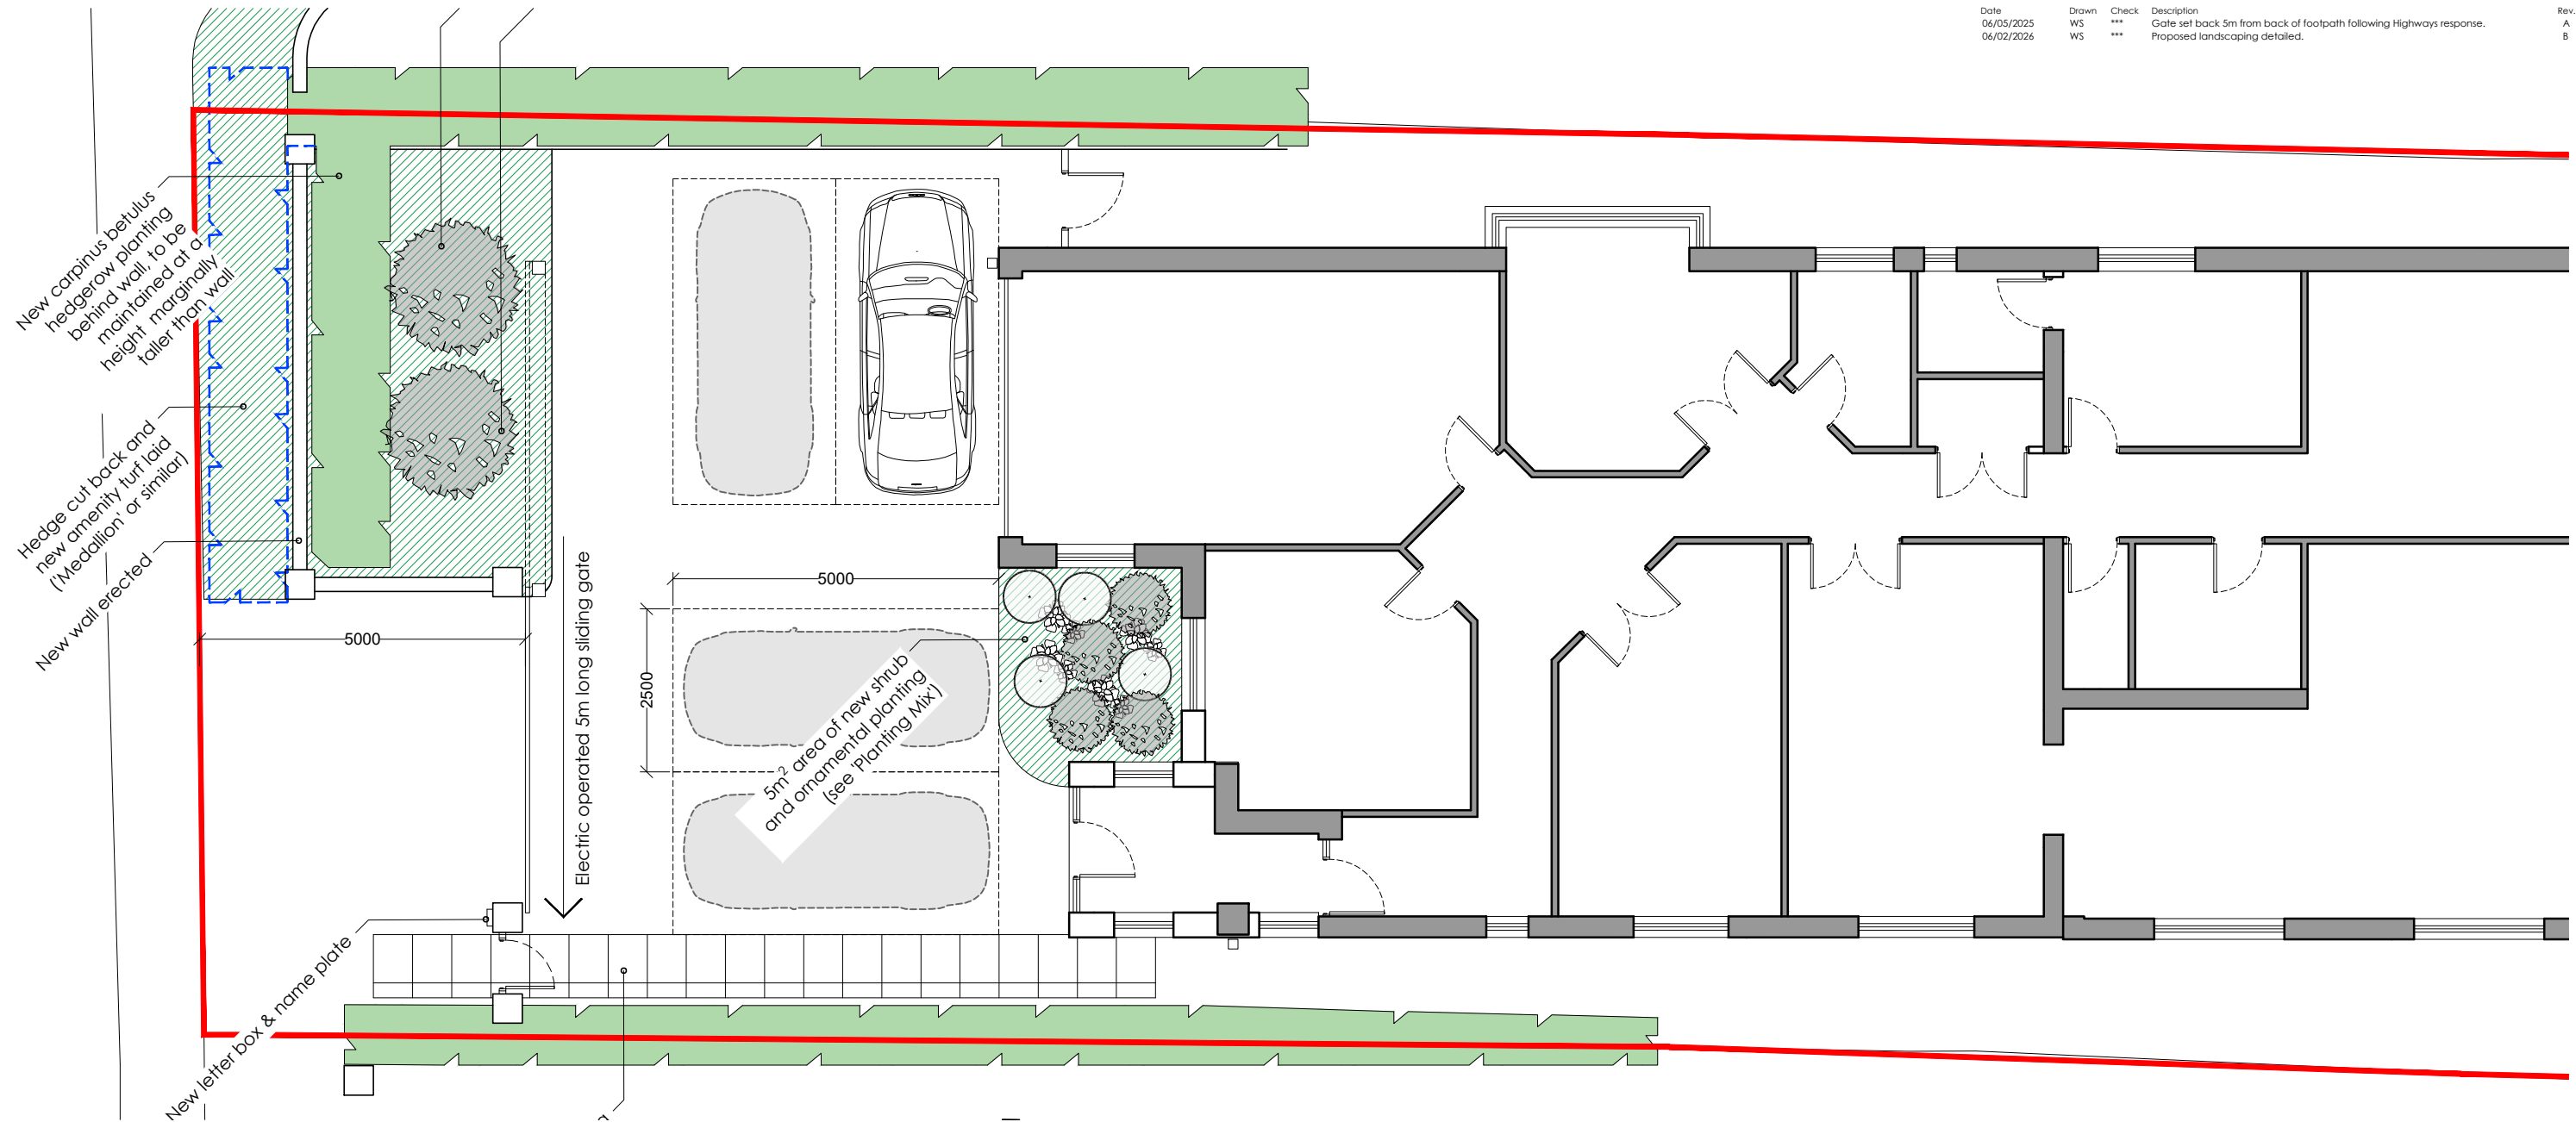

Driveway Plan



Street Elevation

15 St Mellons Road, Marshfield		Job No. 23_047	Rev. B
Proposed Driveway Plan and Street Elevation		Dwg No. AL(0)11	
Date January 2025	Drawn	Scale 1:100 @ A3	

CJ Architects · Town planners
Environmental & Urban design

Unit 1A, Compass Business Park,
Pacific Road, Cardiff. CF24 5HL
www.cjarchitects.co.uk
tel: 029 20452100