




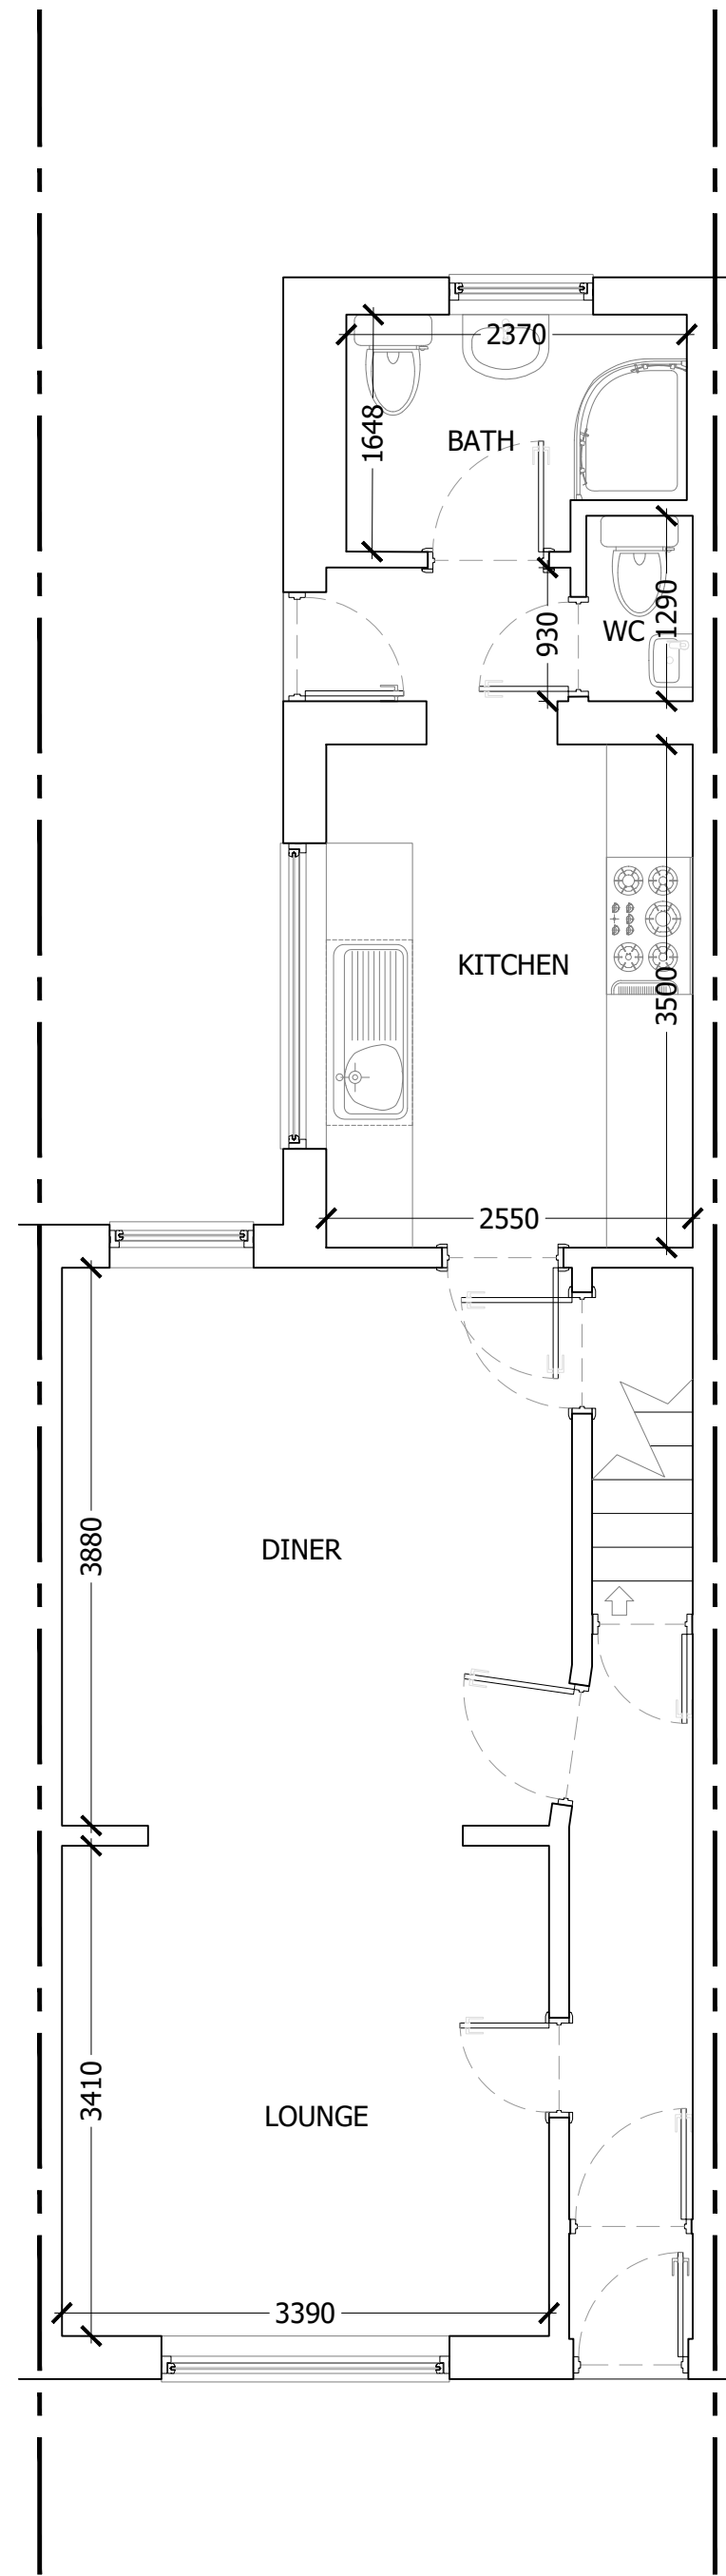


EXISTING GROUND FLOOR

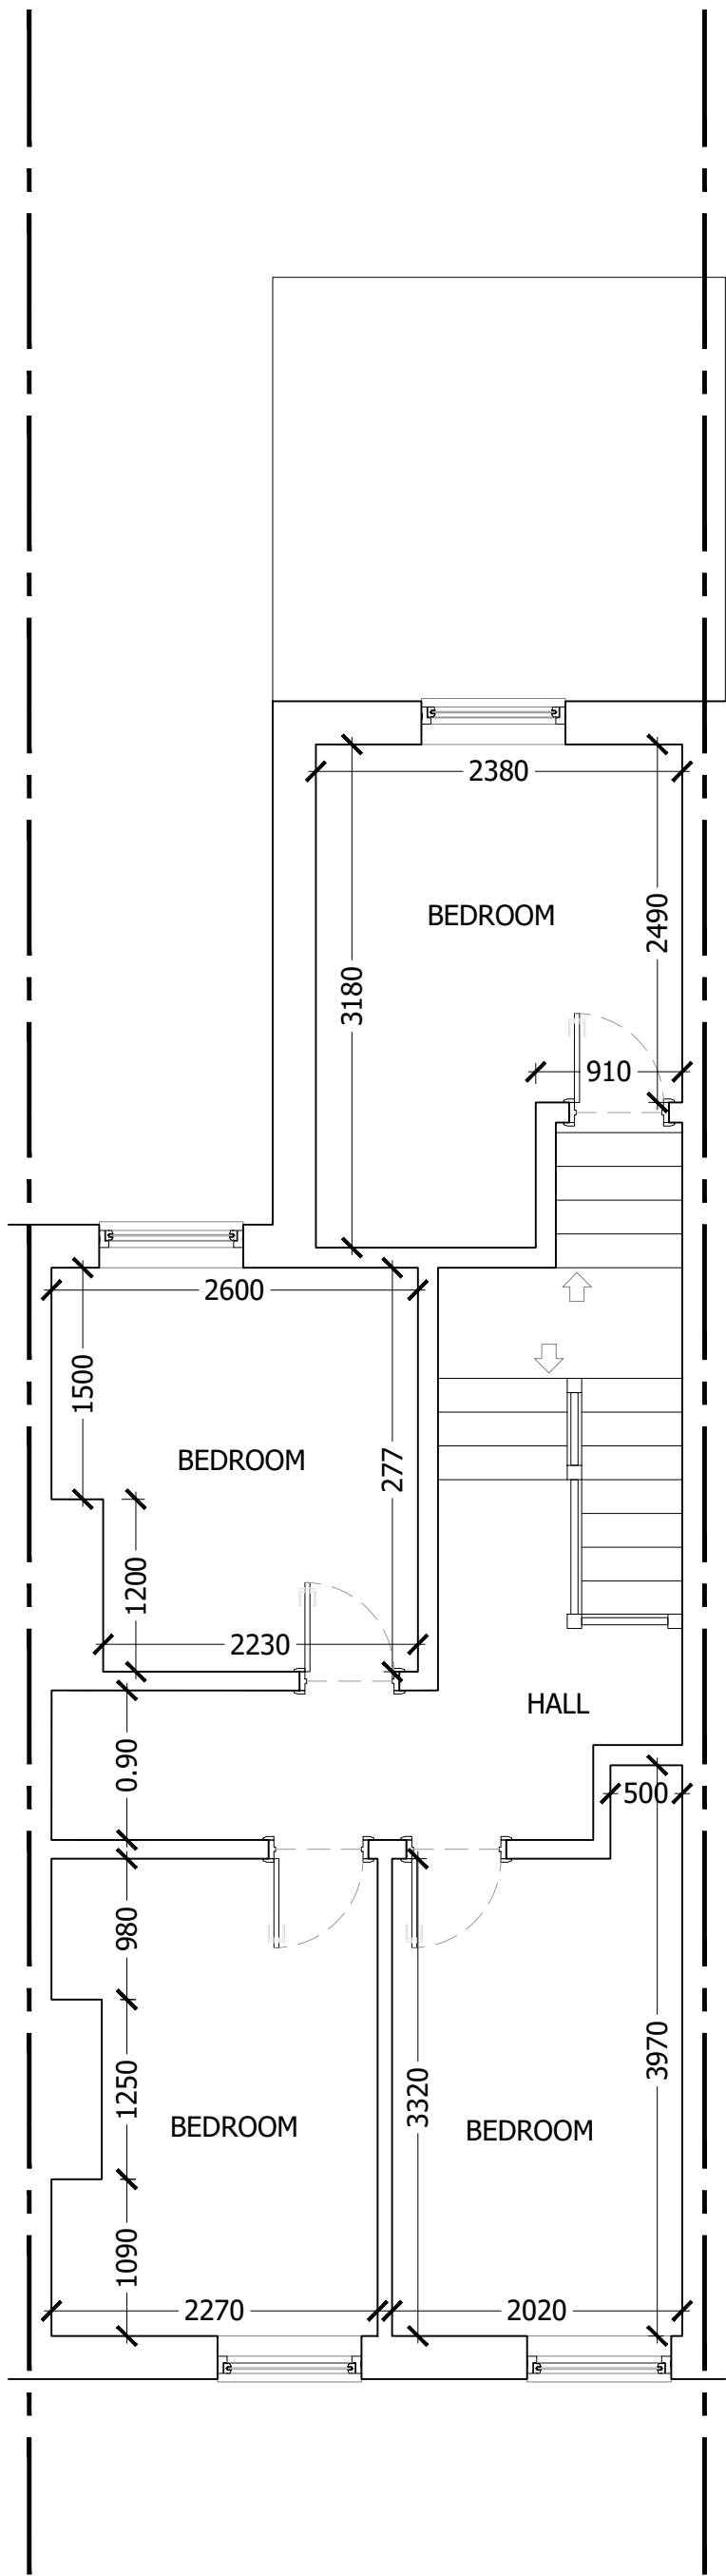


EXISTING FIRST FLOOR

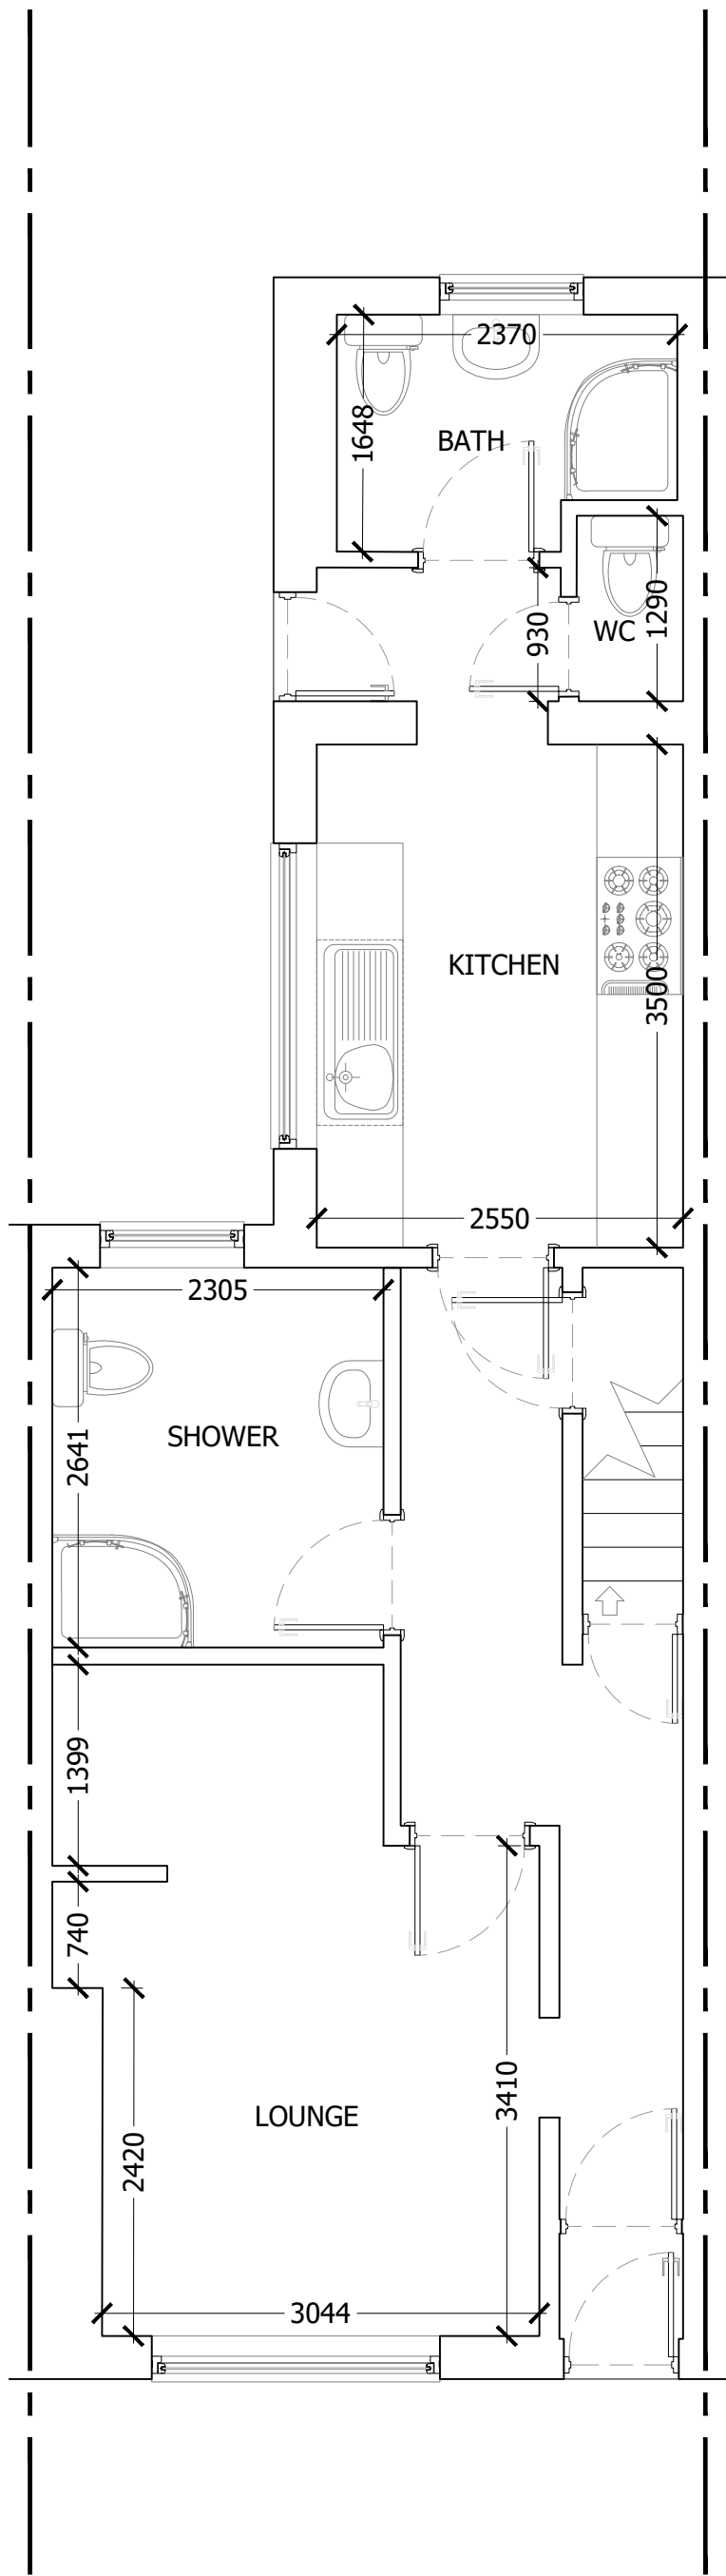


PROPOSED GROUND FLOOR

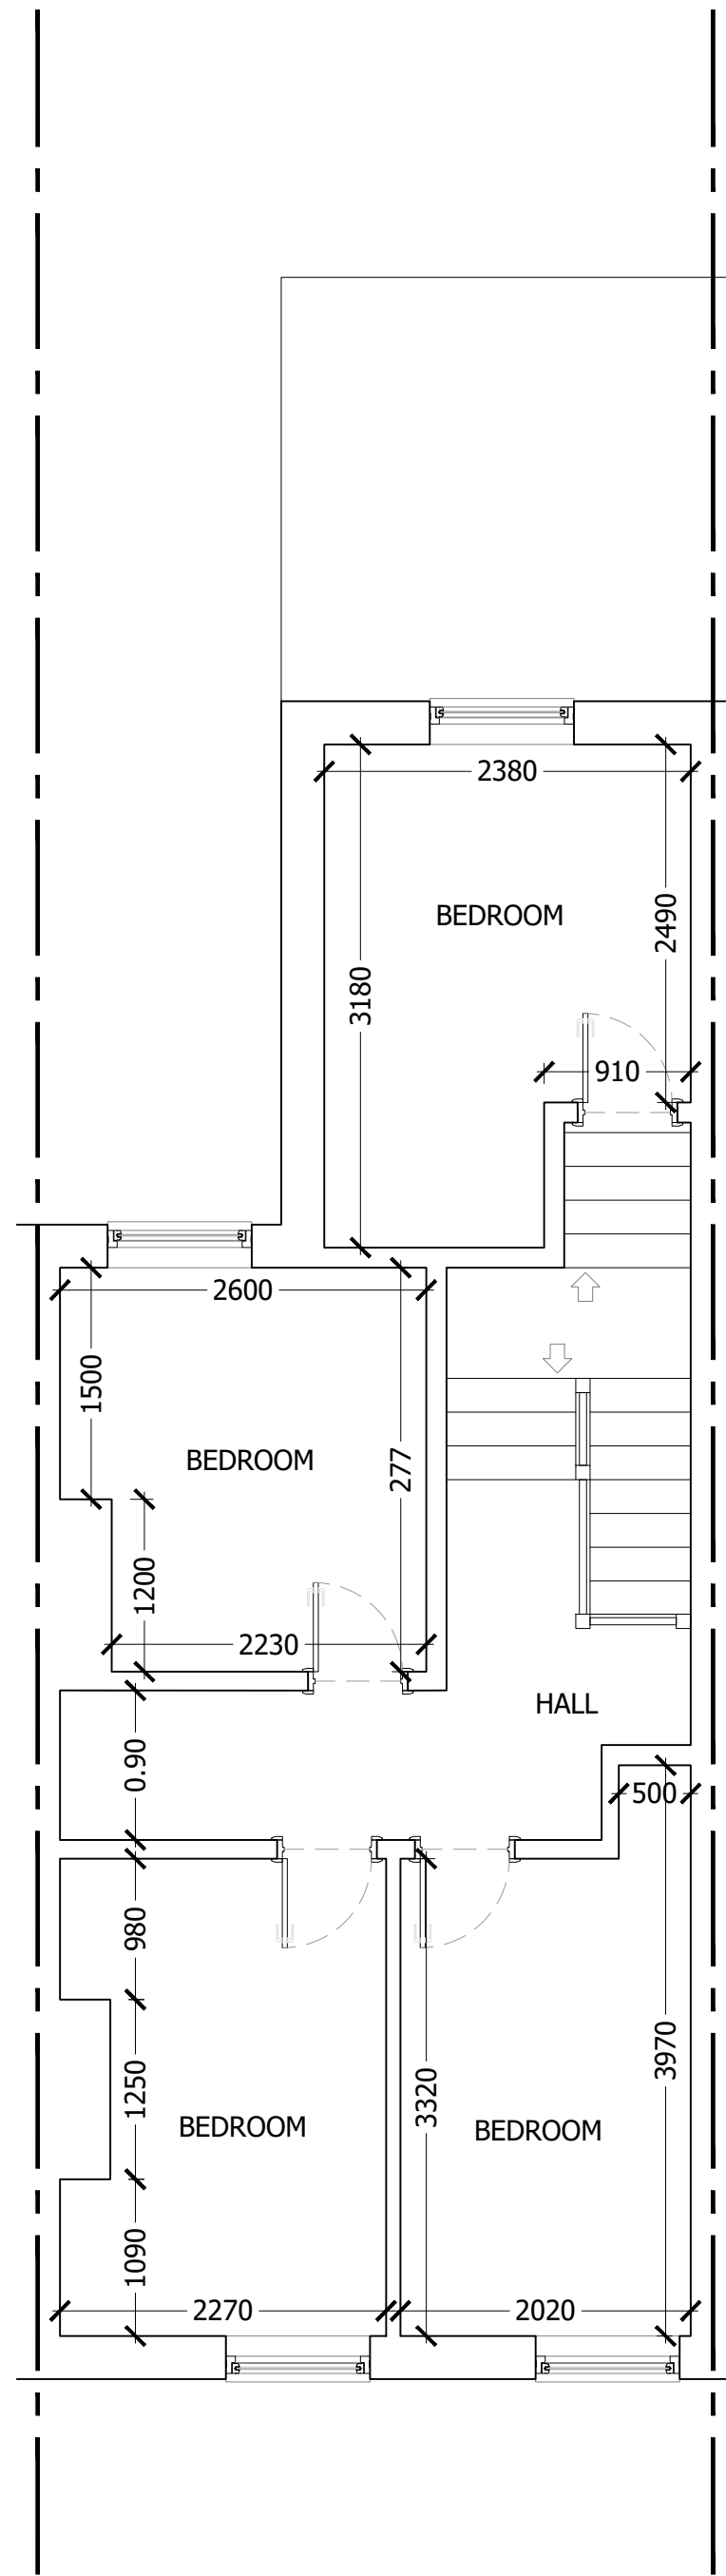

PROPOSED FIRST FLOOR

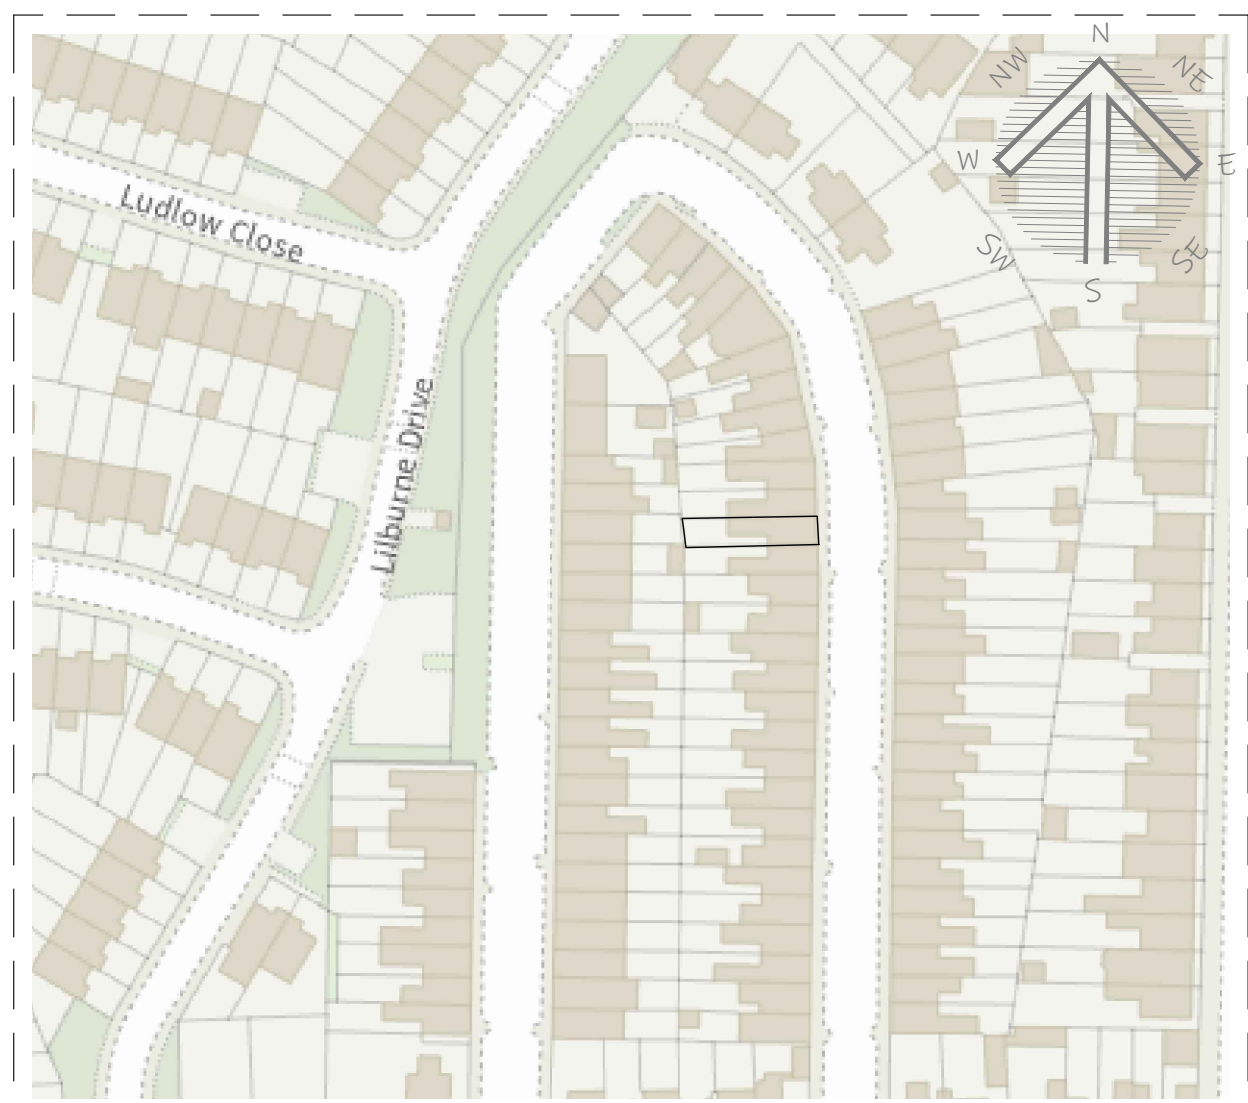

LOCATION PLAN

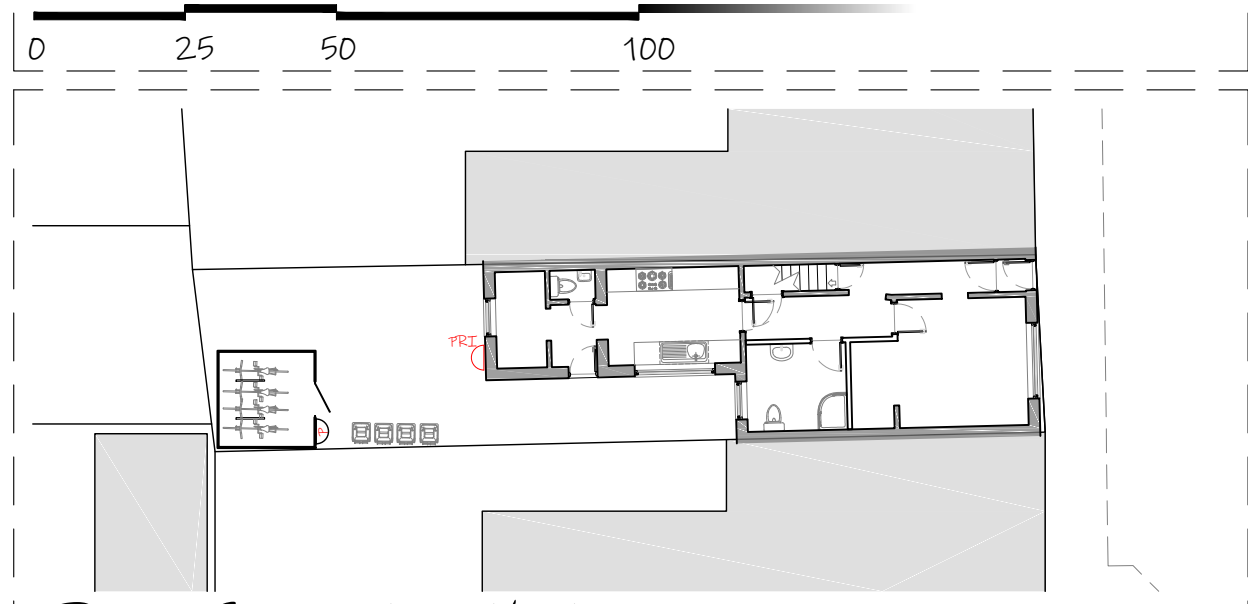


PROPOSED BLOCK PLAN

All dimension to be checked on site prior to construction. Dimensions are for planning purposes only. All landscaping indicative only and subject to full detailed site survey. This drawings remains the copyright of Tower Residential Design and no portion should be reproduced without permission of Tower Residential Design

DRAWINGS TO BE READ IN CONJUNCTION WITH ENGINEER SPECIFICATIONS AND DETAILS.

FOR ANY STRUCTURAL STEELWORK DETAILS PLEASE REFER TO STRUCTURAL ENGINEER DRAWINGS AND CALCULATIONS.

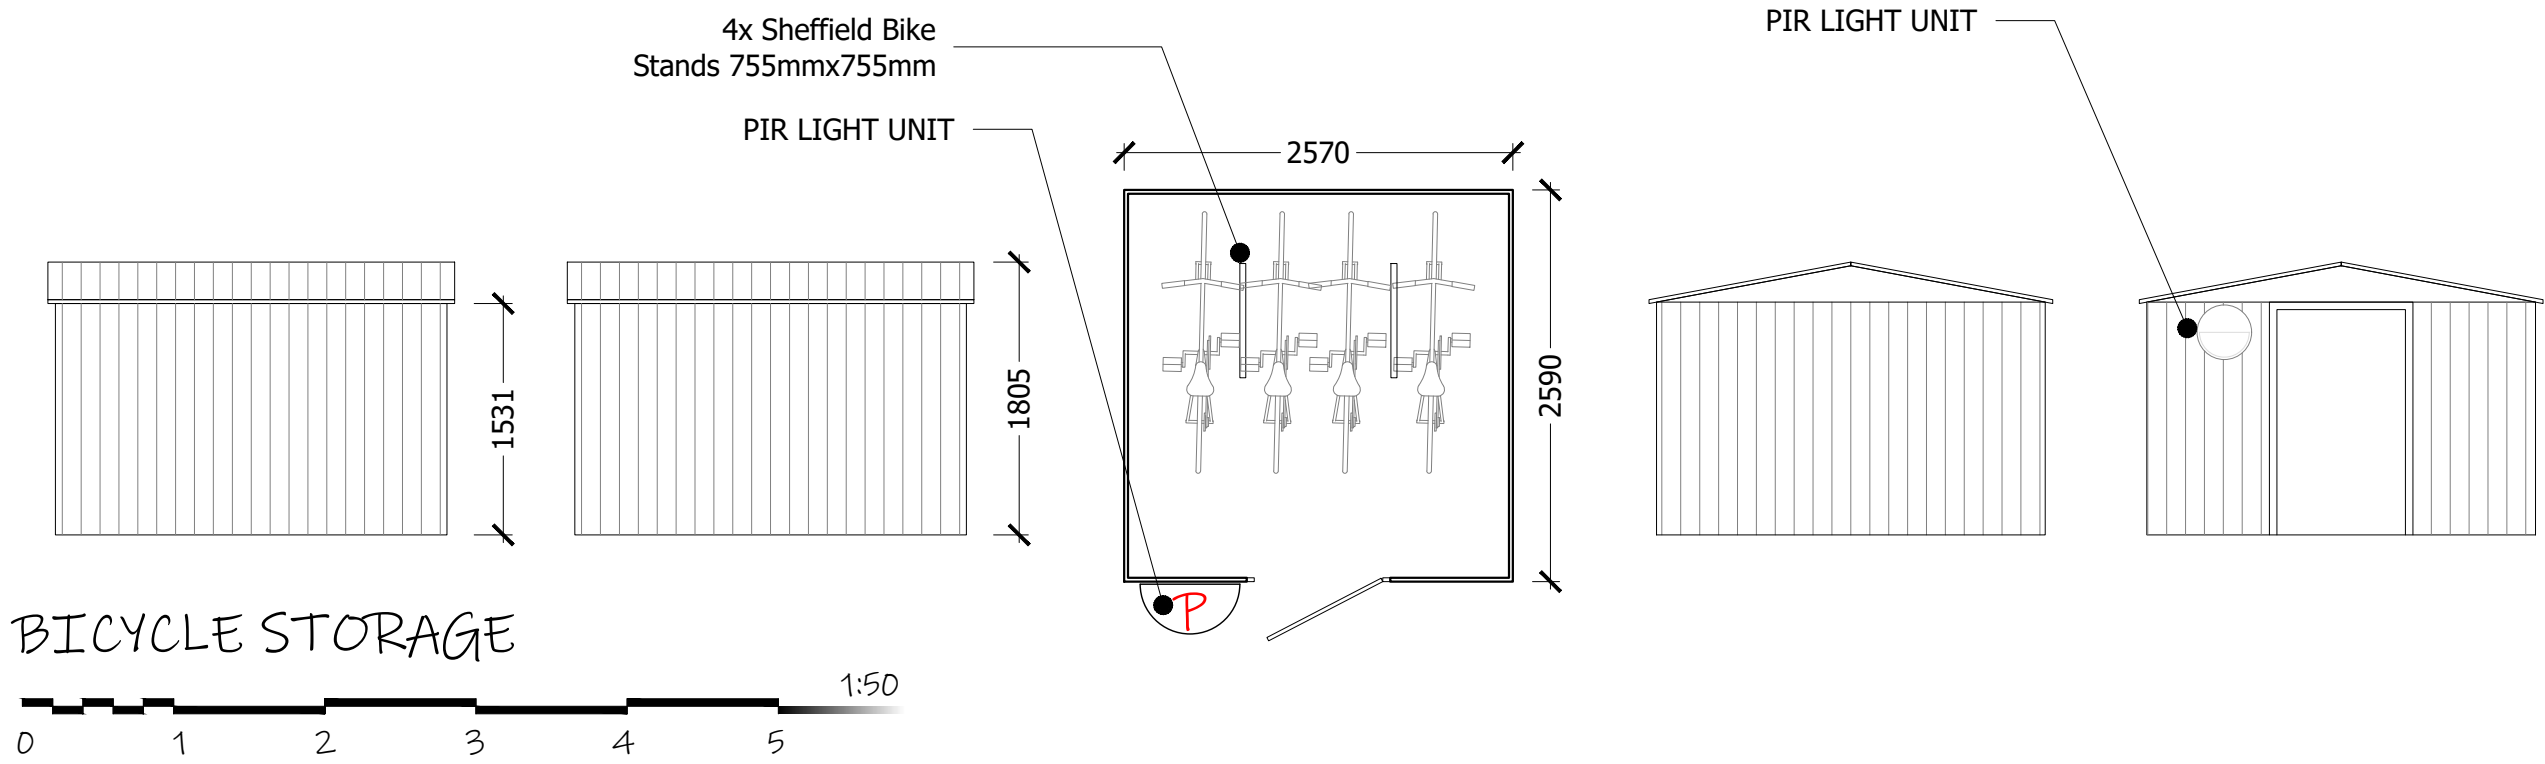

BICYCLE STORAGE

LRJ PLANNING.  
<http://lrjplanning.co.uk/>  
+447984 145 955  
info@lrjplanning.co.uk  
Newport, NP20 5AB, U. K.



TITLE:  
PLANNING  
EXISTING + PROPOSED  
PLANS

35 Liscombe St  
Newport  
NP19 0HQ

DRAWN: AAV DATE 29/03/2025

SCALES: A1 REVISION

DRG No. TRD-222429 - A1/01

Drawings by

