FENCE GATE SCHEDULE						
GATE NO.	MARK	TYPE	DESCRIPTION	FUNCTION	ACCESS CONTROL	LOCK TYPE
EX-G-01	EXT-408	TURNSTILE SECURITY GATE	ENTRANCE GATE	BYPASS GATE CC2-010/011	Yes	TBC BY SLI
EX-G-02	EXT-410	PERSONNEL GATE	ENTRANCE GATE MAINTENANCE	MAINTENANCE GATE	No	TBC BY SLI
EX-G-03	EXT-410	PERSONNEL GATE	ENTRANCE GATE MAINTENANCE	MAINTENANCE GATE	No	TBC BY SLI
EX-G-04	EXT-410	PERSONNEL GATE	BOH GATE	MAINTENANCE GATE	Yes	TBC BY SLI
EX-G-05	EXT-410	PERSONNEL GATE	EXTERNAL SEATING AREA	MAINTENANCE GATE	Yes	TBC BY SLI
EX-G-06	EXT-410	PERSONNEL GATE	BOH GATE	MAINTENANCE GATE	No	TBC BY SLI
EX-G-07	EXT-409	DOUBLE GATE	DAY 1 SUBSTATION	SWING GATE	No	TBC BY SLI
EX-G-08	EXT-409	DOUBLE GATE	SEWER PUMP STATION	SWING GATE	No	TBC BY SLI
EX.-G-11	EXT-409	DOUBLE GATE	FUTURE PRIMARY SUBSTATION	SWING GATE	No	TBC BY SLI
EX.-G-12	EXT-409	DOUBLE GATE	FUTURE PRIMARY SUBSTATION	SWING GATE	No	TBC BY SLI
EX-G-13	EXT-409	DOUBLE GATE	SECONDARY CAMPUS ENTRANCE	CAMPUS EMERGENCY ENTRANCE GATE	No	TBC BY SLI
EX-G-14	EXT-410	PERSONNEL GATE	BOH MAINTENANCE GATE	MAINTENANCE GATE	No	TBC BY SLI
EX-G-15	EXT-410	PERSONNEL GATE	BOH MAINTENANCE GATE	MAINTENANCE GATE	No	TBC BY SLI
EX-G-16	EXT-410	PERSONNEL GATE	FOH MAINTENANCE GATE	MAINTENANCE GATE	No	TBC BY SLI
EX-G-17	EXT-410	PERSONNEL GATE	FOH MAINTENANCE GATE	MAINTENANCE GATE	No	TBC BY SLI
EX-G-19	EXT-404	VEHICLE GATE	PRIMARY ENTRANCE	MOTORIZED SLIDING GATE	Yes	TBC BY SLI
EX-G-20	EXT-404	VEHICLE GATE	PRIMARY ENTRANCE (EXIT)	MOTORIZED SLIDING GATE	No	TBC BY SLI
EX-G-21	EXT-406	VEHICLE GATE	PRIMARY ENTRANCE (EXIT)	MOTORIZED SLIDING GATE	No	TBC BY SLI
EX-G-22	EXT-406	VEHICLE GATE	PRIMARY ENTRANCE	MOTORIZED SLIDING GATE	Yes	TBC BY SLI
EX-G-23	EXT-406	VEHICLE GATE	PRIMARY ENTRANCE	MOTORIZED SLIDING GATE	Yes	TBC BY SLI
EX-G-24	EXT-405	VEHICLE GATE	BOH/FOH GATE	MOTORIZED SLIDING GATE	Yes	TBC BY SLI
EX-G-25	EXT-405	VEHICLE GATE	BOH/FOH GATE (EXIT)	MOTORIZED SLIDING GATE	No	TBC BY SLI
EX-G-26	EXT-405	VEHICLE GATE	BOH/FOH GATE	MOTORIZED SLIDING GATE	Yes	TBC BY SLI
EX-G-27	EXT-405	VEHICLE GATE	BOH/FOH GATE (EXIT)	MOTORIZED SLIDING GATE	No	TBC BY SLI
EX-G-28	EXT-409	DOUBLE GATE	TRANSFORMER E-HOUSES	SWING GATE	No	TBC BY SLI
EX-G-29	EXT-411	PERSONNEL GATE	TRANSFORMER E-HOUSES	MAINTENANCE GATE	Yes	TBC BY SLI
EX-G-30	EXT-410	PERSONNEL GATE	TRANSFORMER E-HOUSES	MAINTENANCE GATE	No	TBC BY SLI
EX-G-34	EXT-412	PERSONNEL GATE		MAINTENANCE GATE		TBC BY SLI

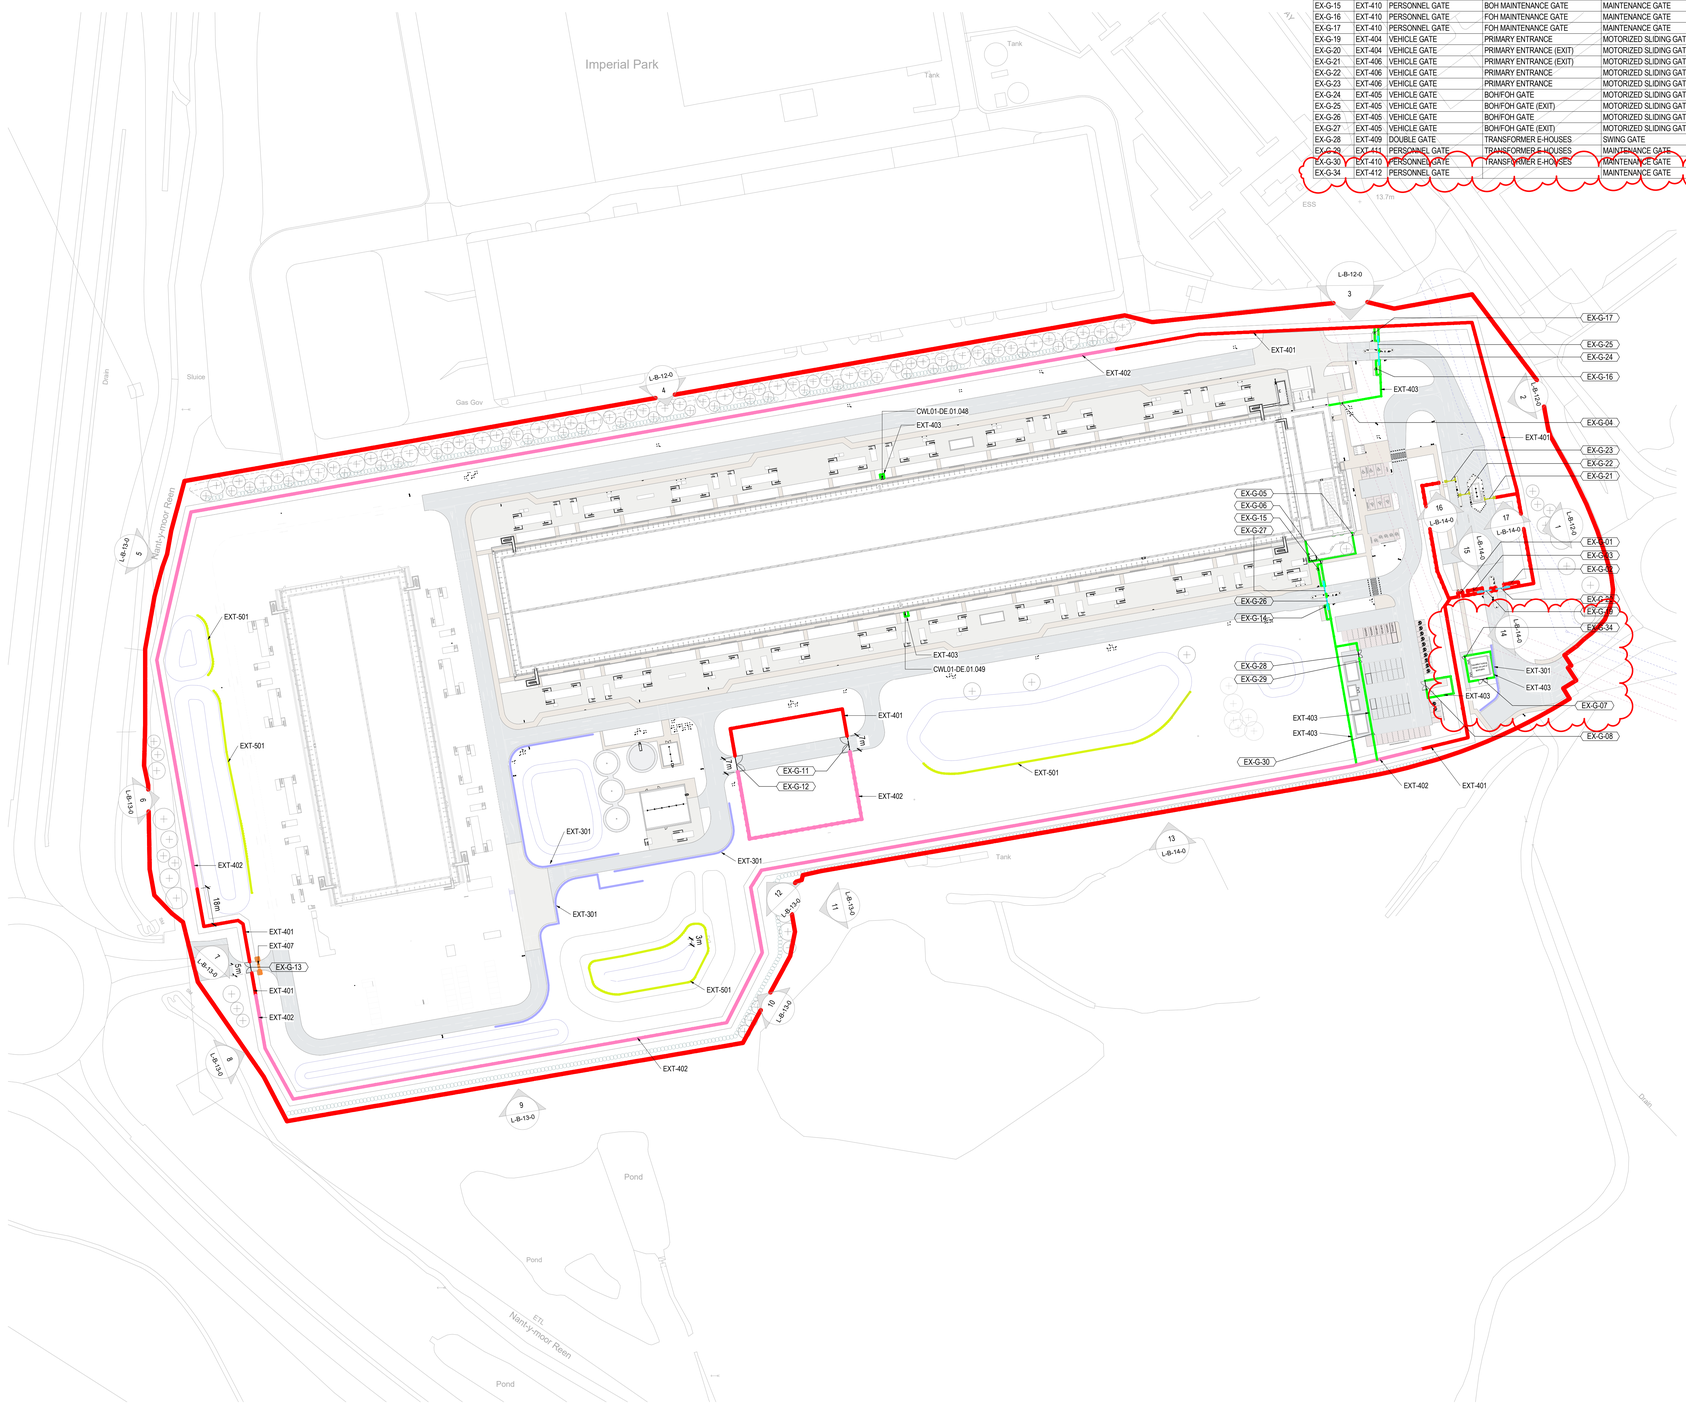

01 SITE - FENCING PLAN
SCALE: 1 : 1000

SHEET NOTES

ALL VERTICAL DIMENSIONS ARE RELATIVE TO ASSOCIATED BUILDING SLAB LEVEL.

DO NOT SCALE FROM DRAWINGS.
ALL DISCREPANCIES TO BE REPORTED TO GENSLER ARCHITECTS IMMEDIATELY. ALL DIMENSIONS TO BE VERIFIED BY CONTRACTOR ON SITE PRIOR TO ANY WORKS.

FENCE SCHEDULE	
Description	approximate length
PALLADIN V-GUARD	396.1
Stronguard RCS PAS 68	644.7
Stronguard standard	1,251.6
Stronguard standard	115.2

FOR ALL IMPACT RATED FENCES, BARRIERS AND GATES

MINIMUM IMPACT RATING STANDARD
PAS 68:2010 V/7500(N2)/48/90:2.4/7.9

EXTERIOR PADLOCKS SHALL BE FITTED WITH ANTI-DUST AND ANTI-MOISTURE PROTECTIVE COVER ASSEMBLIES. WHEN A PADLOCK IS SPECIFIED FOR DOOR HARDWARE, SUITABLE HASP AND STAPLE FITTINGS MUST BE INSTALLED ON THE DOOR. ALL LOCKS TO BE SUITED.

LEGEND

- SITE BOUNDARY
- EXT-402 SECURITY FENCE STRONGUARD SR2 2.4m
- EXT-401 SECURITY FENCE STRONGUARD PAS 68 RCS 25 2.4m
- EXT-403 SECURITY FENCE PALLADIN V-GUARD 2.4m
- EXT-405 CANTILEVER GATE (FILL MATCHING ADJACENT FENCE)
- EXT-404 SECURITY RATED CANTILEVER GATE (FILL MATCHING ADJACENT FENCE)
- EXT-406 AUTOMATIC RISING ARM BARRIER EAGLE ARRESTOR (PAS68 RATED)
- EXT-407 MANUAL RISING ARM BARRIER PAS 68
- EXT-408 SECURITY TURNSTILE DORMA KABA FTS-M03 (WITH ROOF D2)
- EXT-301 ARMCO CRASH BARRIER (REFER TO ENGINEER'S DETAIL & SPECIFICATION)
- 5/7m EXT-409 SWING GATE, CLEAR OPENING ANNOTATED (HEIGHT, FILL AND CRASH RATING MATCHING ADJOINING FENCE)
- 1/1 EXT-410/411 PERSONNEL SWING GATE, CLEAR OPENING 1.2m. (HEIGHT, FILL AND RATING MATCHING ADJOINING FENCE) BLANKING PANEL REQUIRED
- EXT-501 1100mm S.S GUARDING TO POND/BASIN/SWALE- POST CENTRS & FOUNDATIONS TO SE DETAILS

NOTES:
1. FOR SITE WIDE LEVELS AND DRAINAGE REFER TO CIVIL ENGINEER'S DRAWINGS.
2. FOR WHITE LINING REFER TO CIVIL ENGINEER'S INFORMATION & DRAWINGS.

As indicated@A0

RED
1 Lower Farm Barns
Bainton Road, Bucknell
Bicester OX27 7LT, UK
www.red-eng.com

t: +44-(1869)355600
f: +44-(1869)250777
e: oxfordcad@red-eng.com

Gensler
4 St Philip's Place
First Floor
Birmingham
B3 2SL
United Kingdom
Tel. +44 (0)121 260 1600

Microsoft

CWL01-02

Duffryn Lane Newport
NP10 8BE

Design Team

Design	GENSLER
Drawn	BD
Checked	JL
Date	23.06.26
Company Project No.	P-020340
M.S. Project No.	P-020340

Approvals

CUSTOMER	MICROSOFT	Date
Microsoft Design Manager	LEVI HOLLAND/ ALAN McKENZIE	
Microsoft Electrical Engineer	MARK GLEESON	
Microsoft Bas/Epms Engineer	GERARD CUNNIAM	
Microsoft Mechanical Engineer	ANDY LAYER	
CSA	PATRICK DONERTY/ ALAN ROHRAN/ PROKOPIS MAVRIDIS	
Telecom	JOJU PARUMANNIL / MARK KELLY	
Security Manager	DAVID BEADLE	
Environmental	DEIRDRE GORMAN	

PROJECT MANAGEMENT

		Date
Project Planner		
Project Manager		
Senior Project Manager		
Development Manager		
Project Manager		
Quality Control Reviewer		
Quality Control FF&E		

Revisions

No.	Date	Description
A	06.09.24	IFC ISSUE
B	01.11.24	IFC - DCN09 - CWL02 Omission
C	19.03.25	IFC SAB Updates
D	28.03.25	IFC UPDATES
E	24.10.25	DRBxx - TEMP E-HOUSES: ADDITIONAL FENCELINE
P01	23.06.26	SITE ENTRANCE AMENDMENT

Registration

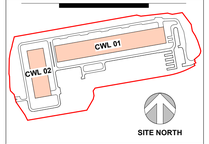

Bar Code

Sheet Title/Number

SITE - FENCING PLAN

CWL01-02-L-B-02-0

CWL01-02-L-B-02-0- P01

© Gensler 2022
All rights reserved, including but not limited to The Copyright, Design and Patents Act 1988