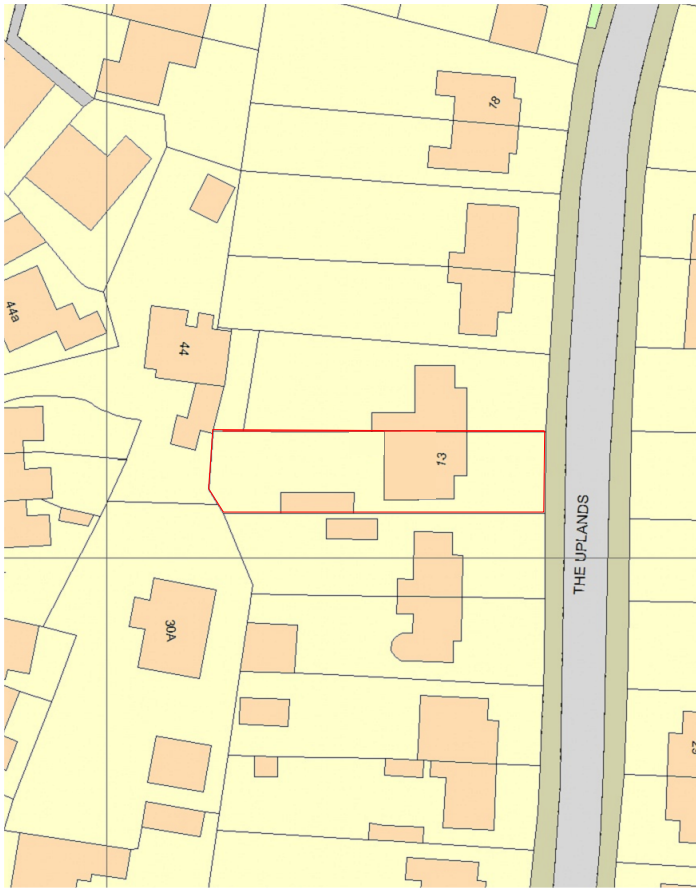


JOB
TITLE

13 The Uplands
Rogerstone
NP10 9FA

DRAWING
TITLE

Site and Block Plan

DRAWING No. SD896 BR00

SCALE 1:100 @ A3

DATE Feb 2024