


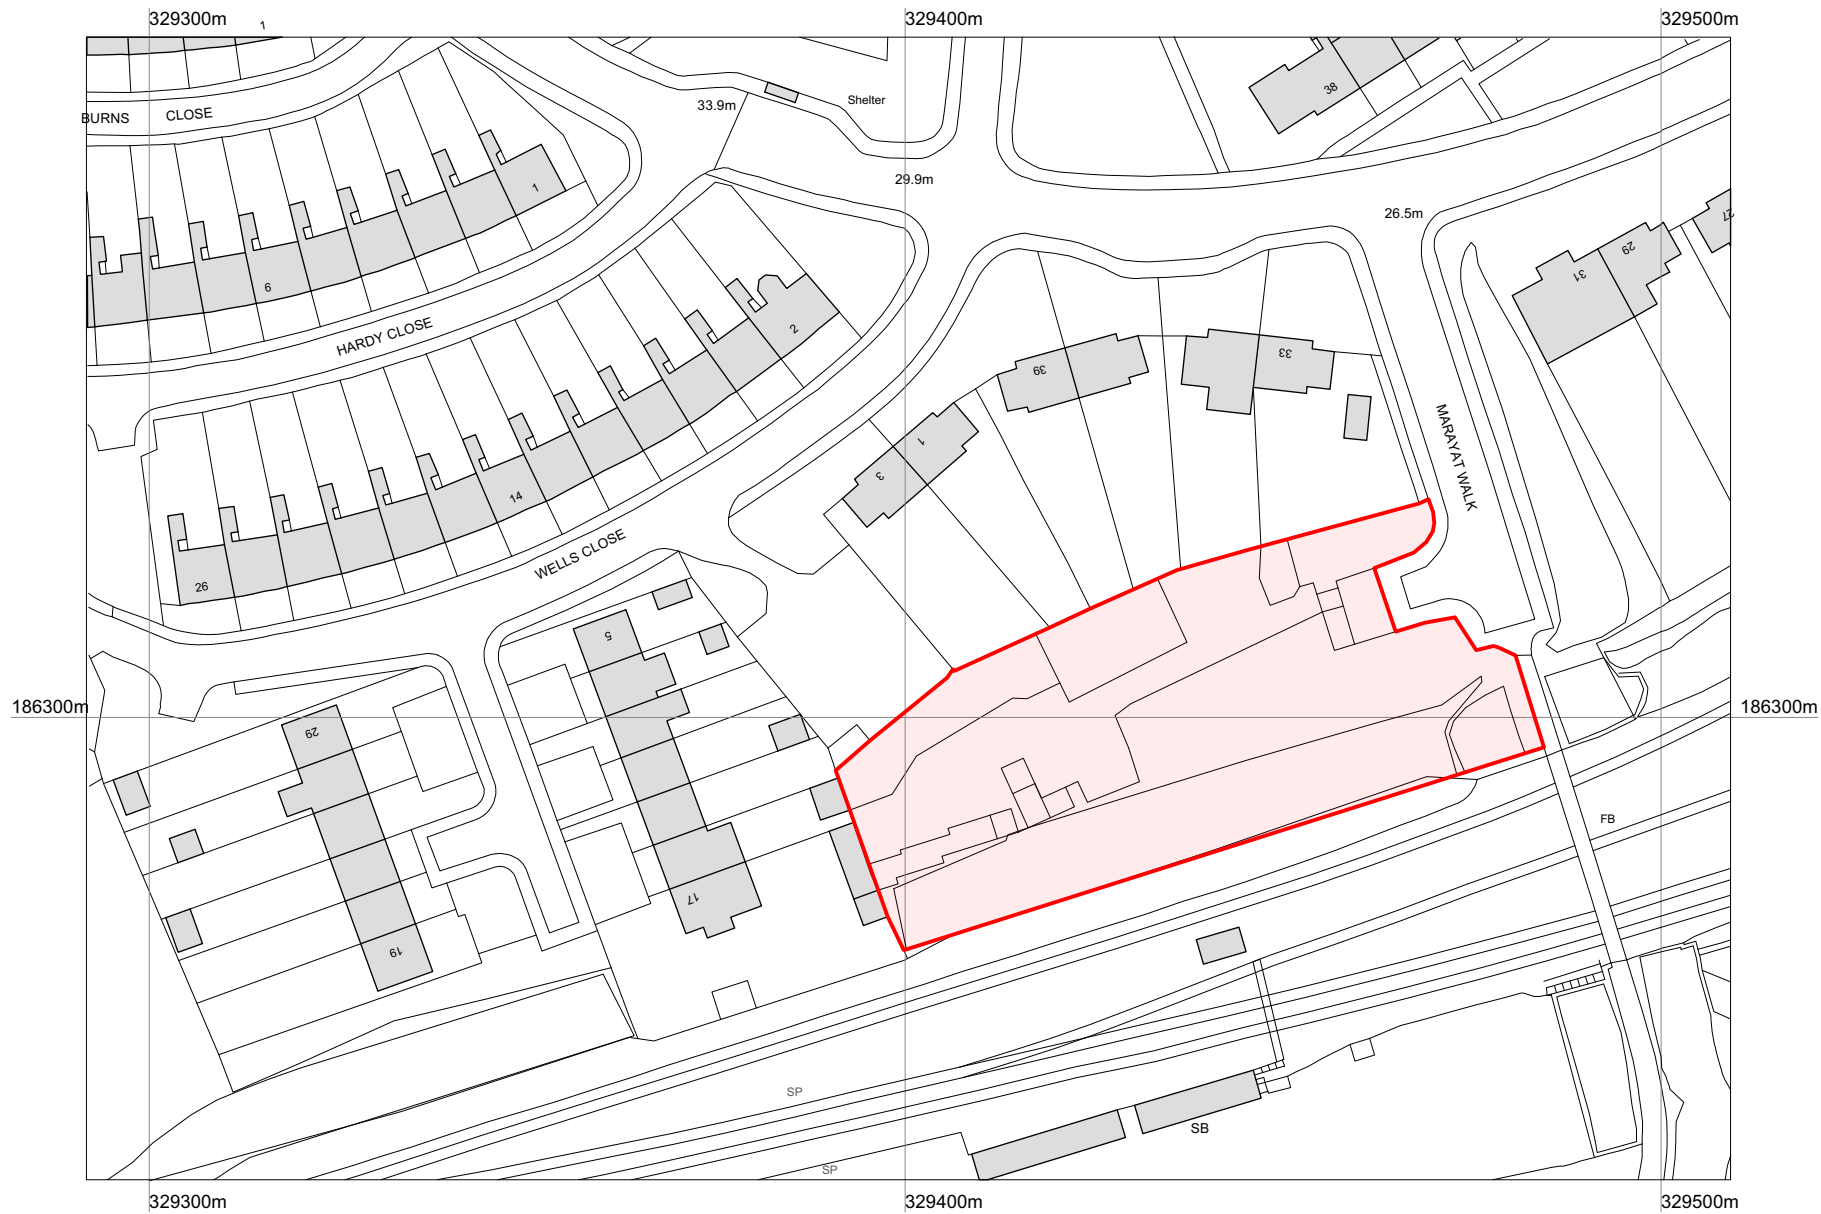

©Crown Copyright and database rights 2020 OS Licence no. 100041041



Aerial view (not to scale): Site boundary for information only



Site viewed from end of Marryat Walk looking West


SITE ADDRESS:
Land adjacent to
Marryat Walk,
Newport
NP20 3JE

Title Ref: CYM254985

Easting: 329460
Northing: 186316

Grid Ref: ST 29460 86316

SITE AREA: 2,898m²

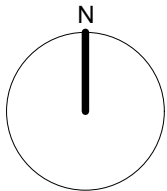

Kennedy James Griffiths Chartered Architects and Project Managers Project		 T 02920 545100 10 Victoria Park Court 516 Cowbridge Road East Cardiff CF5 1DB
Marryat Walk Newport		
Title	Date	
Location Plan	19/05/2022	
Status	Scale @ A3	
Pre App: Planning	1:1000	
Job Number	Revision	Drawn by
1554-PA-01		CKG

Use figured dimensions where possible. Do not scale for construction purposes.
This drawing is copyright.