


GENERAL NOTE


Do not scale.

This drawing to be read in conjunction with Structural Engineers drawings & calculations for all sub-structures, including below ground drainage & external works. Window / Door specialist drawings, M&E Consultant drawings & sub-contractors drawings & performance specifications for all specialist design elements. All works shall be carried out in strict accordance with the British Standards Codes of Practice relating to Workmanship and Materials, & current manufacturers details & instructions where appropriate.


Close Board Fencing

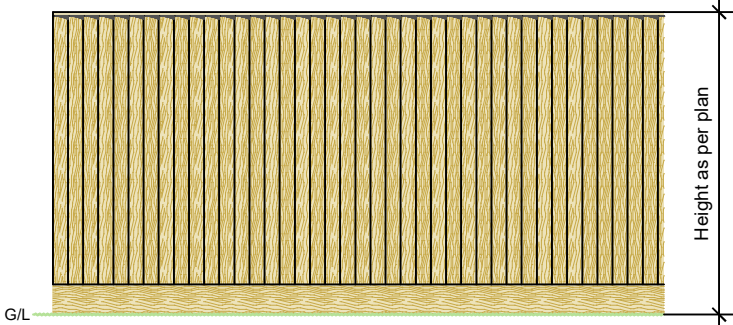

Metal Railings - Black

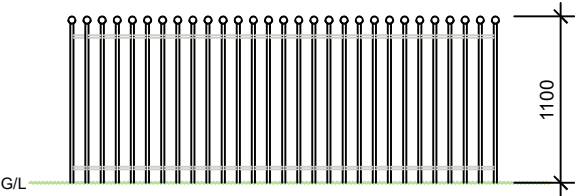



Blockwork wall

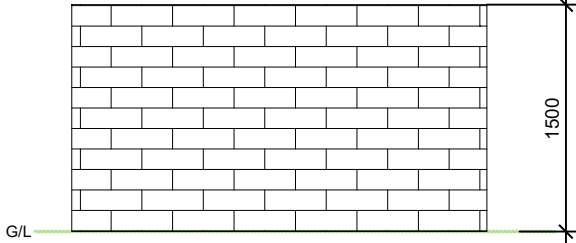

Key

- 1.1 Railings
- 1.5m Block Wall
- 1.8m close board fence
- 1.2m Timber fence
- Steel Gates
- Paving slabs
- Red paviors
- Tarmac
- Grass
- Planting
- Rotary washing line

SITE LAYOUT
1:200

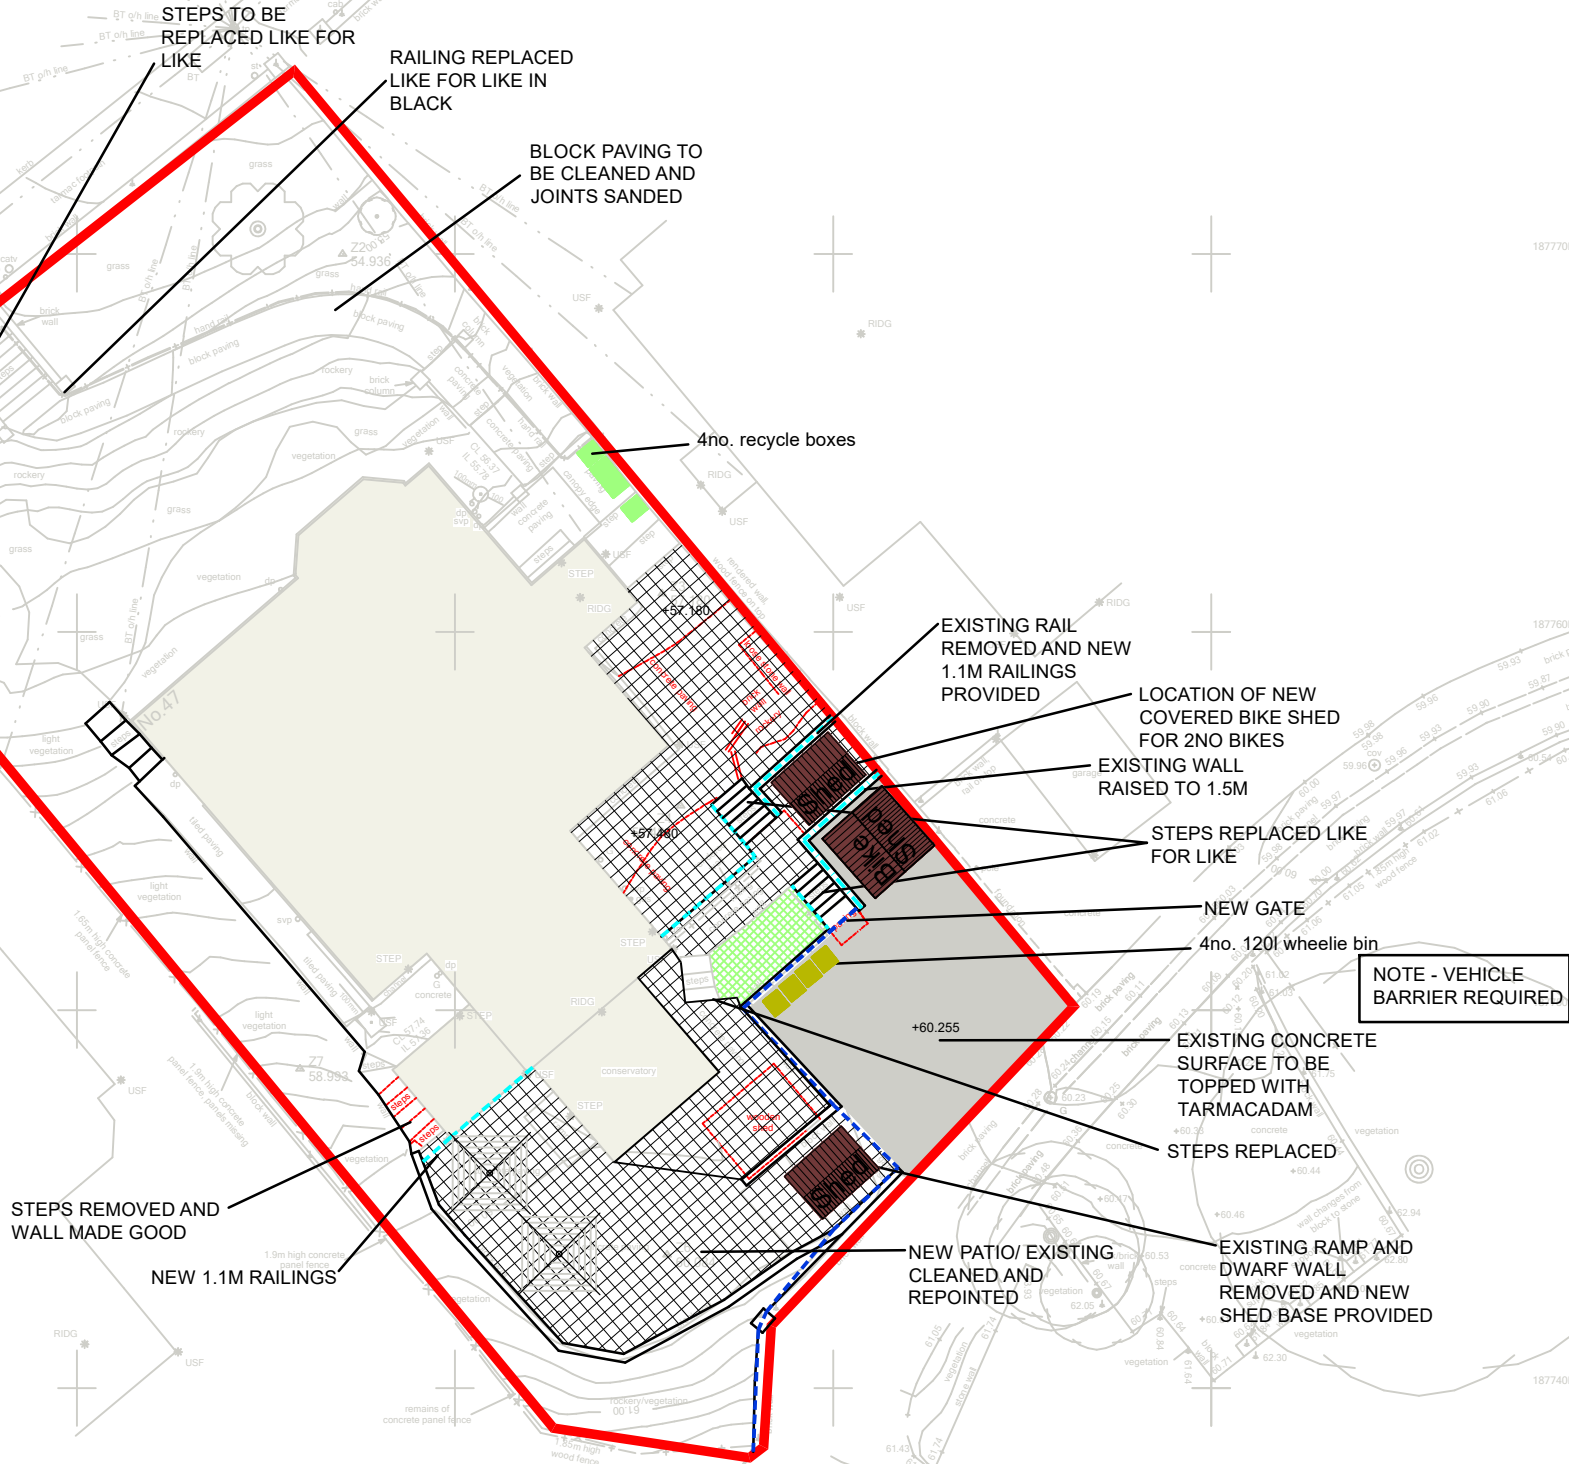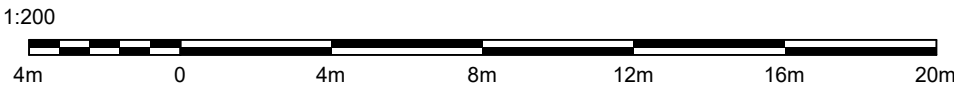

Client United Welsh			
Project Feasibility study for 47 Llanthwy Road, Newport. Young Persons Project			
Title Proposed Site Layout			
Date Sept 23	Scale As Shown @ A2	Dwg No. A200	Rev. D