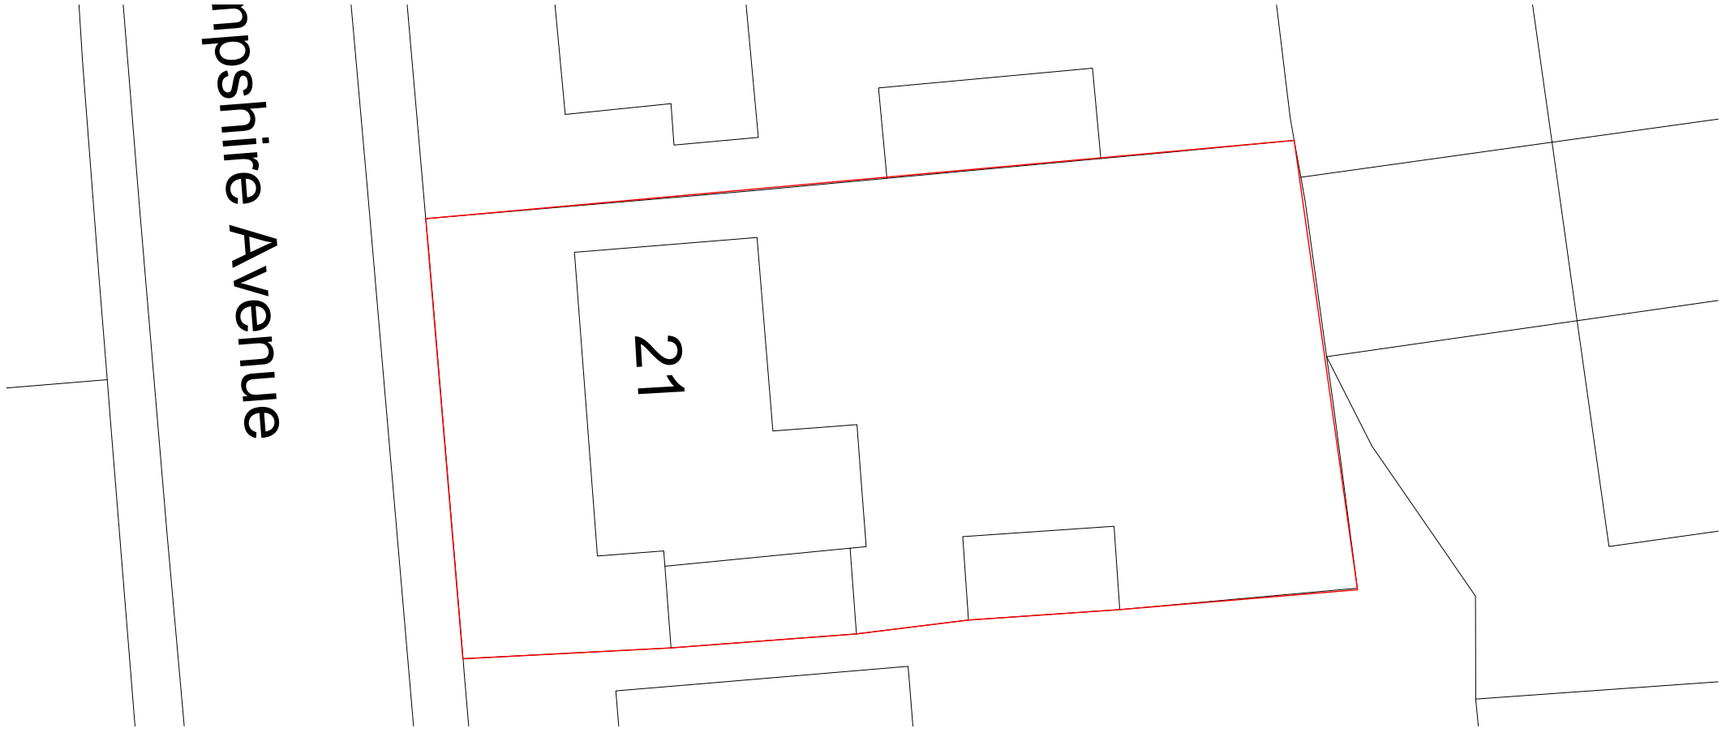

2 Site Plan as Existing
1 : 200

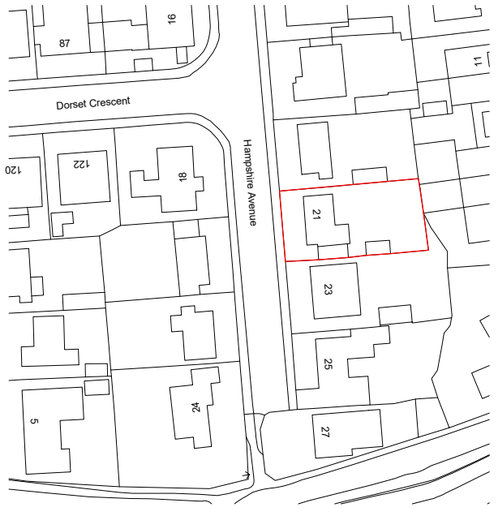

1 Site Location Plan
1 : 1250

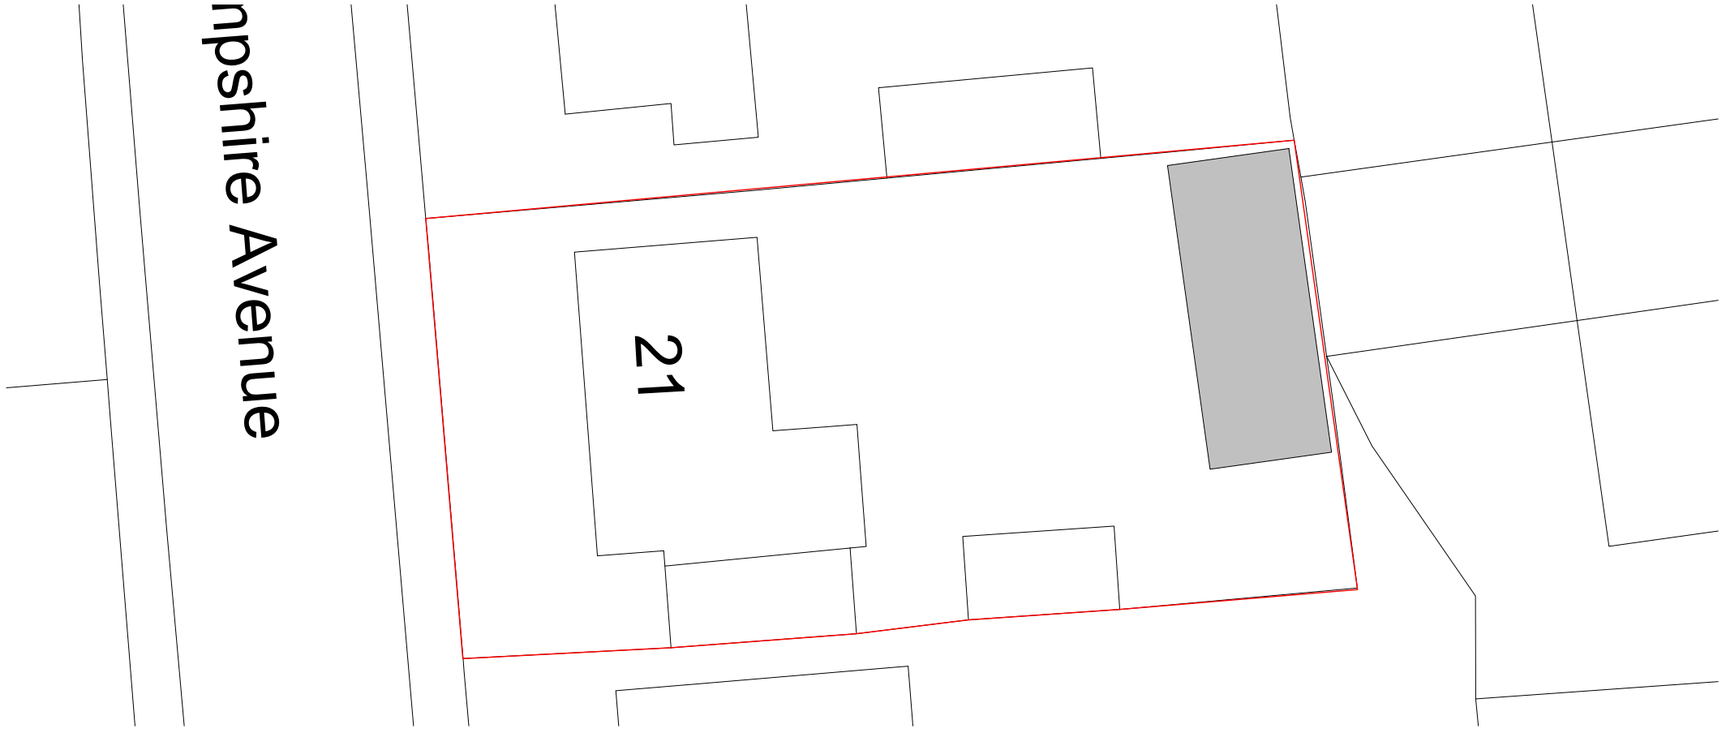

3 Site Plan as Proposed (New building indicated in grey)
1 : 200

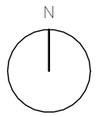

Rev	Date	Description	Dr	Ch
D	25/09/26	PLANNING APPLICATION	CB	SP
C	21/09/26	Amended following comments	CB	SP
B	10/09/26	LDC SUBMISSION	CB	SP
A	10/09/26	First Issue for Comment	CB	SP

Shaun Prichard
Architect ARB RIBA

Address 18 St Andrews Crescent, Cardiff
Telephone 07920 057880

Client Ms J Hunt
Project 21 Hampshire Avenue, Newport

Project No SP_26023
Drawing Site Plans

Issue Status Planning
A3 As indicated
Drawing No SP_26023_01 Rev D

This drawing is copyright of Hatcher Prichard Architects. It must not be reproduced or disclosed to third parties without prior permission. Use dimensioned information only. Do not scale from this drawing or use electronic information. This drawing is to be read in conjunction with all relevant consultants & specialist manufacturers' information. Any discrepancies should be reported immediately. Any surveyed information incorporated within this drawing cannot be guaranteed as accurate unless confirmed by fixed dimensions. All dimensions are in millimetres unless noted otherwise.