


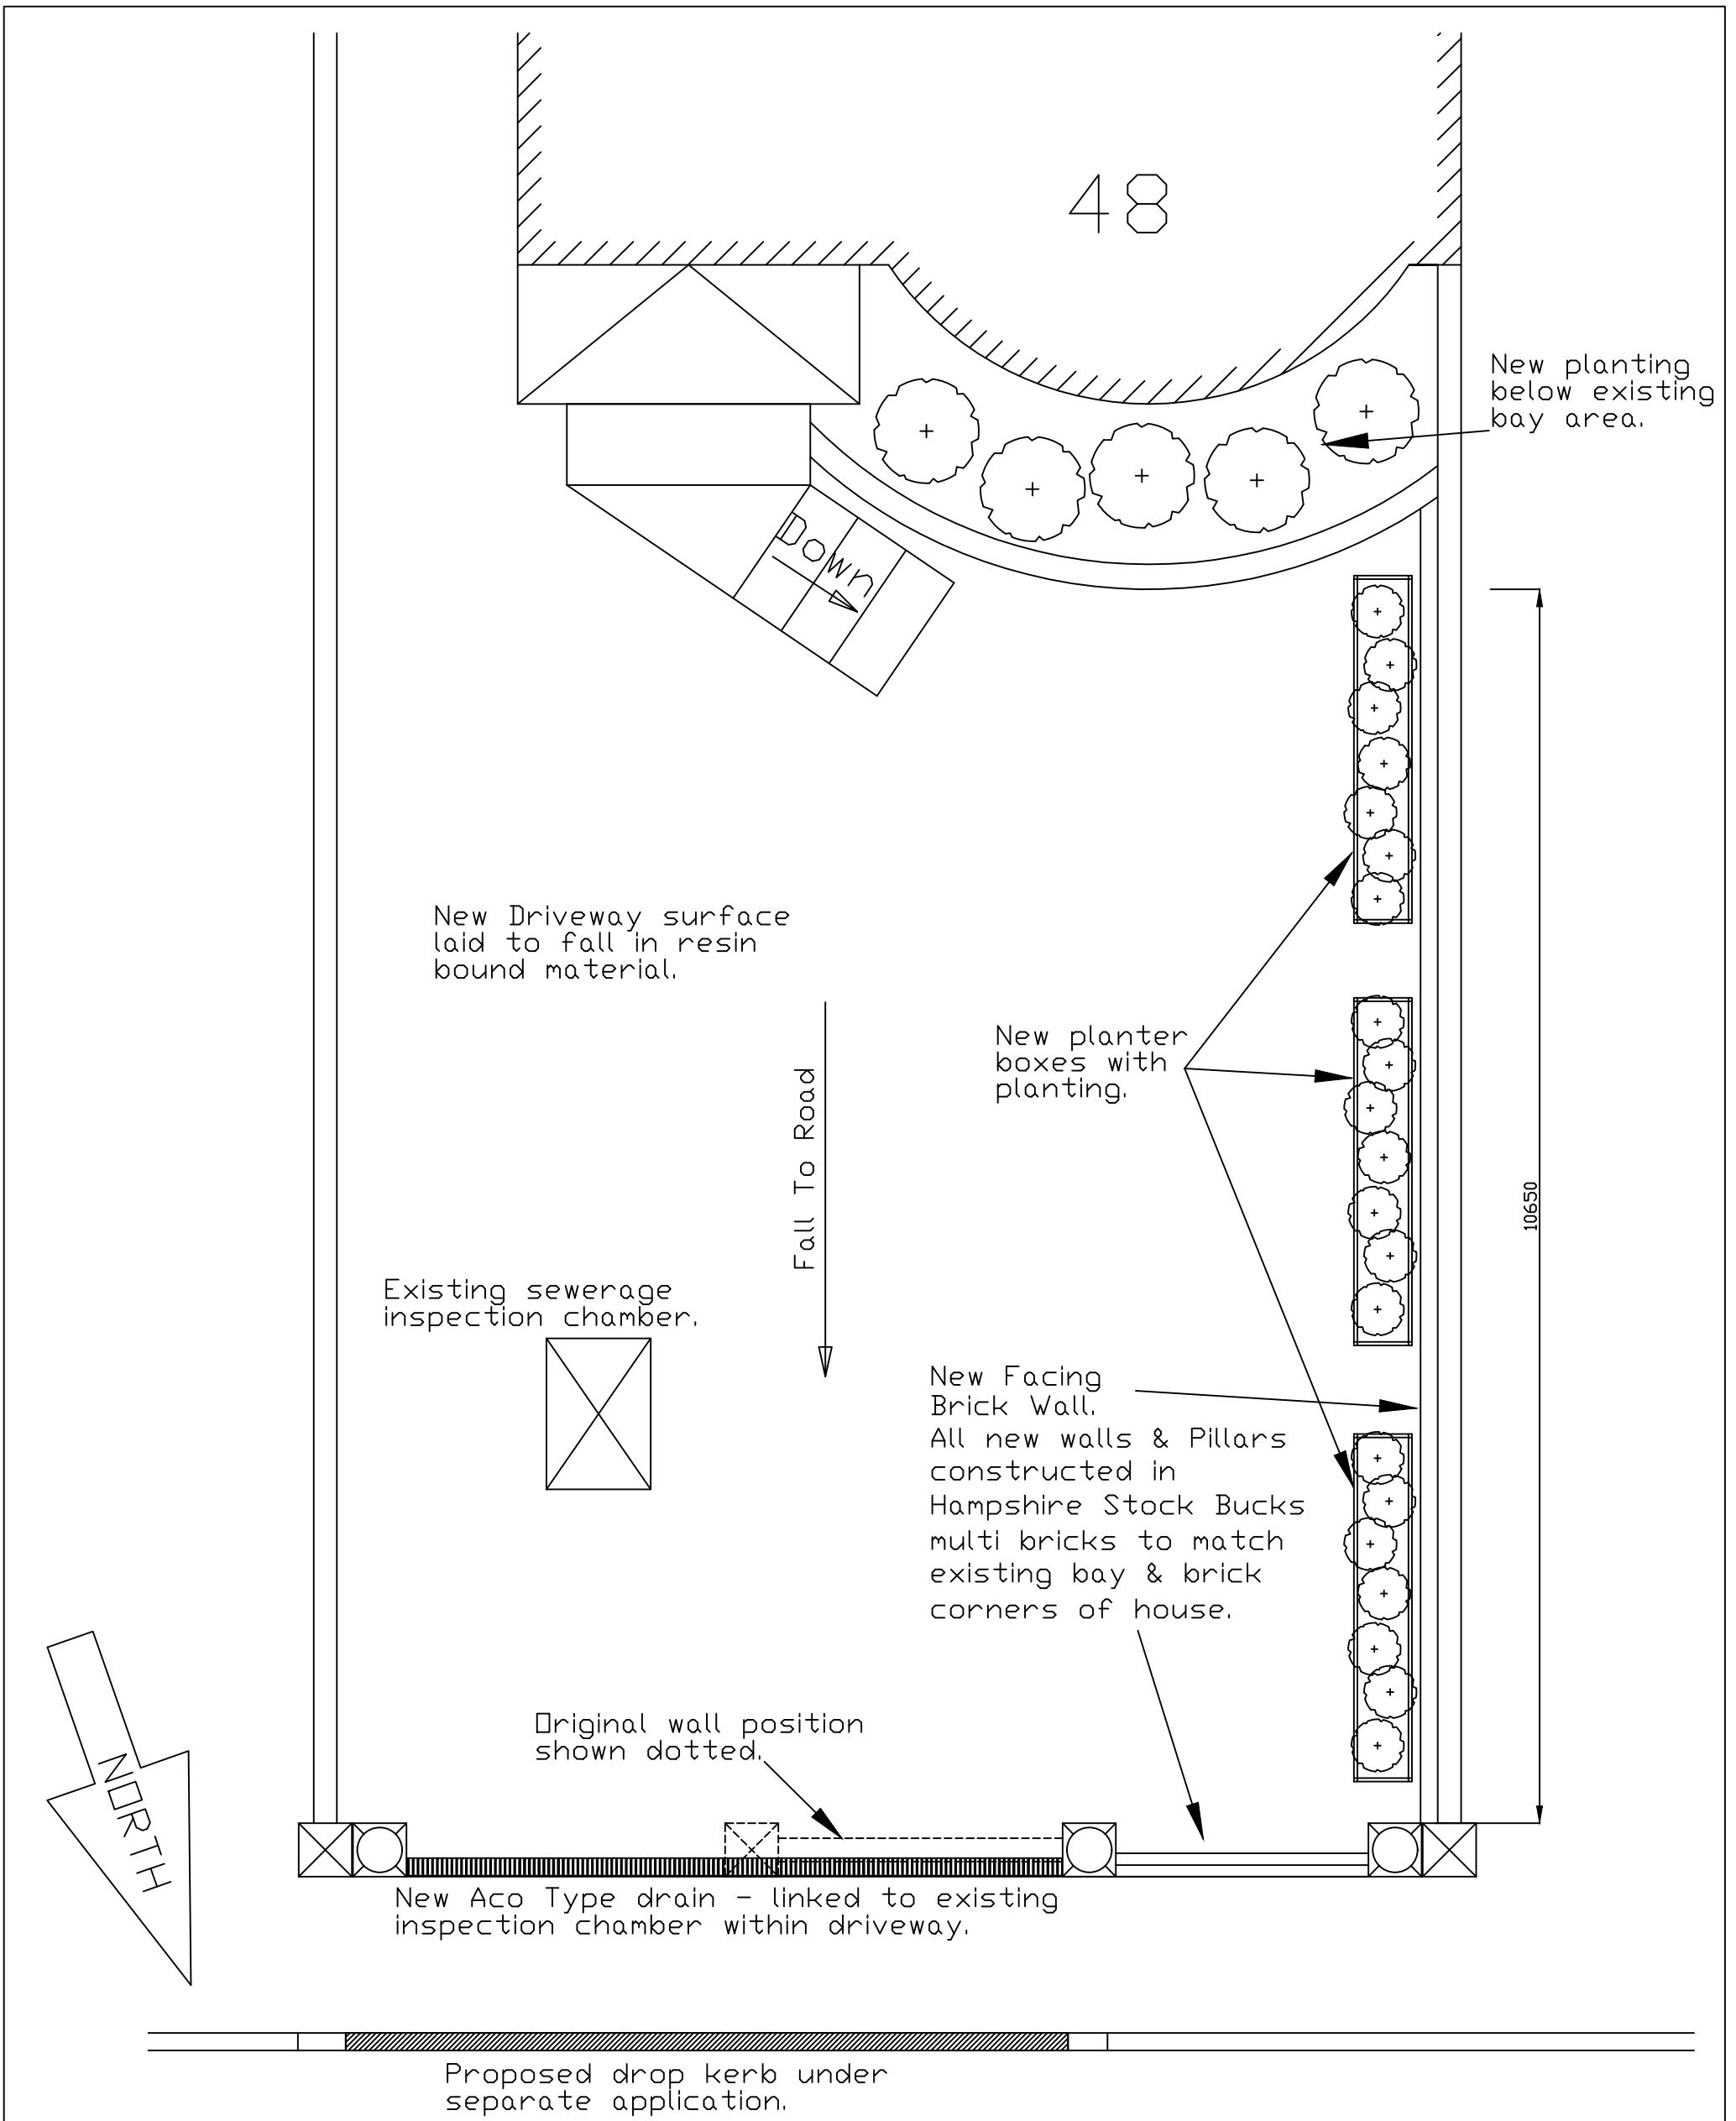

PROPOSED PLAN LAYOUT.

Property.	48 Pillmawr Road. Newport NP20 6WG	
Date.	September 2025	
Scale.	1:50	P003B