
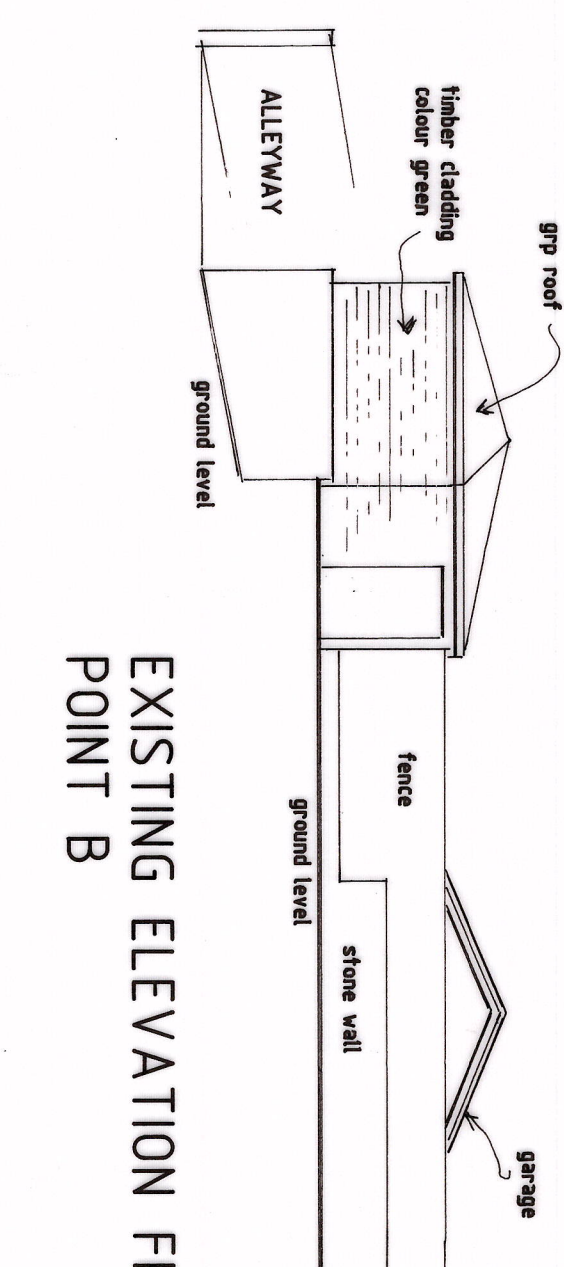
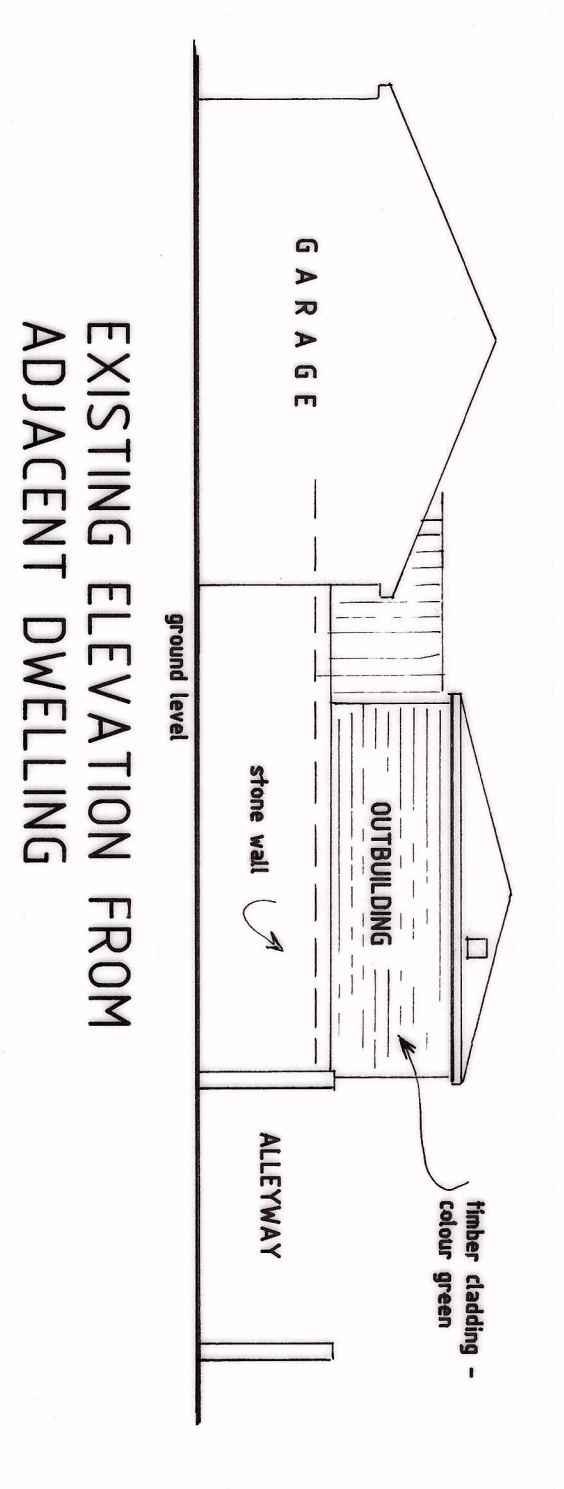
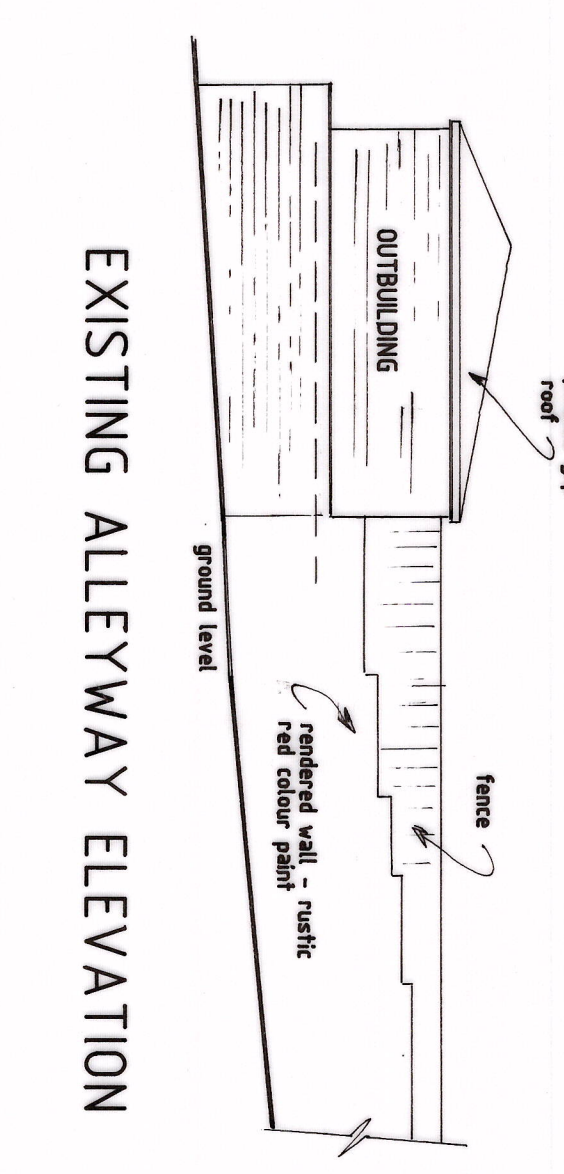
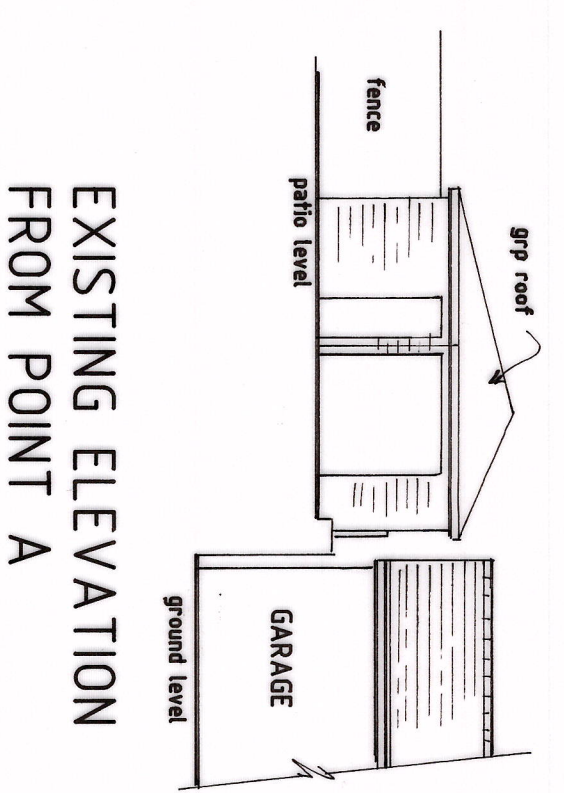
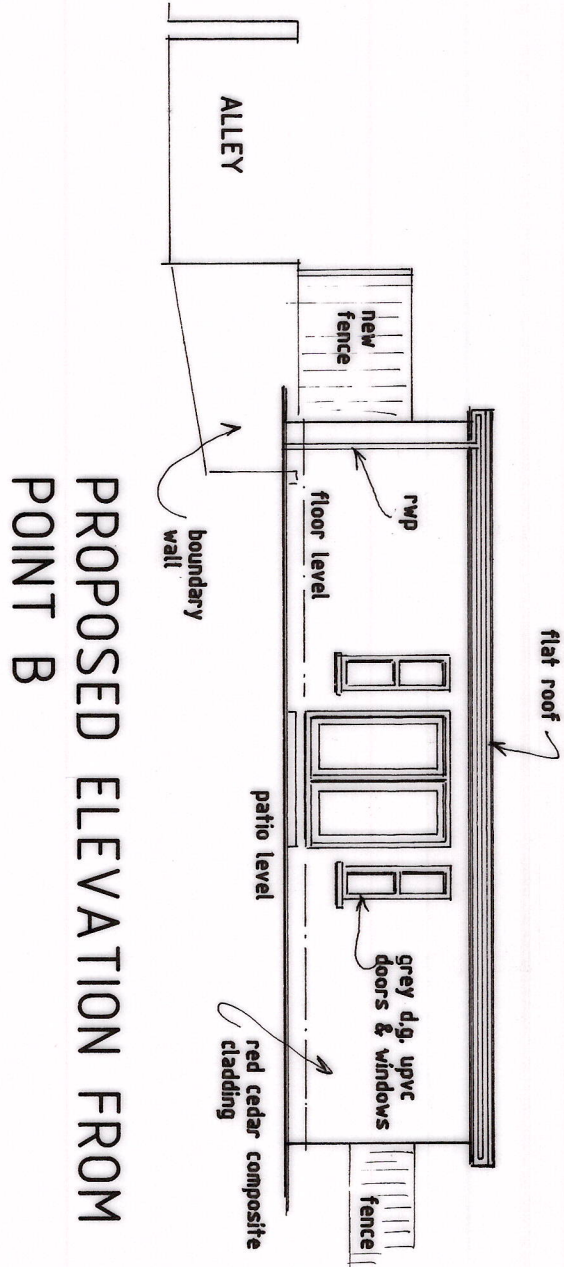
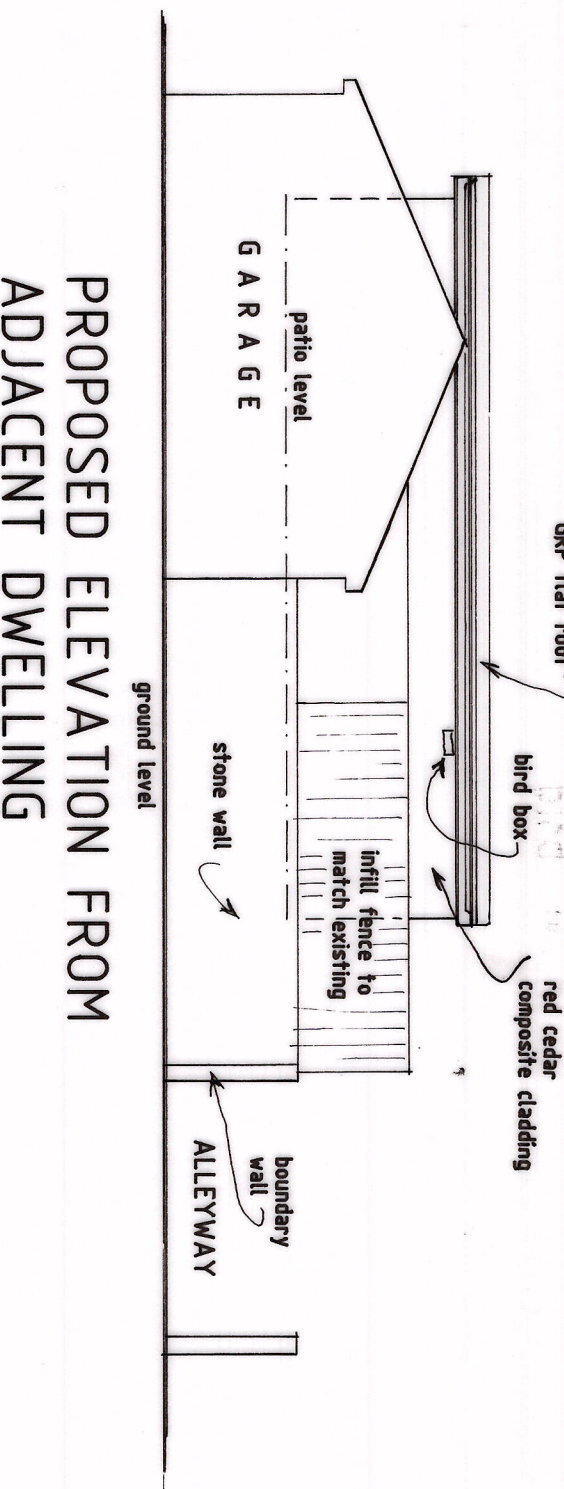
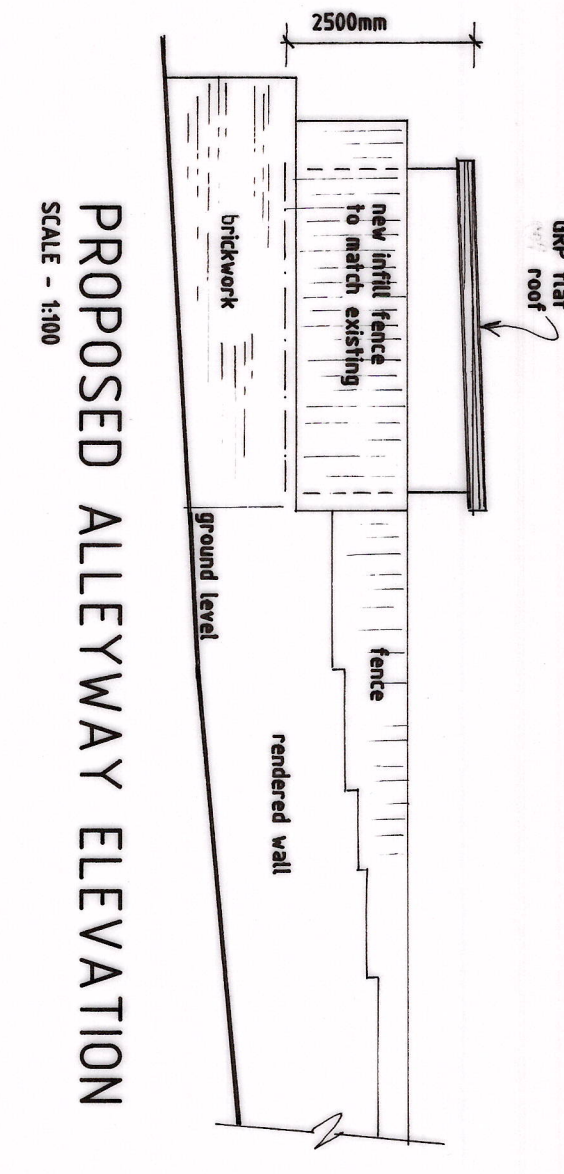
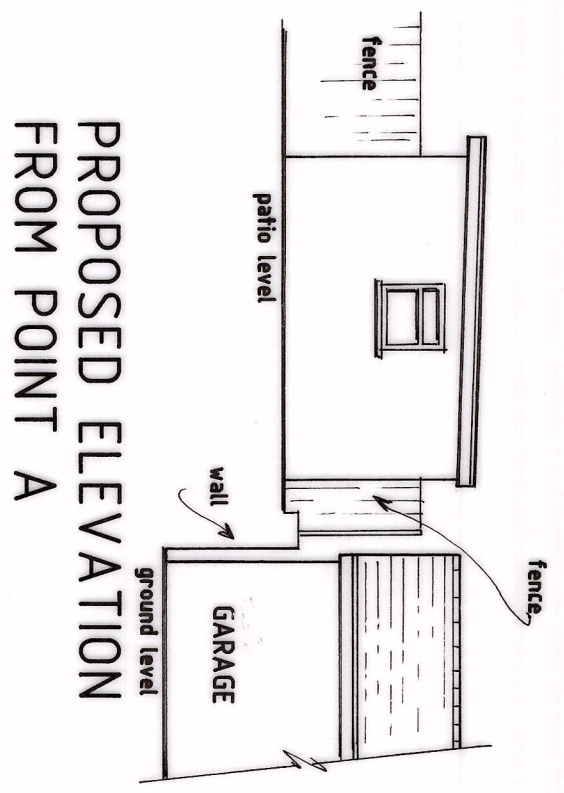
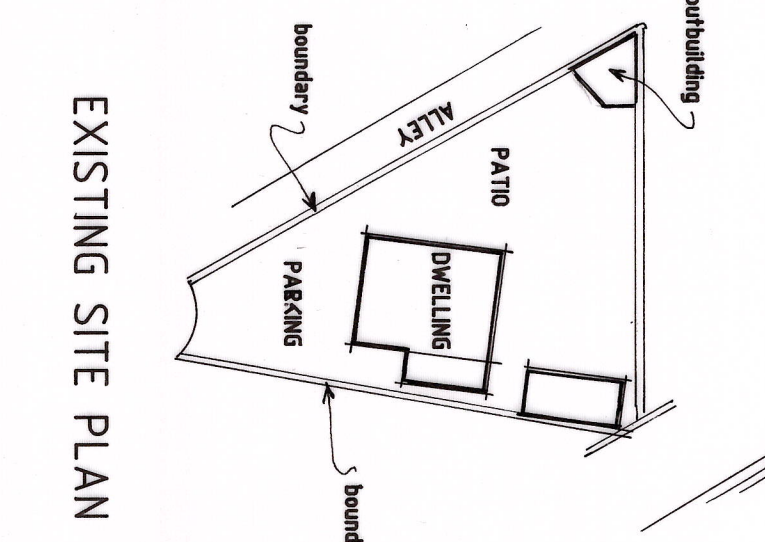
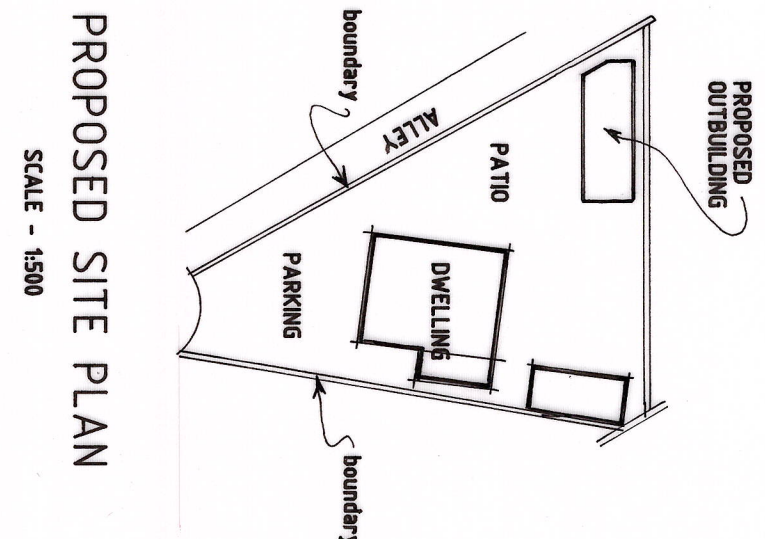
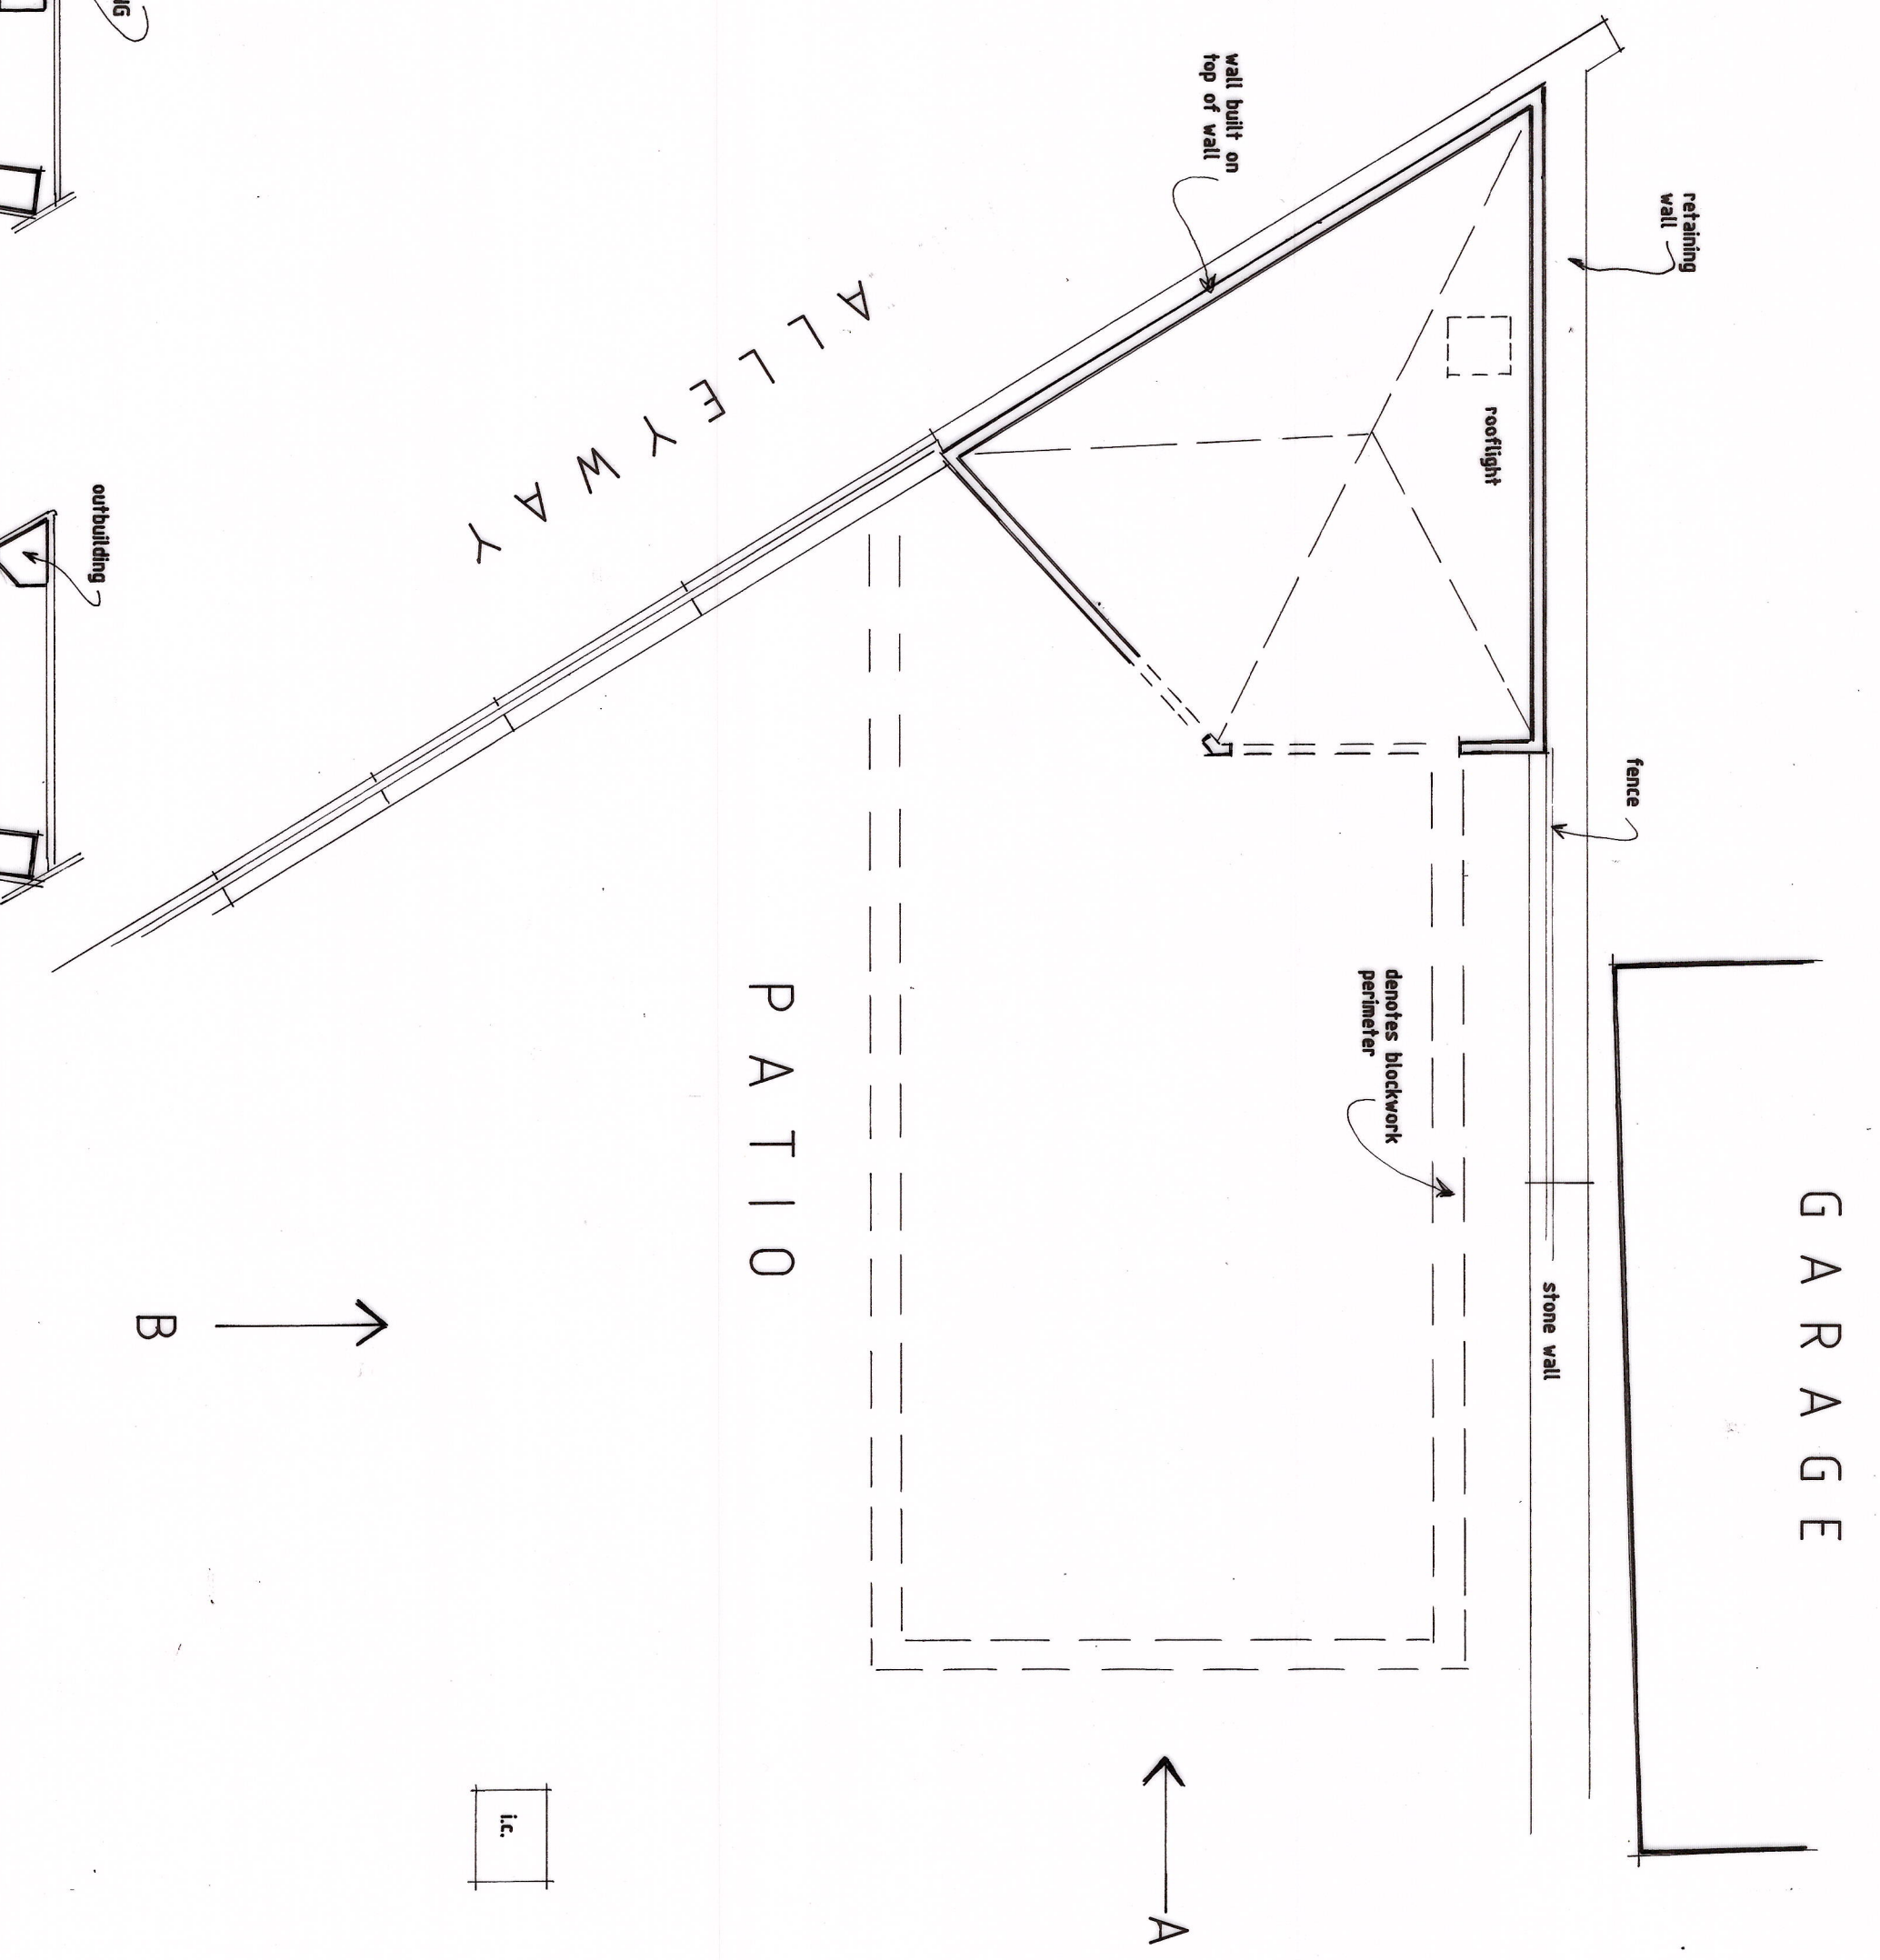


NOTE - fence to match existing where outbuilding has been set back from boundary

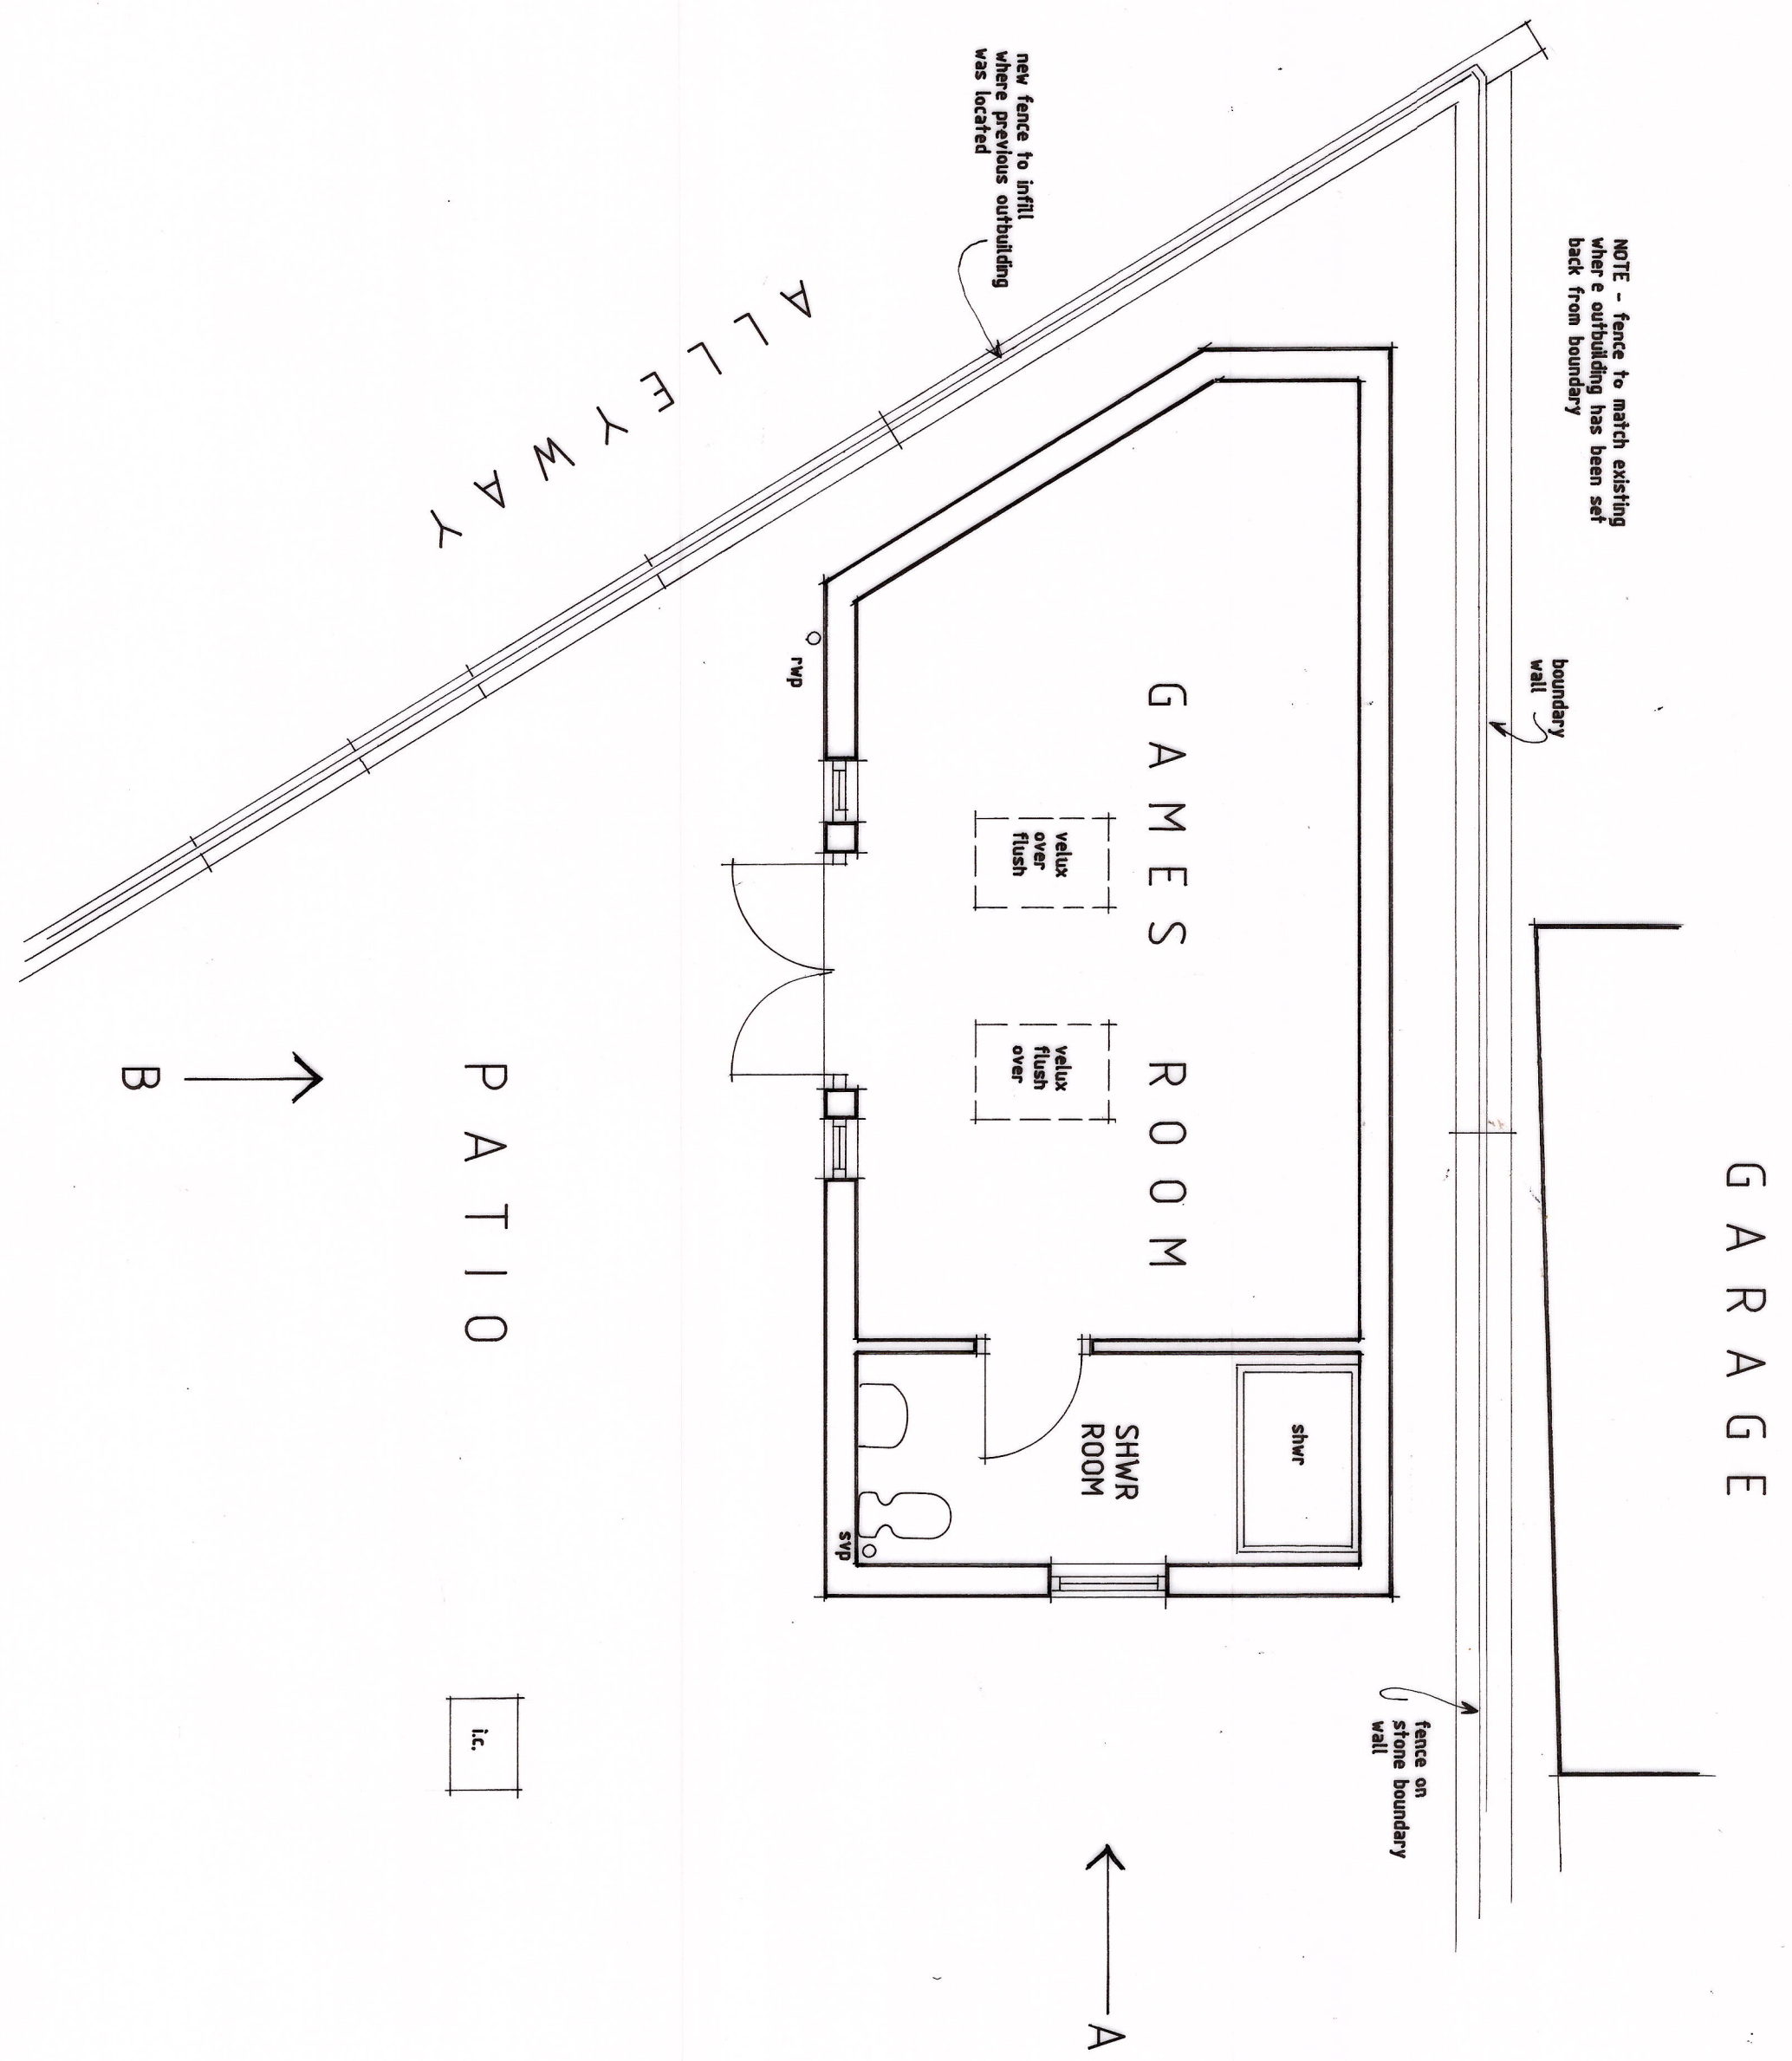

Revisions	
Ref	Description
K.W. DORRINGTON HOYT MCKEE ARCHITECTURAL ASSOCIATES Tel:(01633) 857566	
PROPOSED REPLACEMENT OUTBUILDING TO REAR OF - 32, CARLTON ROAD, NEWPORT, SOUTH WALES. NP19 7LA.	
EXISTING AND PROPOSED	
date: JUNE 2026	
scale: PLANS-1:50 & ELEVATIONS-1:100 AT A1	
drawing number: KD2071 / 1	