


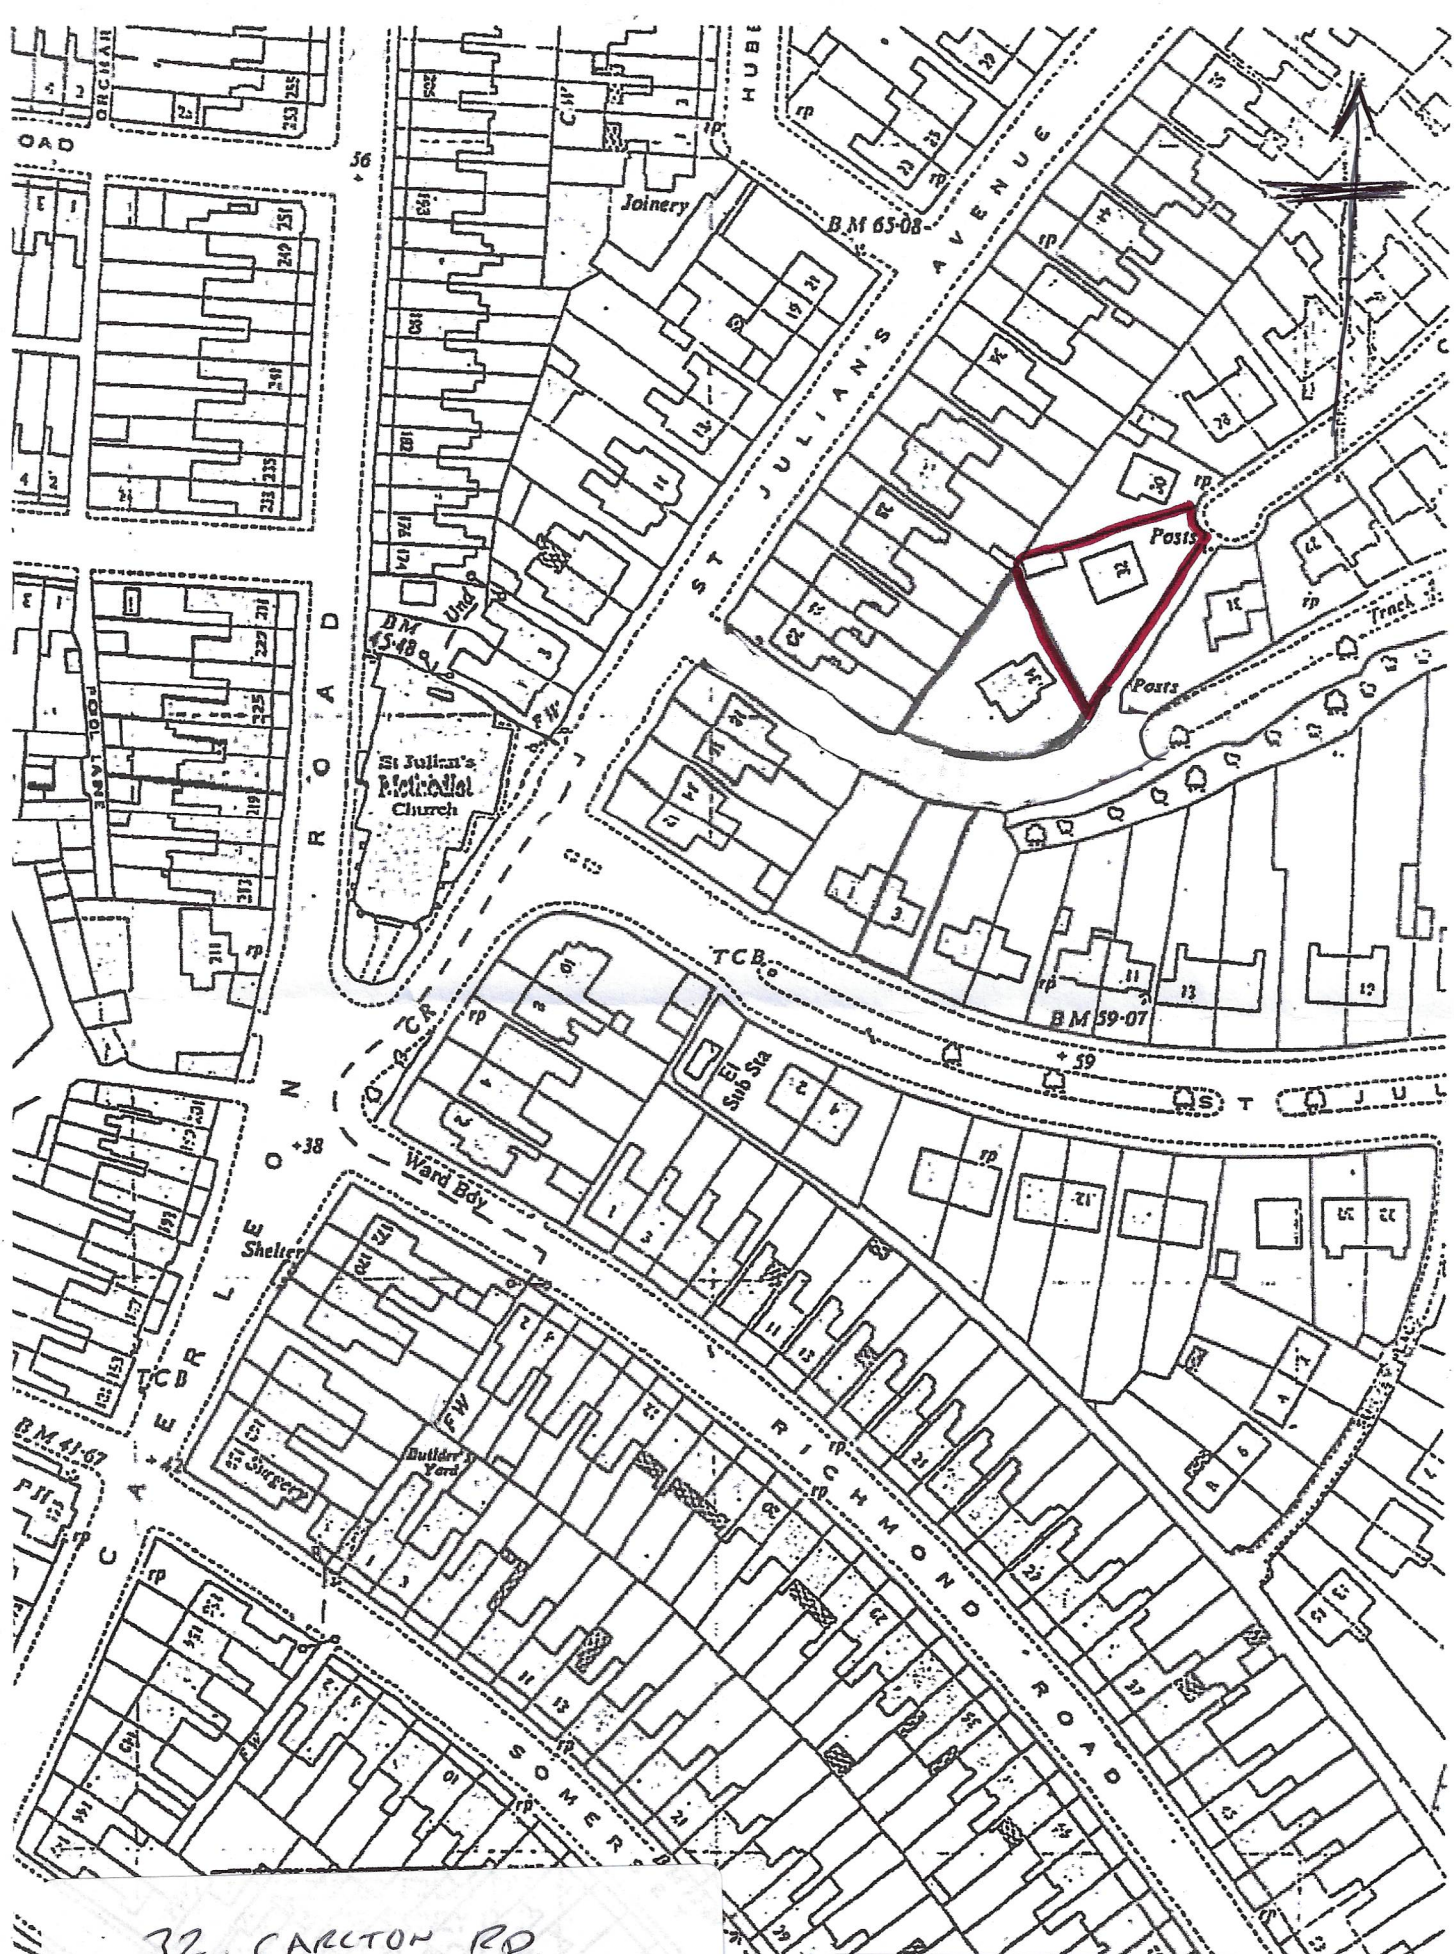

32, CARLTON RD,
NEWPORT.

LOCATION PLAN

SCALE - 1:1250 @ A4

27