





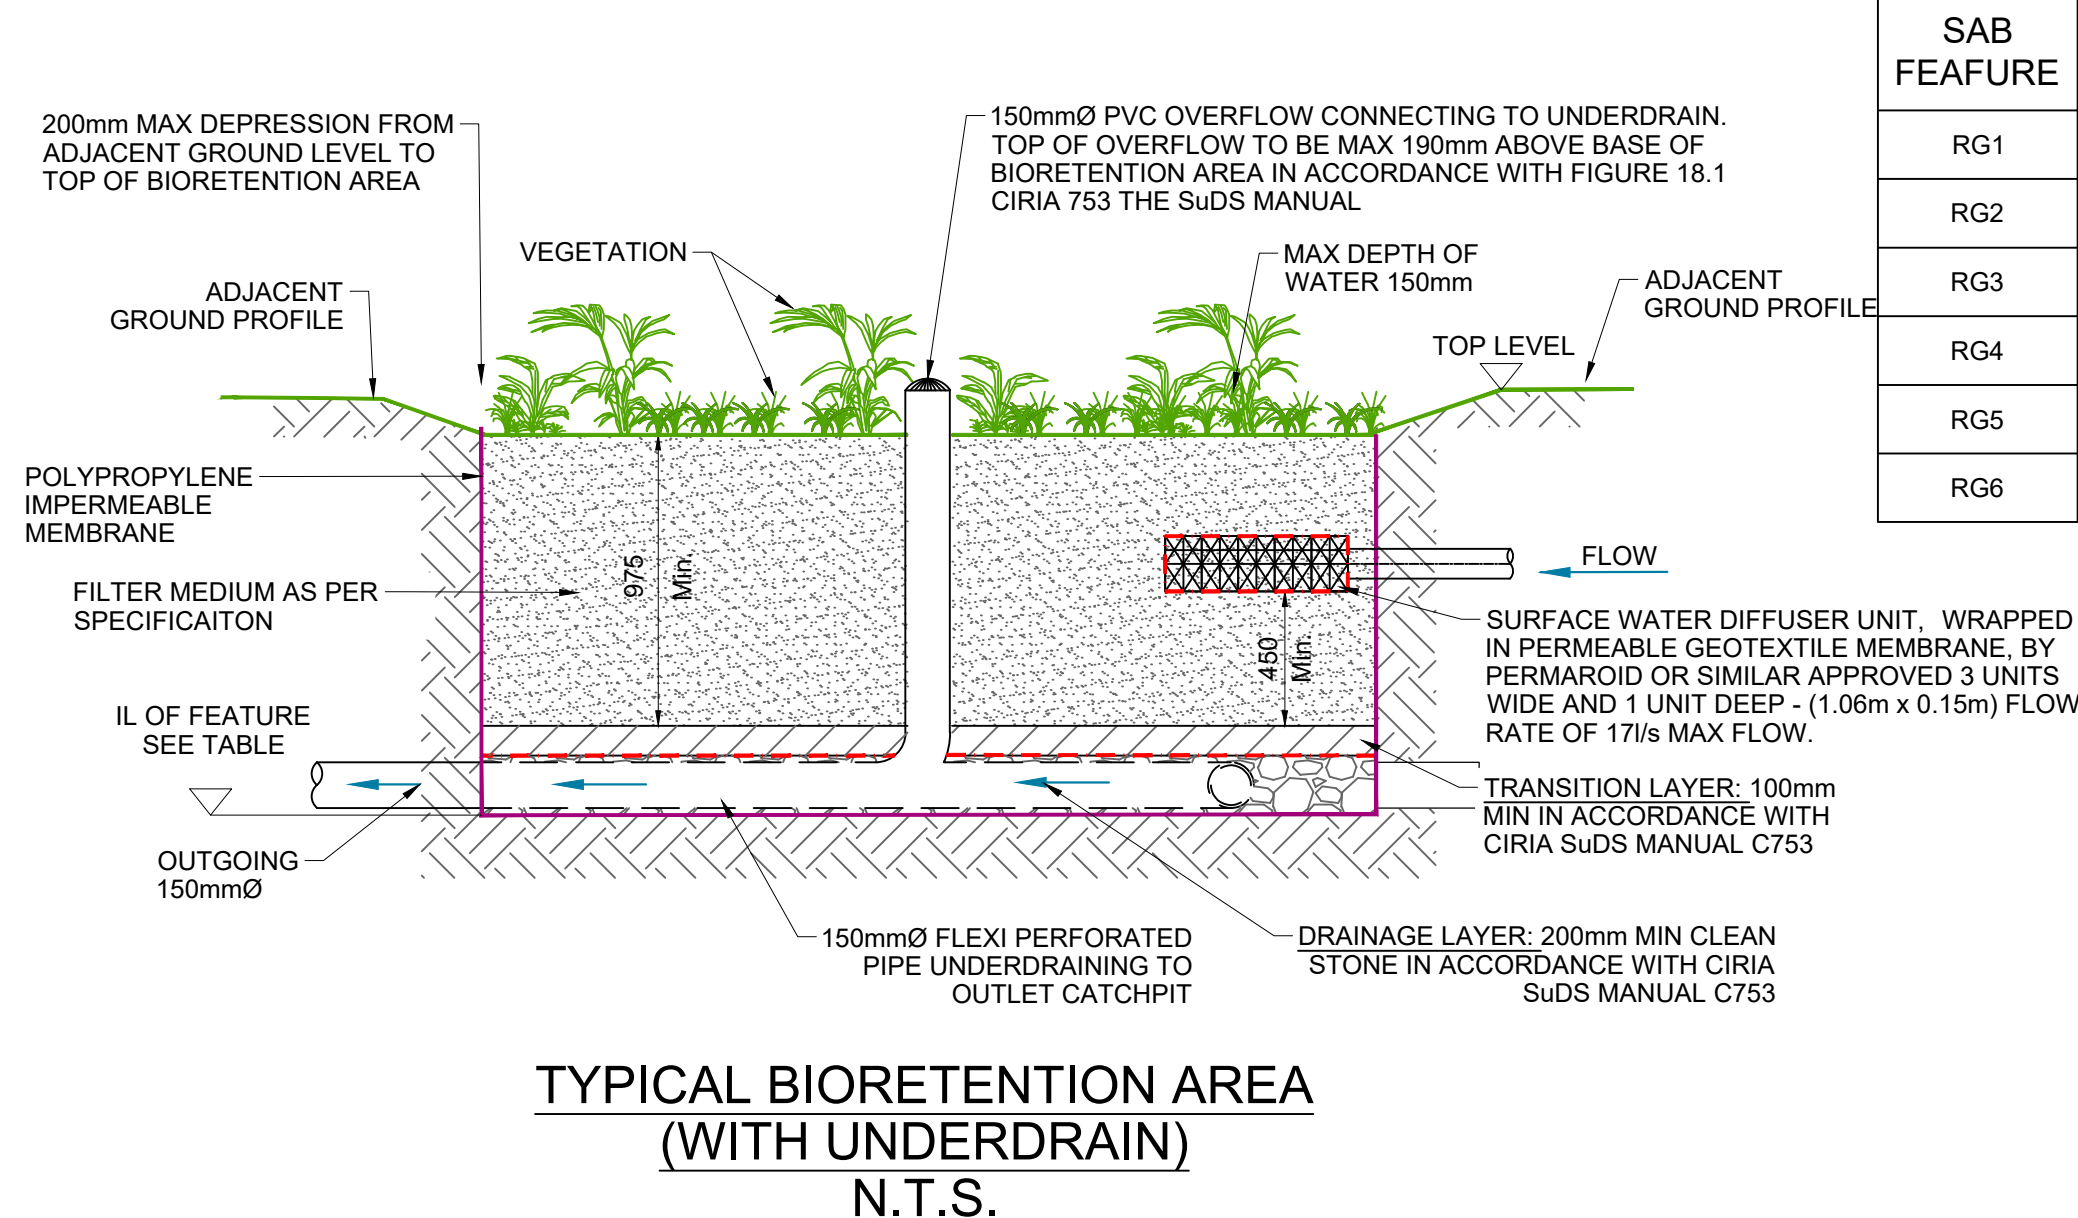


SAB FEAFURE	TOP LEVEL	INVERT LEVEL
RG1	52.750	51.625
RG2	52.549	51.000
RG3	51.950	50.965
RG4	51.750	50.500
RG5	51.420	50.403
RG6	50.850	49.000

NOTES



GENERAL

1. ALL DIMENSIONS ARE IN MILLIMETRES UNLESS NOTED OTHERWISE.
2. ALL LEVELS ARE IN METRES UNLESS NOTED OTHERWISE.
3. ALL LEVELS RELATE TO ORDNANCE DATUM UNLESS NOTED OTHERWISE.
4. DO NOT SCALE FROM THIS DRAWING. USE FIGURED DIMENSIONS ONLY.
5. ANY DISCREPANCIES TO BE REPORTED IMMEDIATELY TO THE ENGINEER.
6. THIS DRAWING TO BE READ IN CONJUNCTION WITH ALL RELEVANT ARCHITECTS, SUBCONTRACTORS AND SPECIALISTS DRAWINGS AND SPECIFICATIONS.
7. THIS DRAWING IS COPYRIGHT © INTRADO CONSULTING ENGINEERS LTD.
8. TOPOGRAPHICAL SURVEY UNDERTAKEN BY CORNERPOINT SURVEYS LTD. PROJECT NUMBER 250061

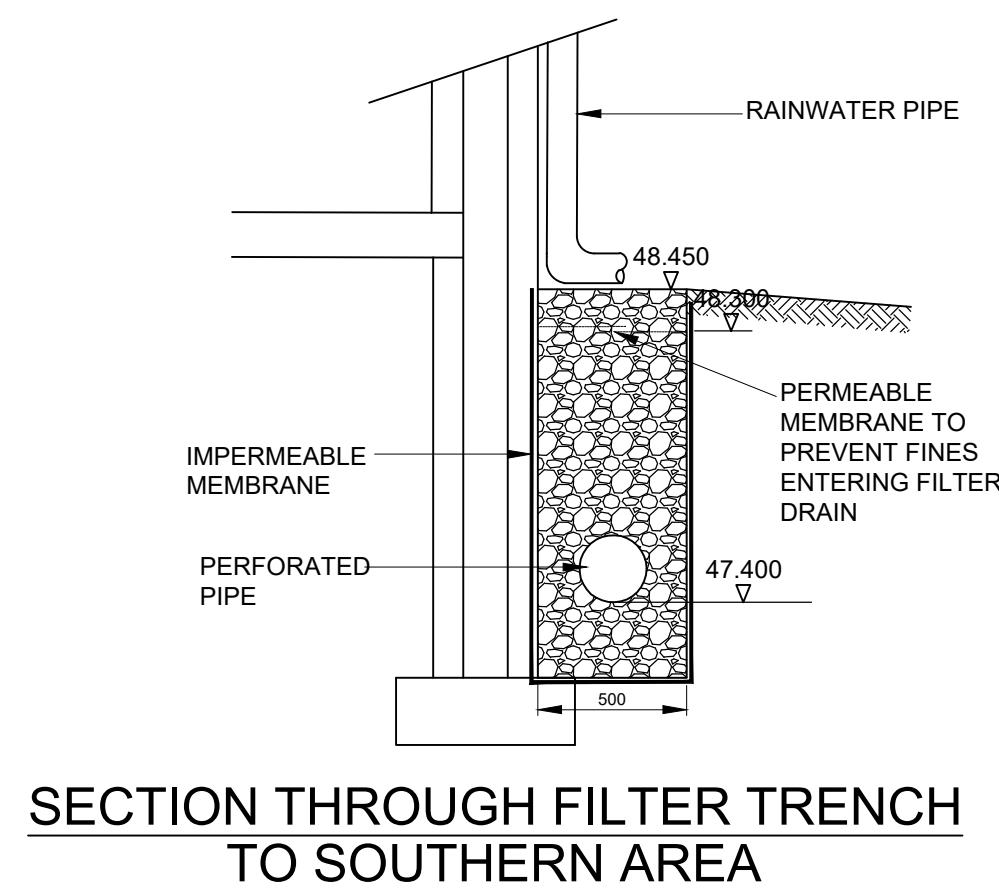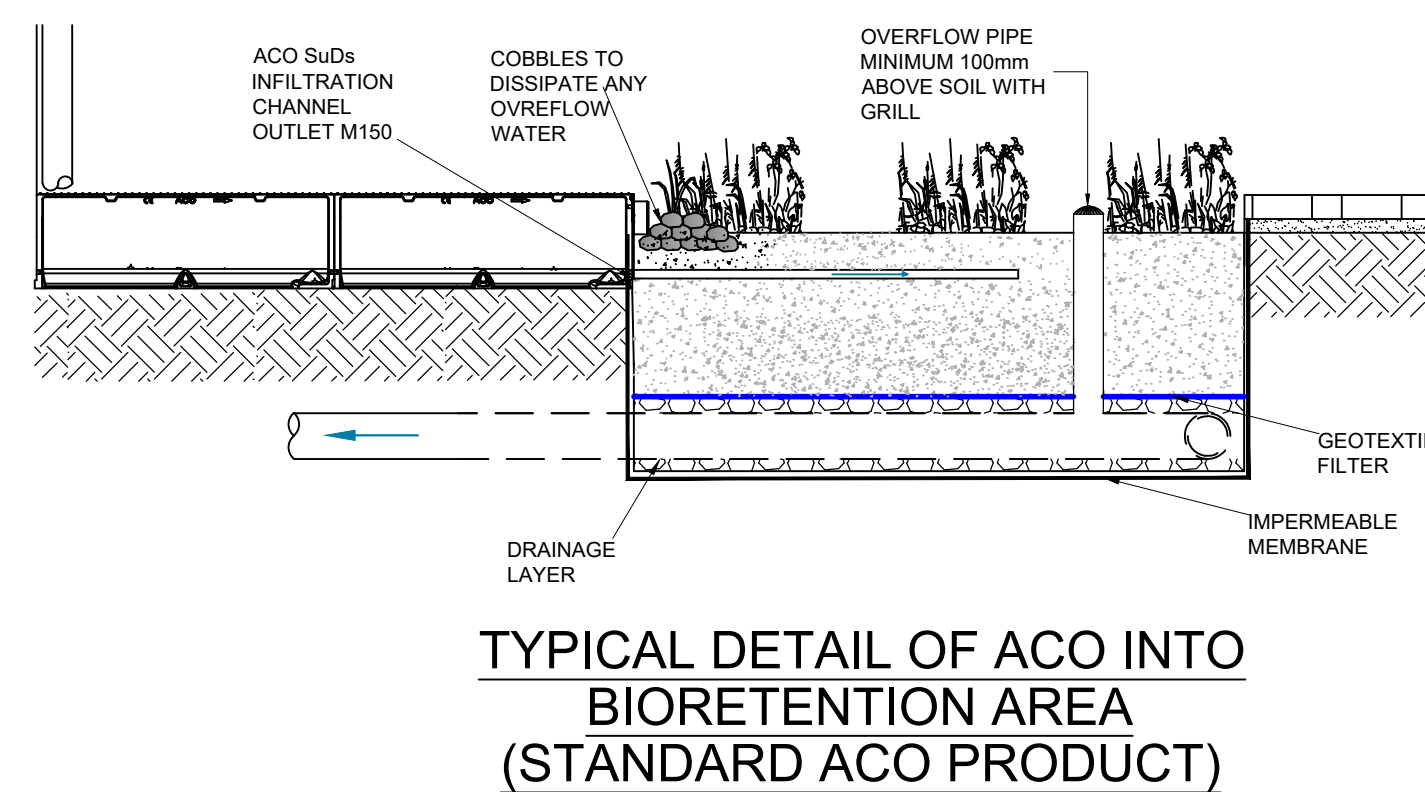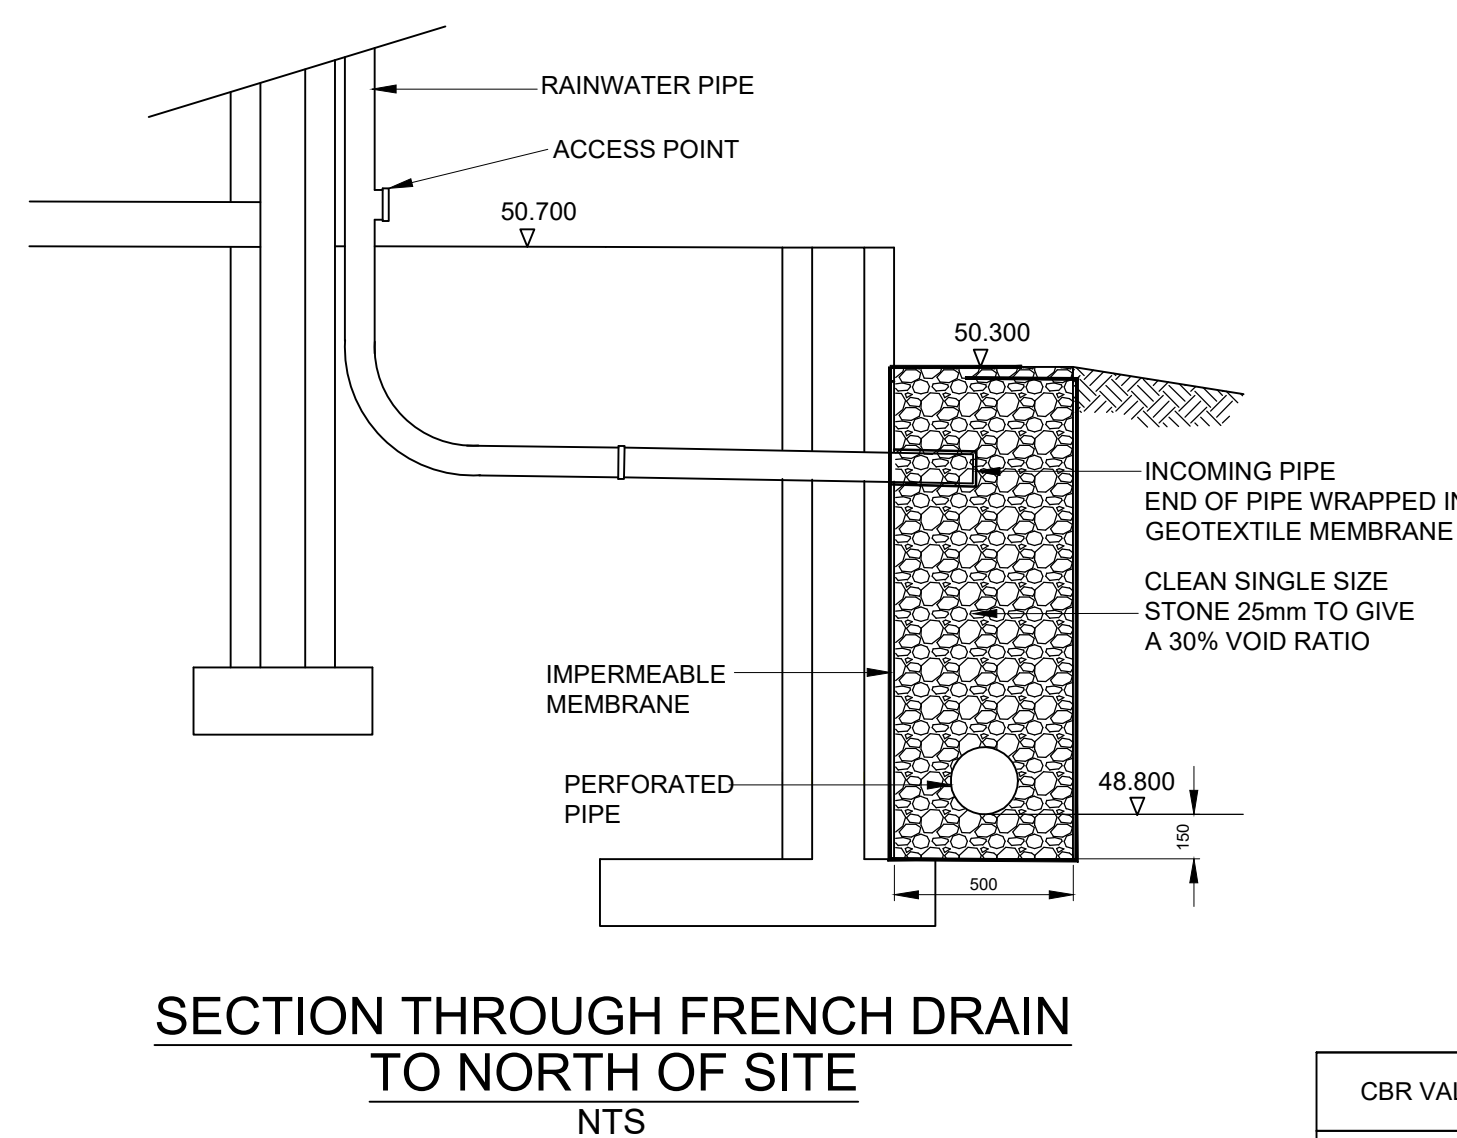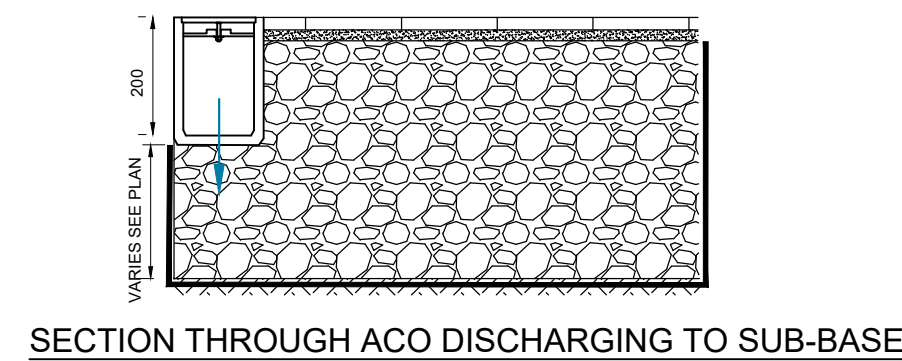

CBR VALUE	MOT TYPE 1	CAPPING MATERIAL
>5%	-	-
4%	100mm	150mm
3%	125mm	225mm
2%	175mm	350mm
<1%	300mm	600mm

SIEVE SIZE	% PASSING
100mm	100
75mm	80-100
60mm	60-80
37.5mm	30-60
20mm	0-20
10mm	0-5

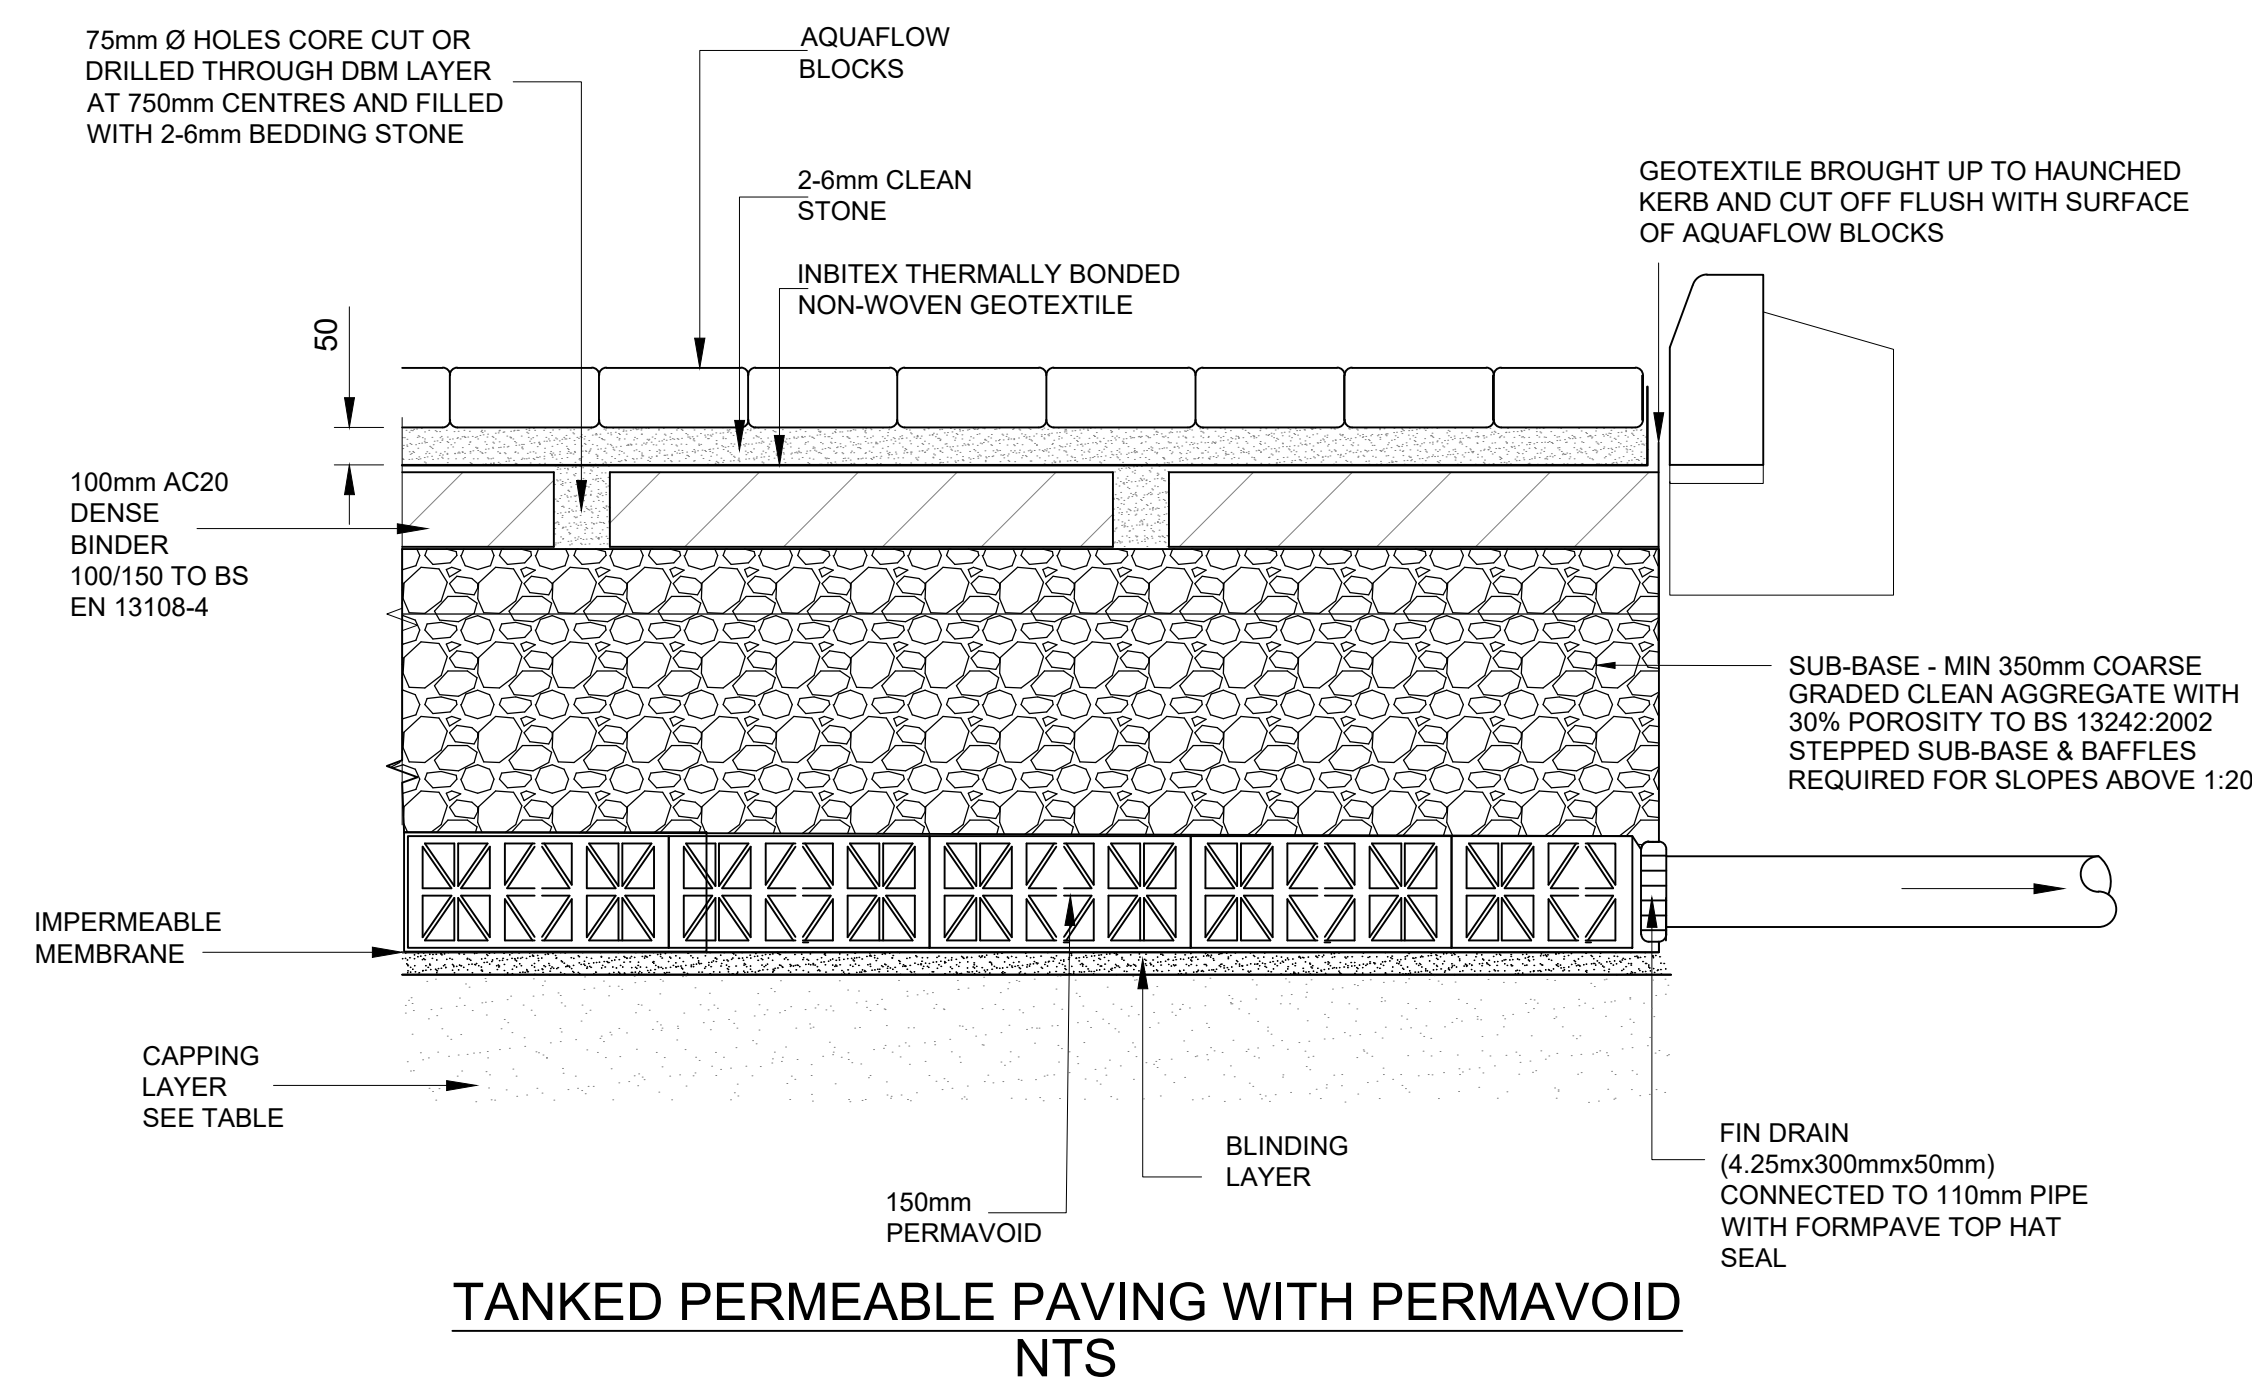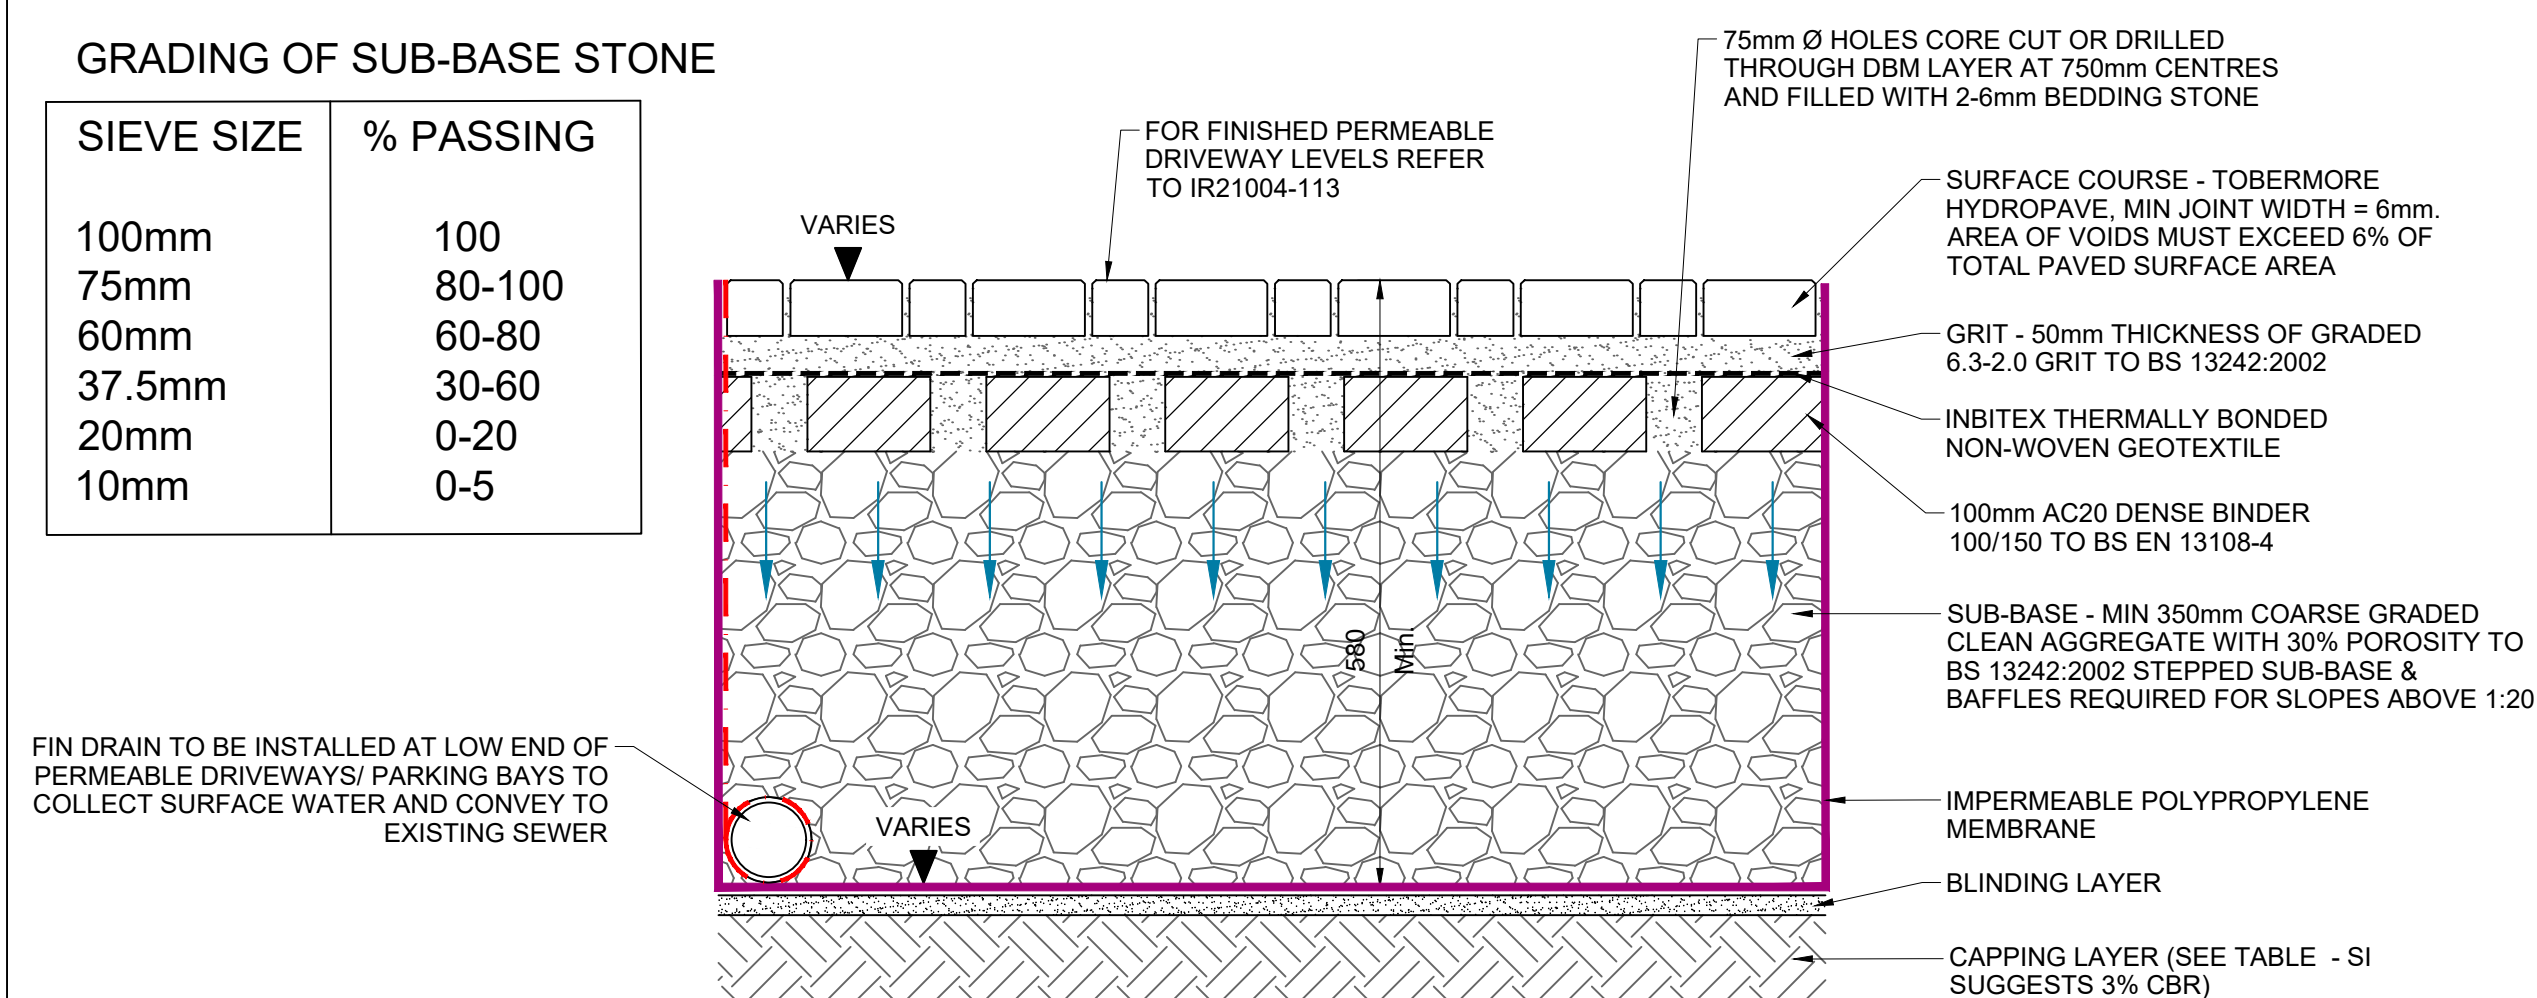

P3	DETAILS UPDATED	JE	18.02.25
P2	DETAILS UPDATED	JE	30.01.25
P1	DETAILS UPDATED	EN	24.01.25
REV.	DESCRIPTION	BY	DATE

intrado
Consulting Engineers

UNIT C
Upper Boat Business Centre
Pontypridd CF37 5BP
tel: 02920 811097
web: www.intrado.co.uk
e-mail: admin@intrado.co.uk

client

NEWPORT CITY HOMES

project

ST JOHNS COURT

drawing title

drawn	chkd	scale	date
KMG	CC	AS SHOWN	MAR 2024

Preliminary ☒	Job No.	Drawing No.	Rev.
Tender ☐	IR21004	205	P3
Construction ☐			