
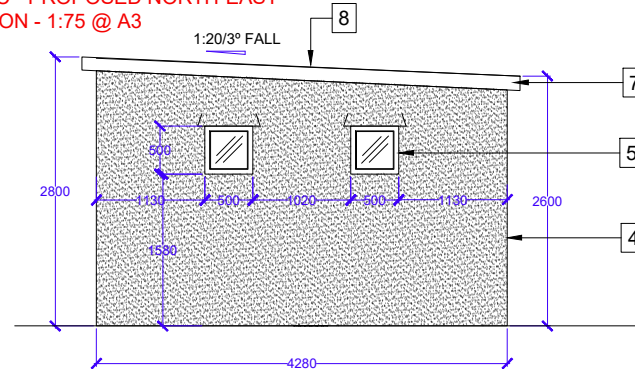
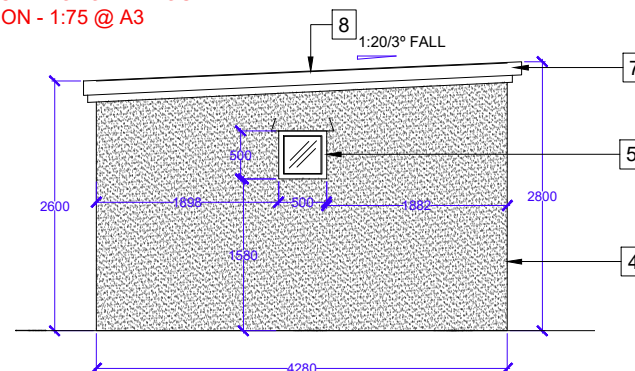
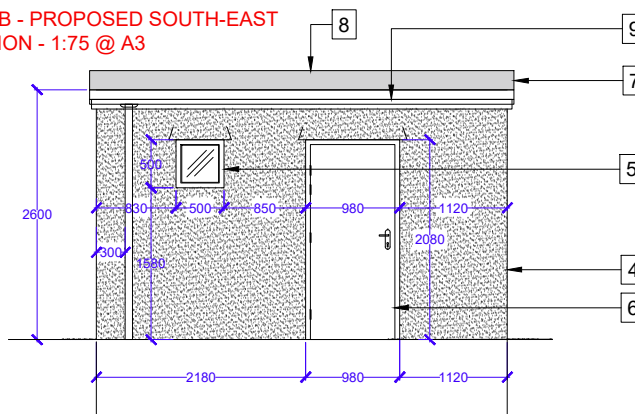
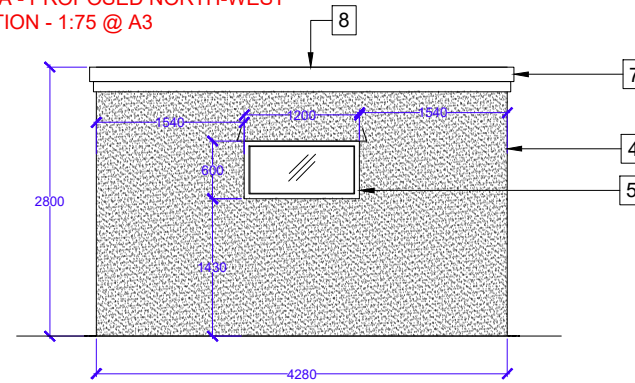


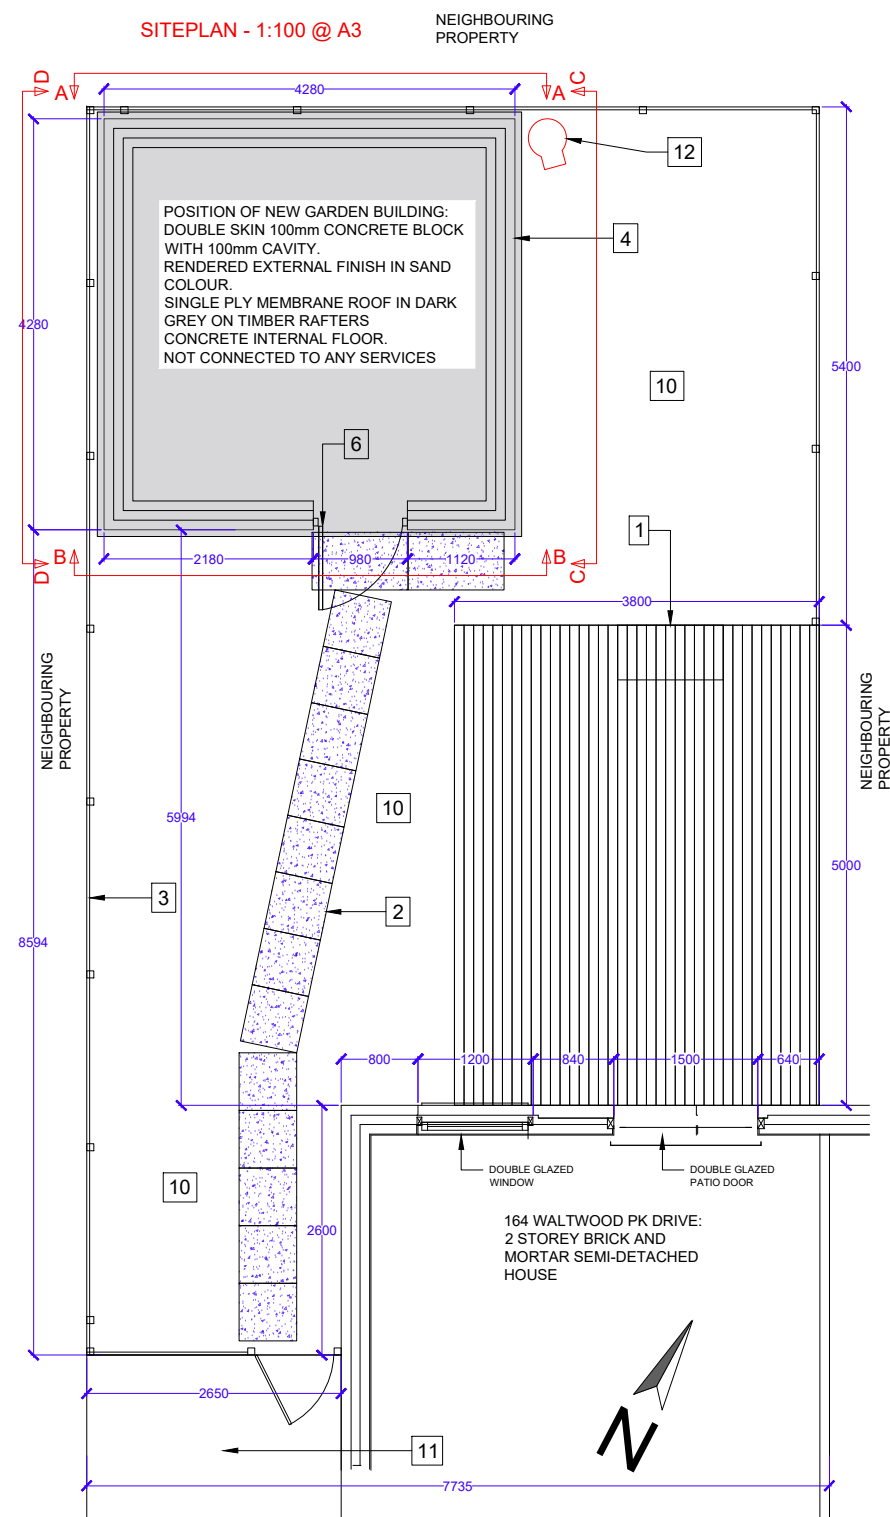

164 WALTWOOD PK DRIVE

KEY:

1. EXISTING, RAISED TIMBER DECK AREA
2. CONCRETE 50mm Thk PAVING SLABS
3. EXISTING TIMBER FENCE 1.8m HEIGHT - BOUNDARY LINE
4. DOUBLE SKIN BLOCKWORK WALL WITH 100mm CAVITY
5. UPVC, WHITE FRAME OBSCURITY DOUBLE GLAZED WINDOW
6. STEEL, PAINTED SECURITY DOOR WITH LEVER HANDLE AND LOCK - DARK GREY
7. GREY ROOF EDGE TRIM WITH UPVC WHITE FASCIA
8. HEAT WELDED, SINGLE PLY MEMBRANE ROOF ON TIMBER RAFTERS
9. BLACK, HALFROUND UPVC GUTTER AND CIRCULAR DOWNPIPE
10. EXISTING LANDSCAPED AREA TO BE PLANTED UP
11. EXISTING DRIVEWAY
12. HEDGEHOG HOUSE

TITLE:

PROPOSED GARDEN BUILDING
164 WALTWOOD PARK DRIVE, LLANMARTIN, NEWPORT
NP18 2HG

DATE	DRAWN	REVISION	SCALE
31/07/2025	M.W.E.	00	1:75 @ A3