


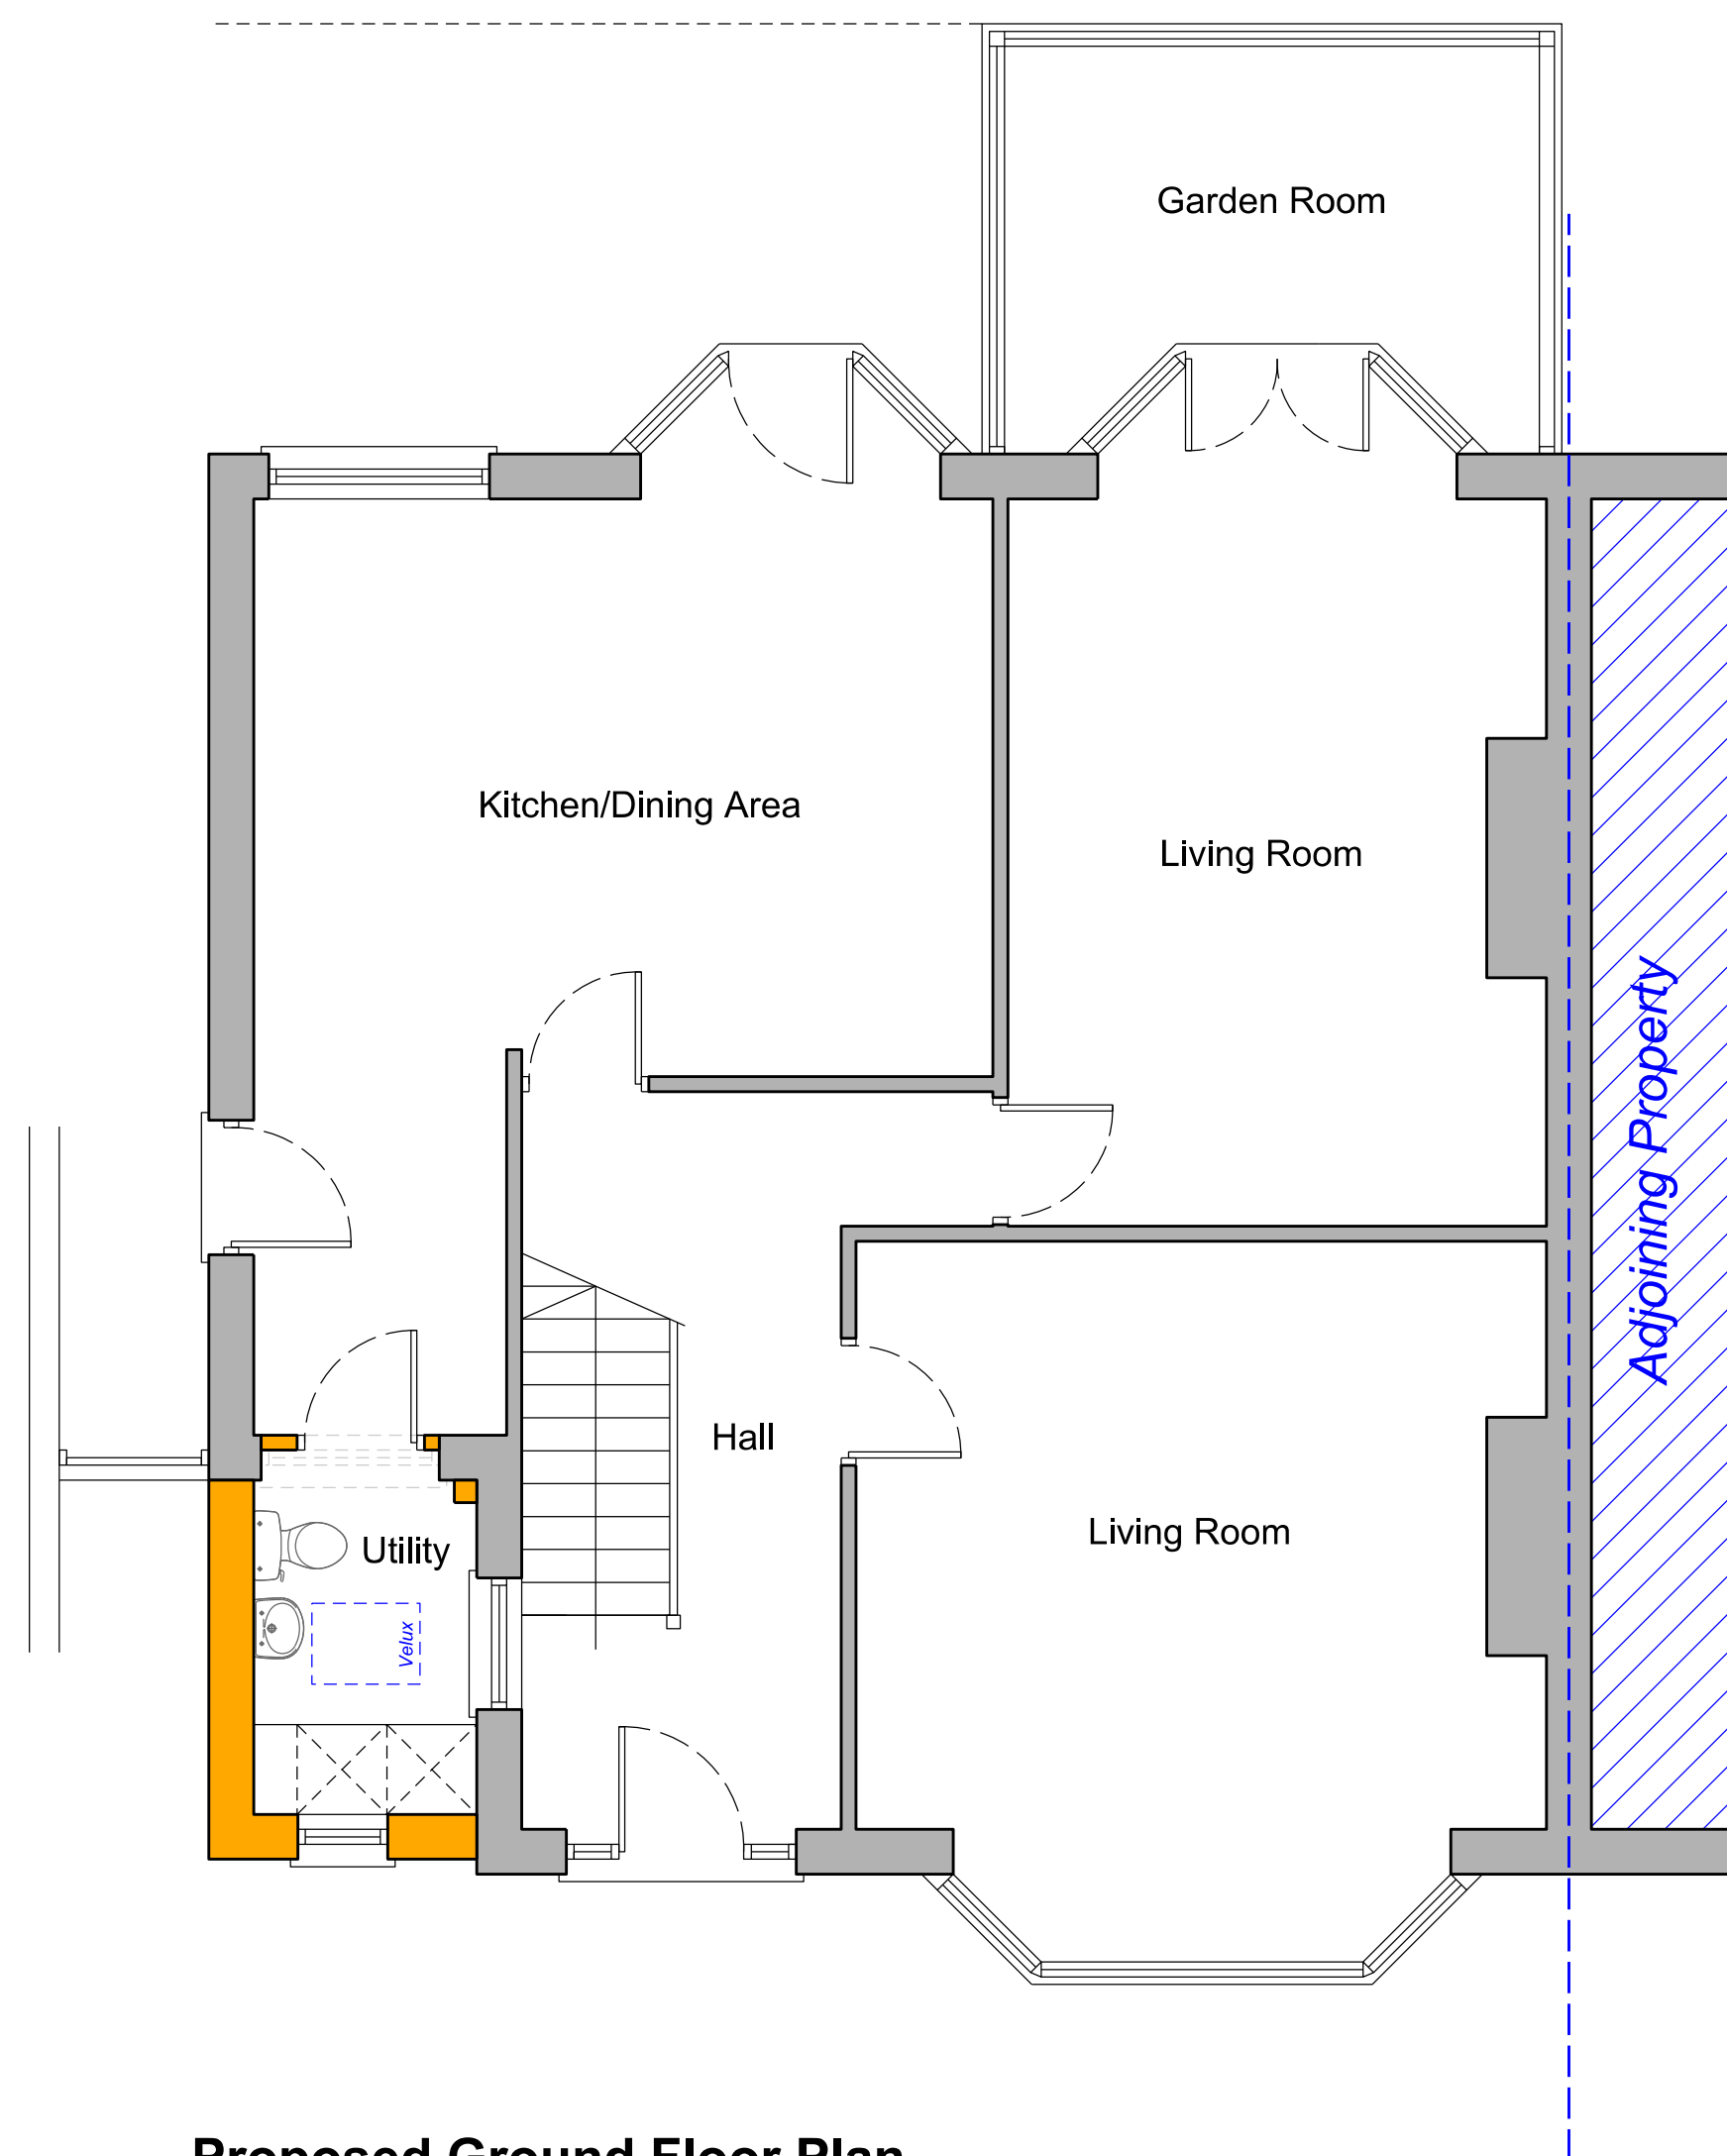

Proposed Ground Floor Plan



Proposed Front Elevation

