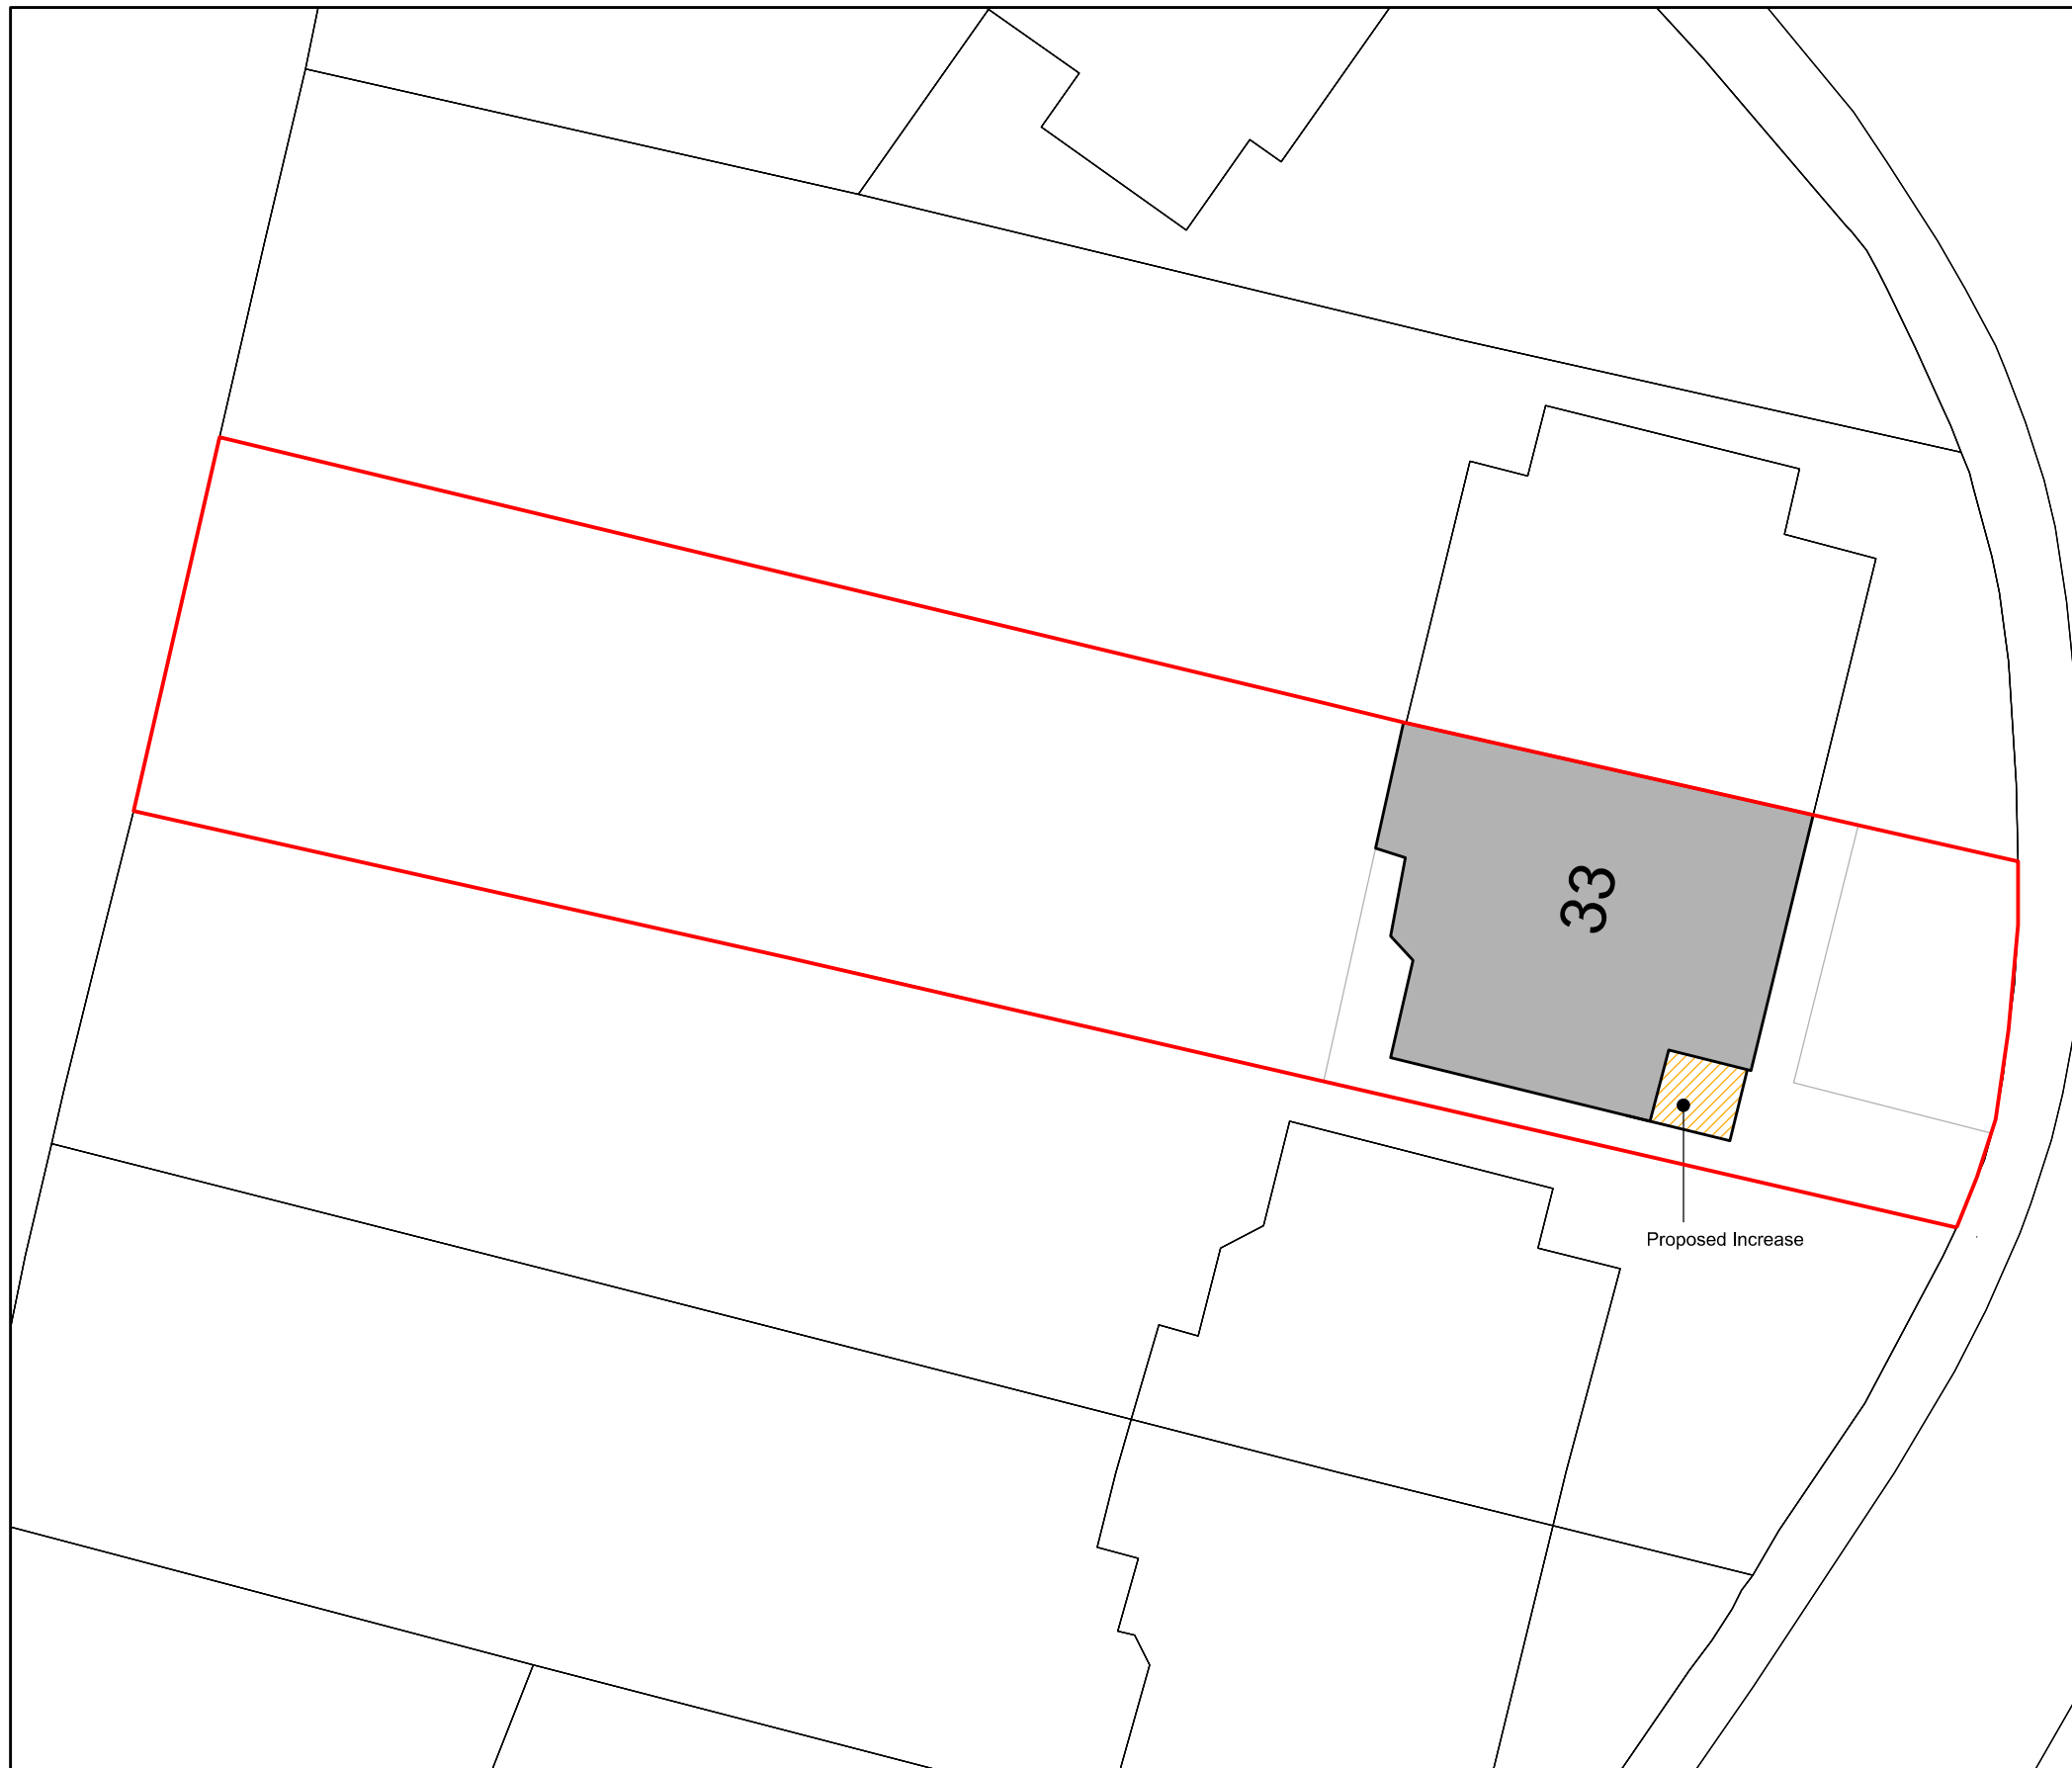
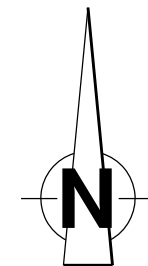


**33 Eveswell Park Road**

**Proposed Extension and Alterations**

*Planning Permission*

**Proposed Block Plan**

**Date: June 2025**

**Scale: 1/200 @ A3**

**Drawing No: 7069 / PL05**

Subject to correct printing. See top left.