


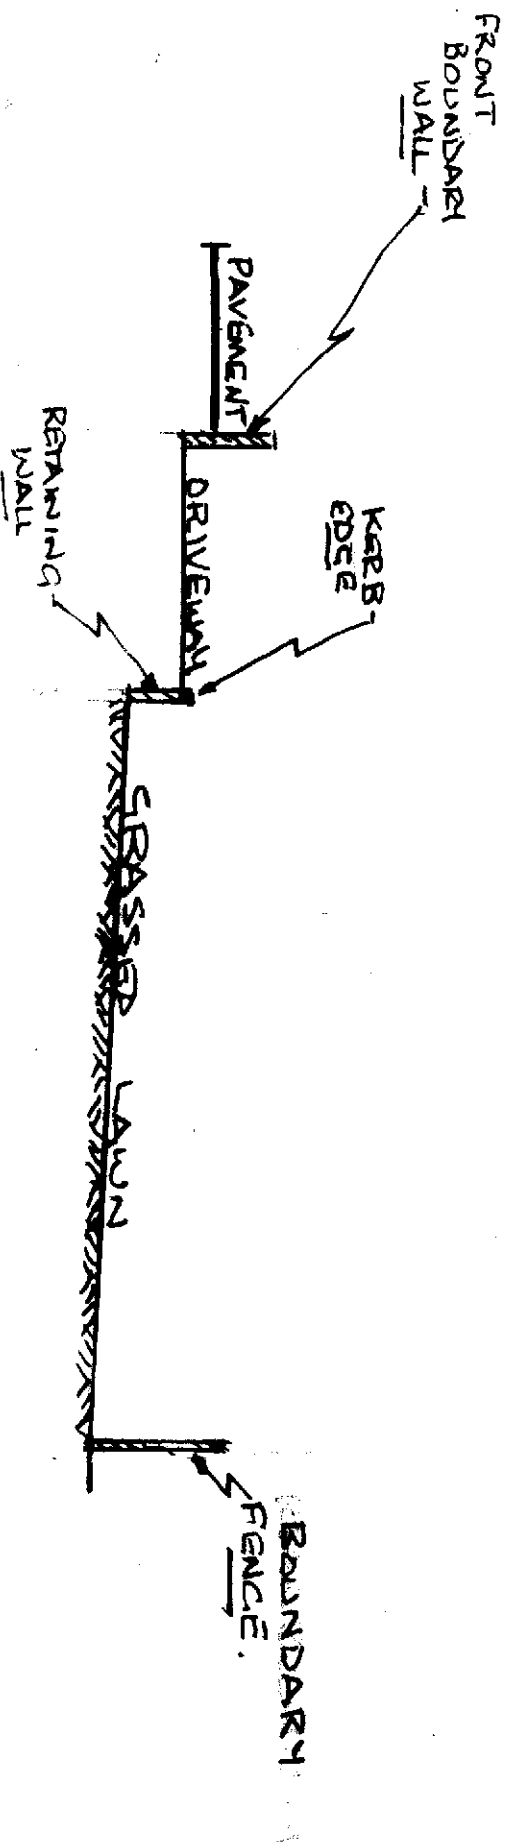

EXISTING SECTION 'X'-'X'

(FROM DRG. REF. 2)

EXISTING SECTION THROUGH SITE OF 2, LODGE HILL,
CAERLEON, NEWPORT, NP18 8DA.

SCALE 1:100 @ A4

DRG. REF. 3