


PROPOSED
GARAGE.

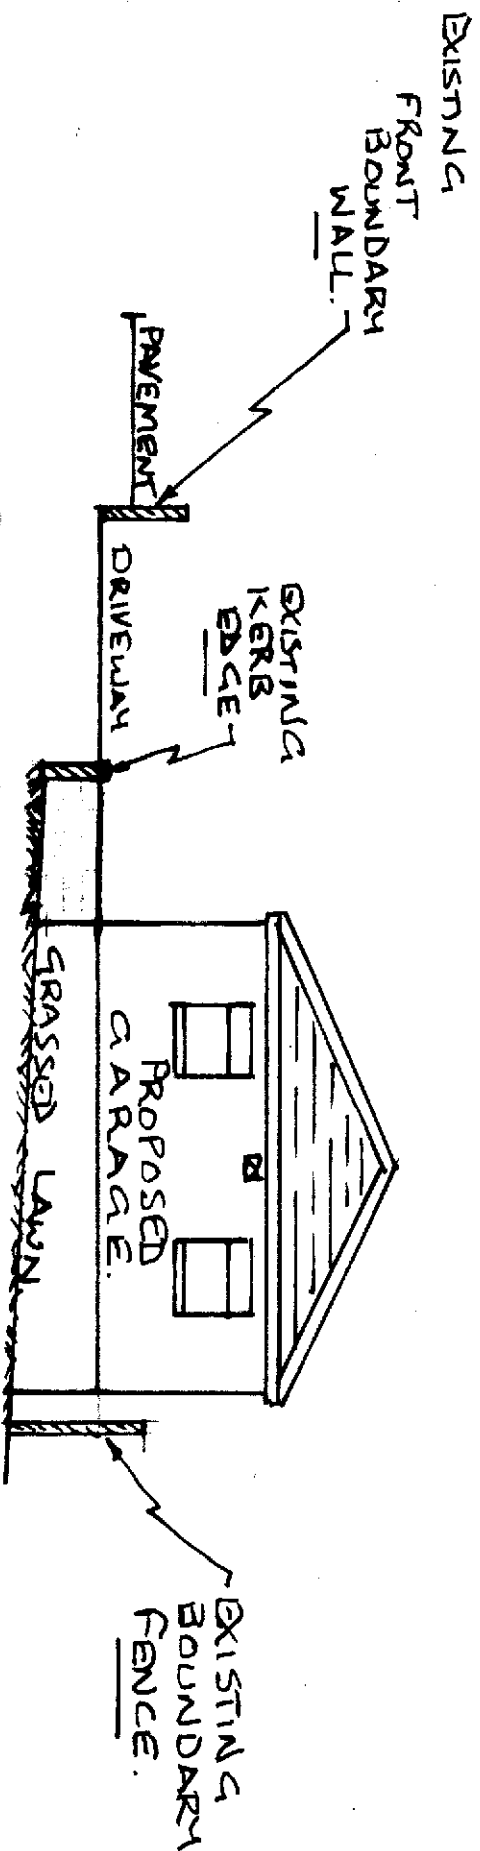

PROPOSED SECTION 'Y'-Y'
(FROM DRG. REF. 5)

PROPOSED SECTION THROUGH THE SITE OF 2, LODGE HILL,
CAERLEON, NEWPORT, NP18 8DA.

SCALE 1:100 @ A4

DRG. REF. 6