



MATERIAL SCHEDULE


MATERIALS (to be agreed with LPA)

ROOF : GREY METAL SEAMED / GREY SINGLE PLY PVC

WALLS : TIMBER / STONE / VERTICAL TILING / SMOOTH RENDER

WINDOWS & DOORS : STAINED TIMBER WITH LOW-E DOUBLE GLAZED UNITS

12/0212

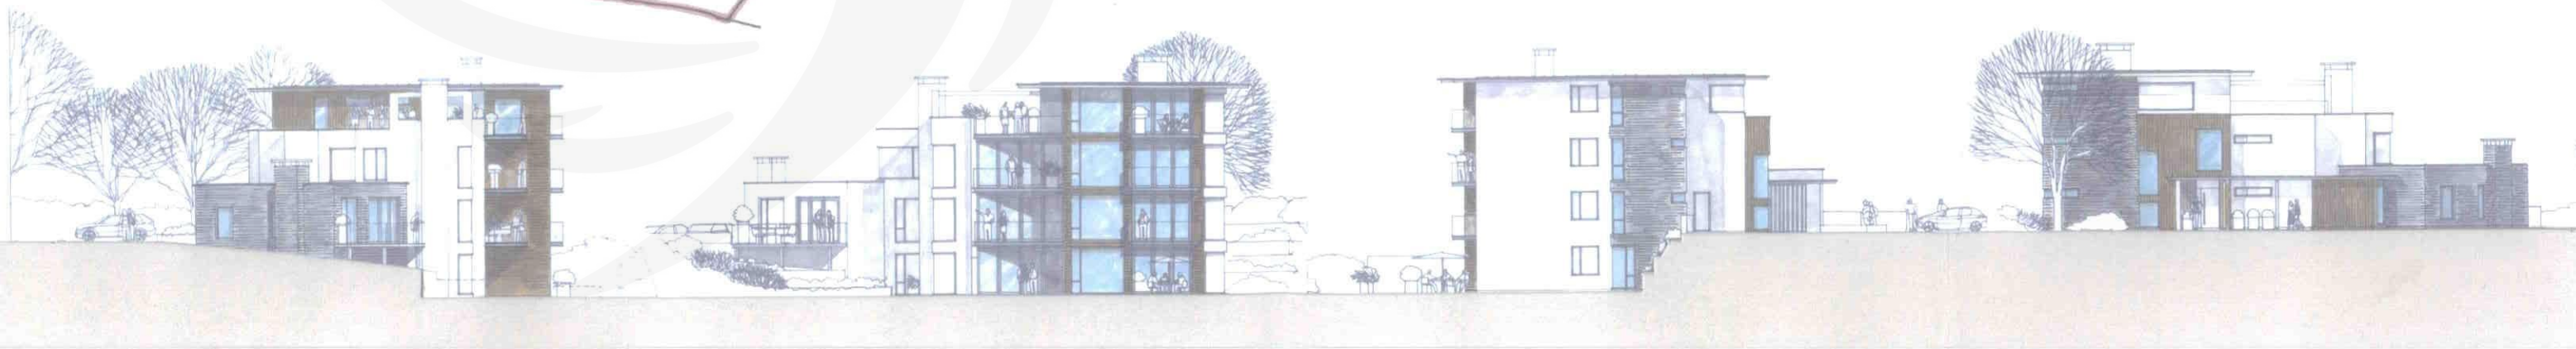

	PROPOSED RESIDENTIAL DEVELOPMENT	PREPARED BY		DEVELOPER	SITE LOCATION PLAN
	7 STOW PARK CIRCLE NEWPORT NP20 4HE	MARK TAYLOR 29 BERRYMEAD ROAD CYNCOED CARDIFF CF23 6QA	JAN KHAN 28 SANDRINGHAM ROAD PENYLAN CARDIFF CF23 5BJ	HECTOR ESTATES 28 SANDRINGHAM ROAD PENYLAN CARDIFF CF23 5BJ	DRAWING No. : 2011. 112 SCALE : 1:1250 @ A3 DATE : DECEMBER 2011