



AS EXISTING

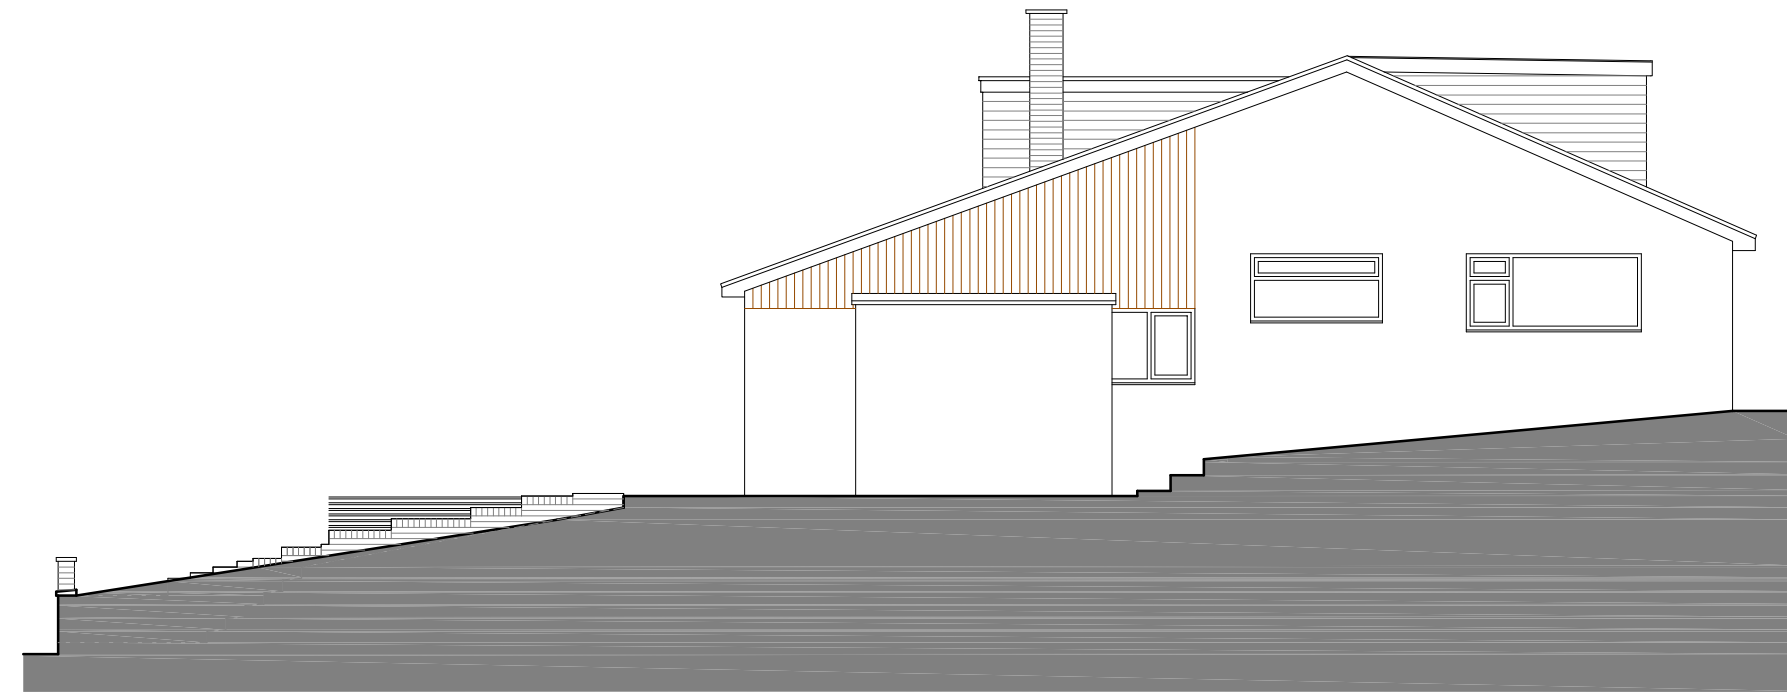


SOUTH ELEVATION




EAST ELEVATION

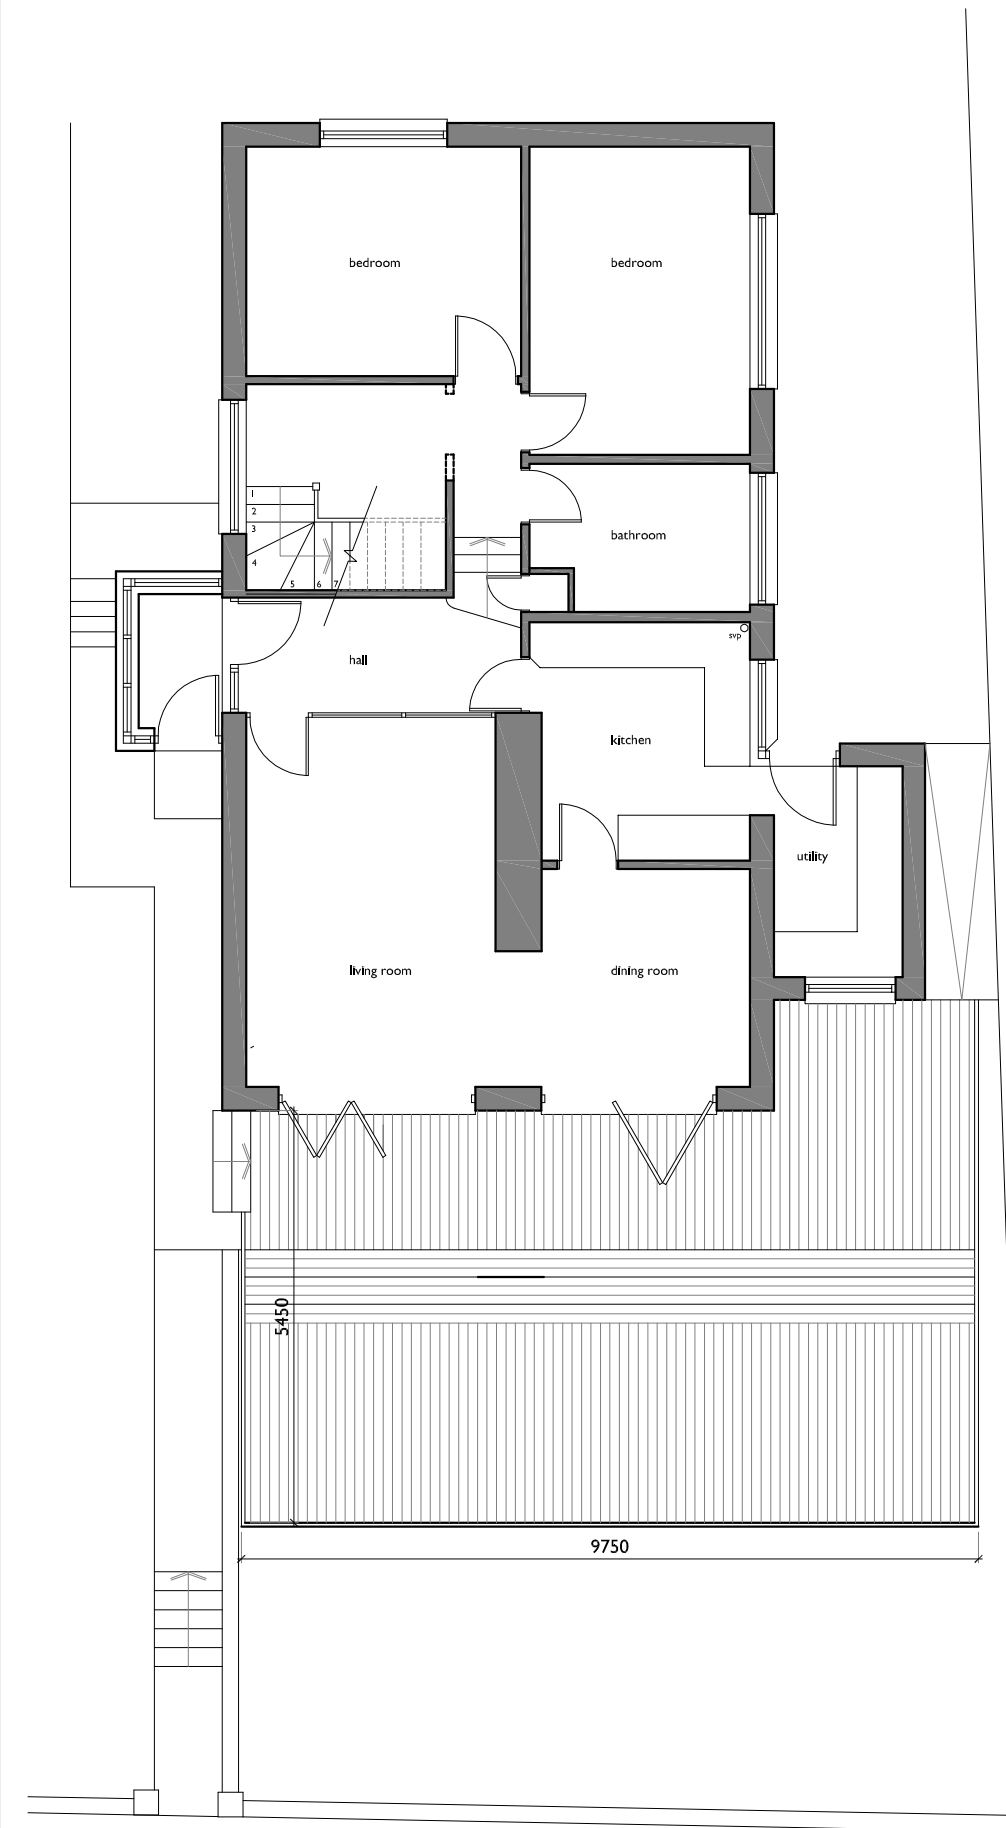


GROUND FLOOR PLAN

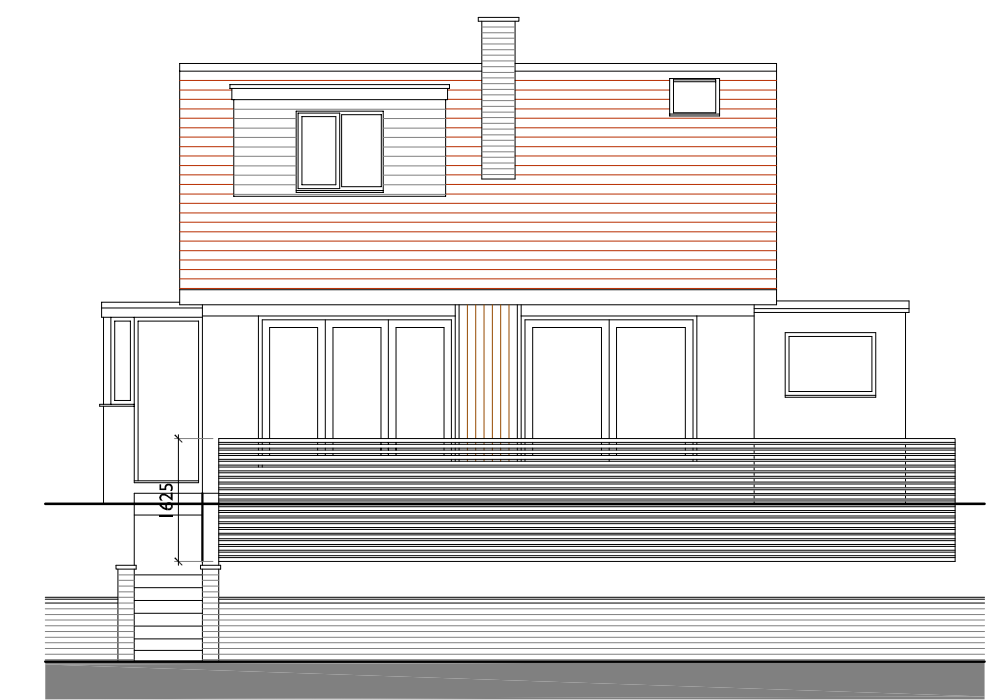

SOUTH ELEVATION

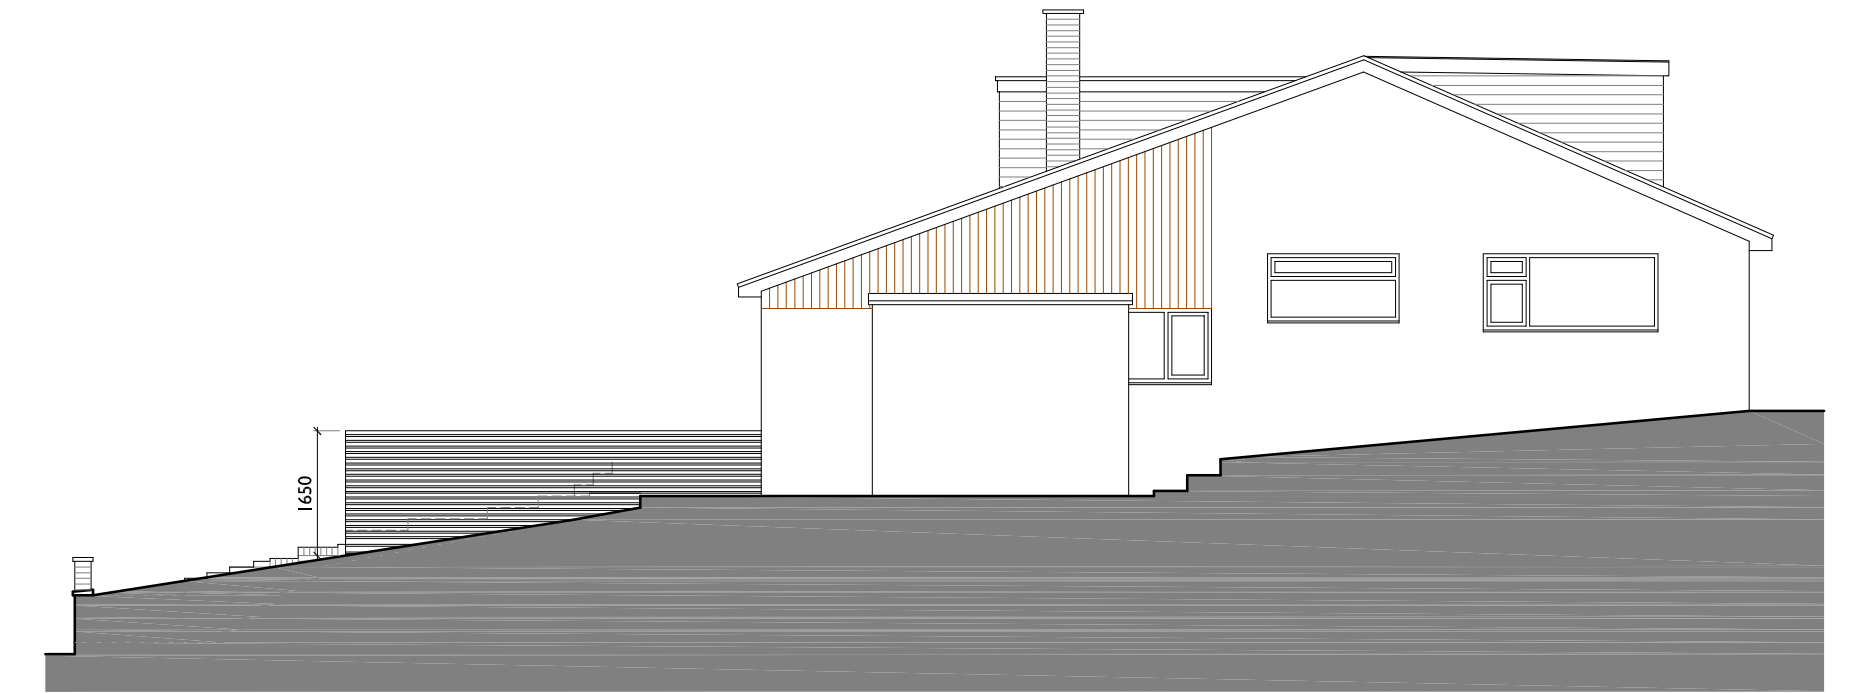

EAST ELEVATION

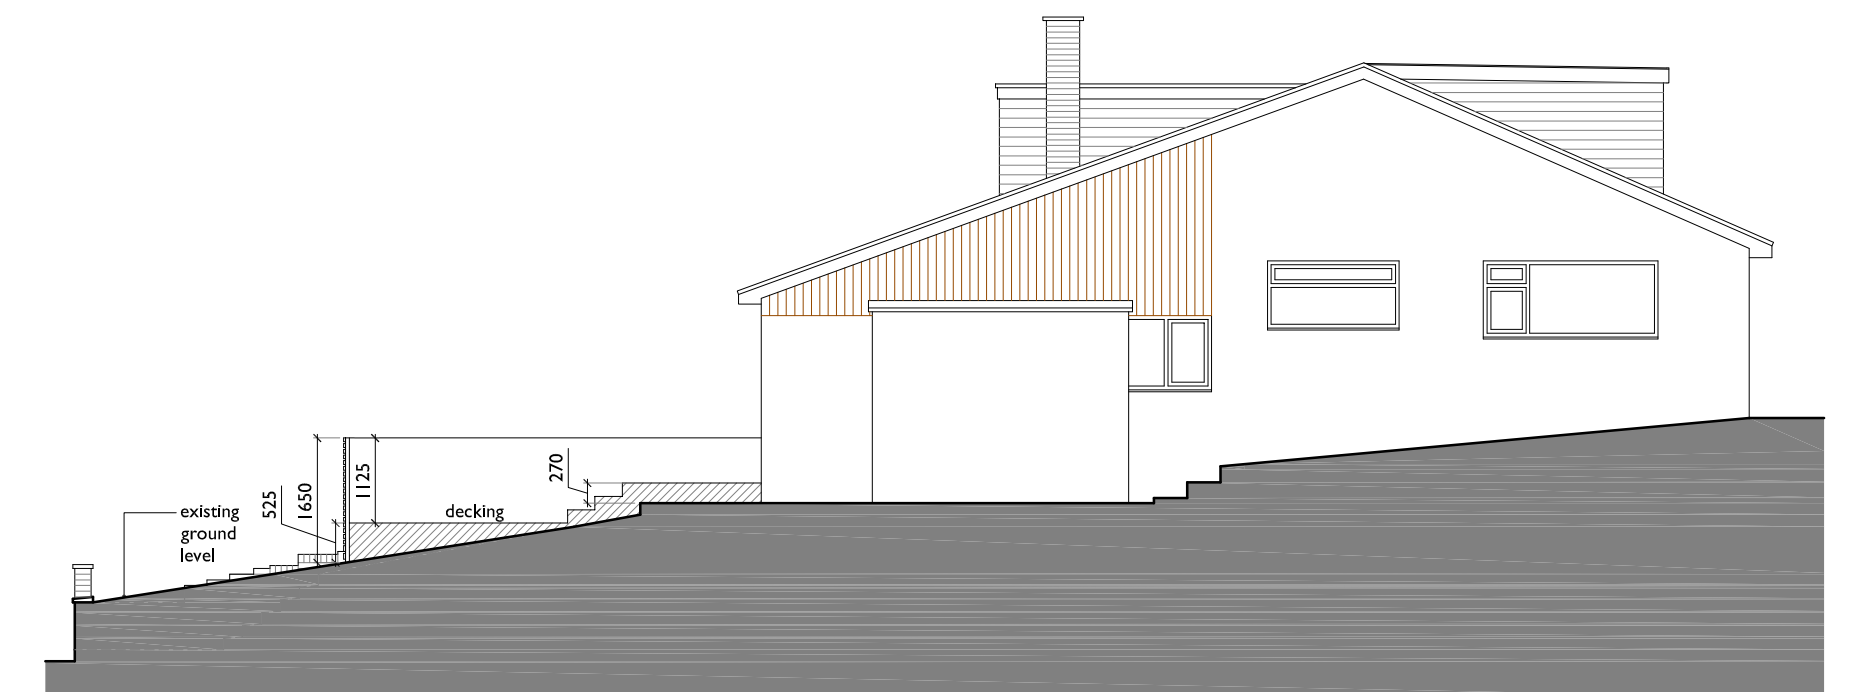

EAST ELEVATION / SECTION
THROUGH DECKING



59 St Julians Road, Newport,
South Wales, NP19 7RU.

Tel: 07891 973844
Email: jason@ajtechdesign.co.uk