


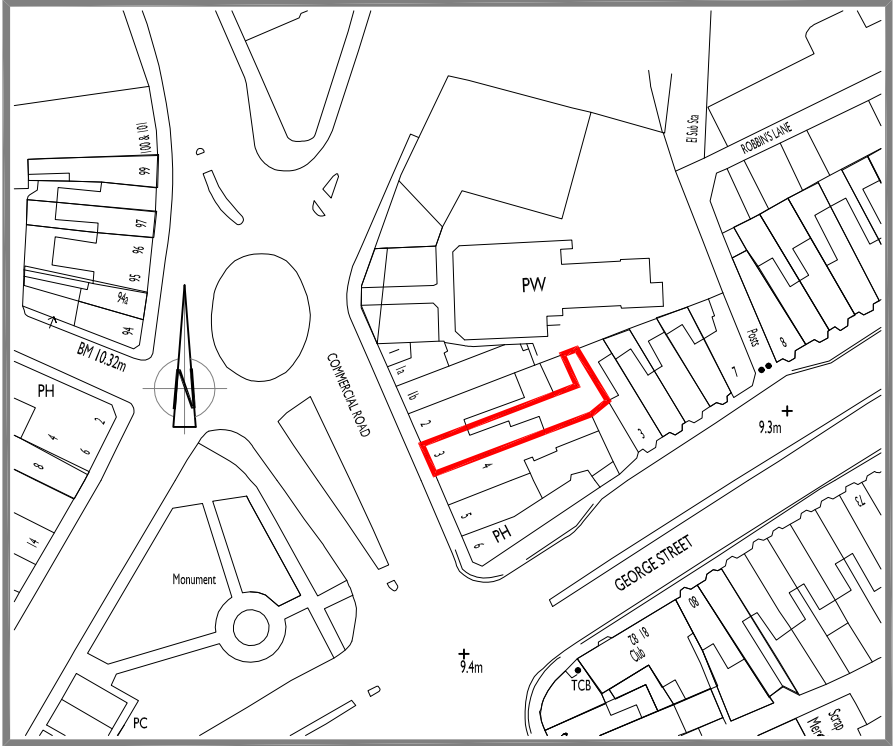

SITE LOCATION PLAN

Scale 1:1250

SCALE THIS DRAWING ONLY FOR
PLANNING PURPOSES CHECK ALL
DIMENSIONS ON SITE

This drawing is to establish design intent. The contractor is responsible for
quantities, dimensions, verification of site conditions, compliance with contract
documents for information that pertains to the forwarder processes or techniques
of construction and for the co-ordination of work with all trades. All errors or
omissions are to be reported to the designers.

Original drawing size A4
all drawing & copyright © ajtech design

Client						MR G. MUJTABA									
Project						CHANGE OF USE FROM A3 TO A1 AT 3 COMMERCIAL ROAD, NEWPORT.									
Title						SITE LOCATION PLAN									
						Scale 1:1250 @ A4									
Status						Drawn jmt		Date Sept 2025		Approved --		Checked --			
Job No		2025.531				Proj. No		PL01				Rev.		-	



69 St Julians Road, Newport,
South Wales, NP19 7RU.
Tel: 07891 973844
Email: jason@ajtechdesign.co.uk