



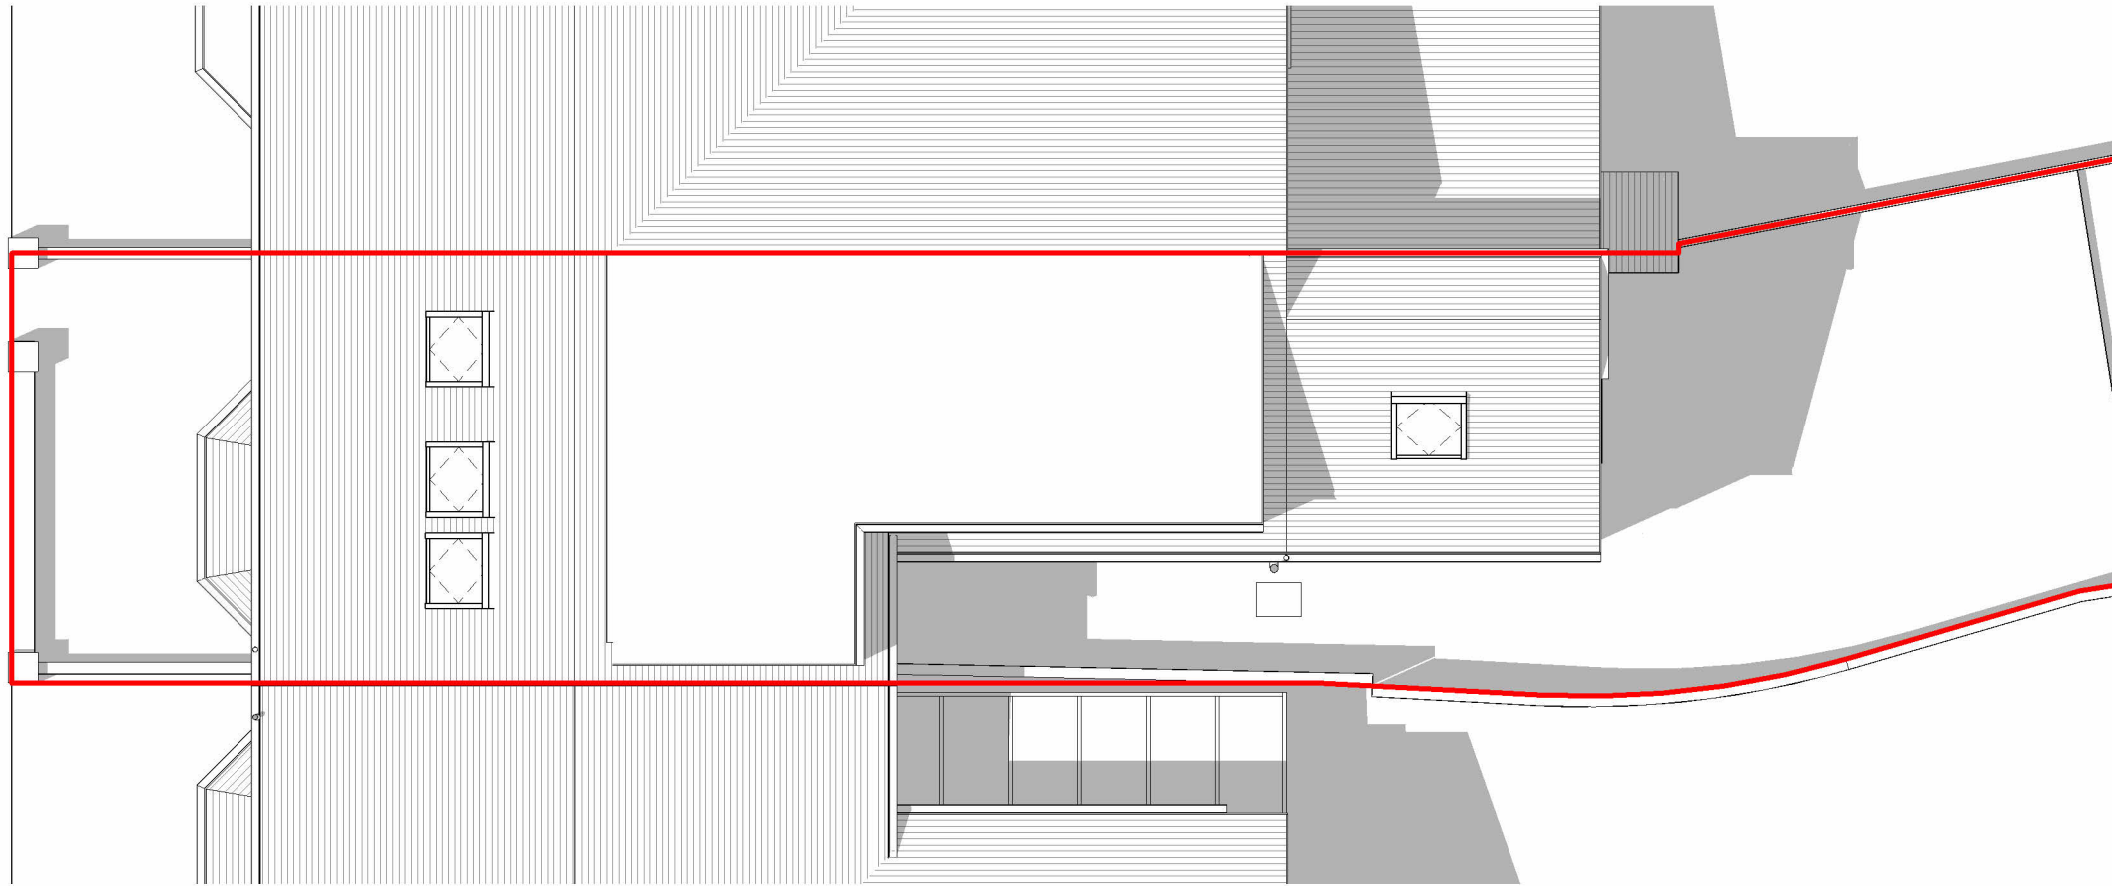

EXISTING SITE ROOF PLAN  
1 : 100

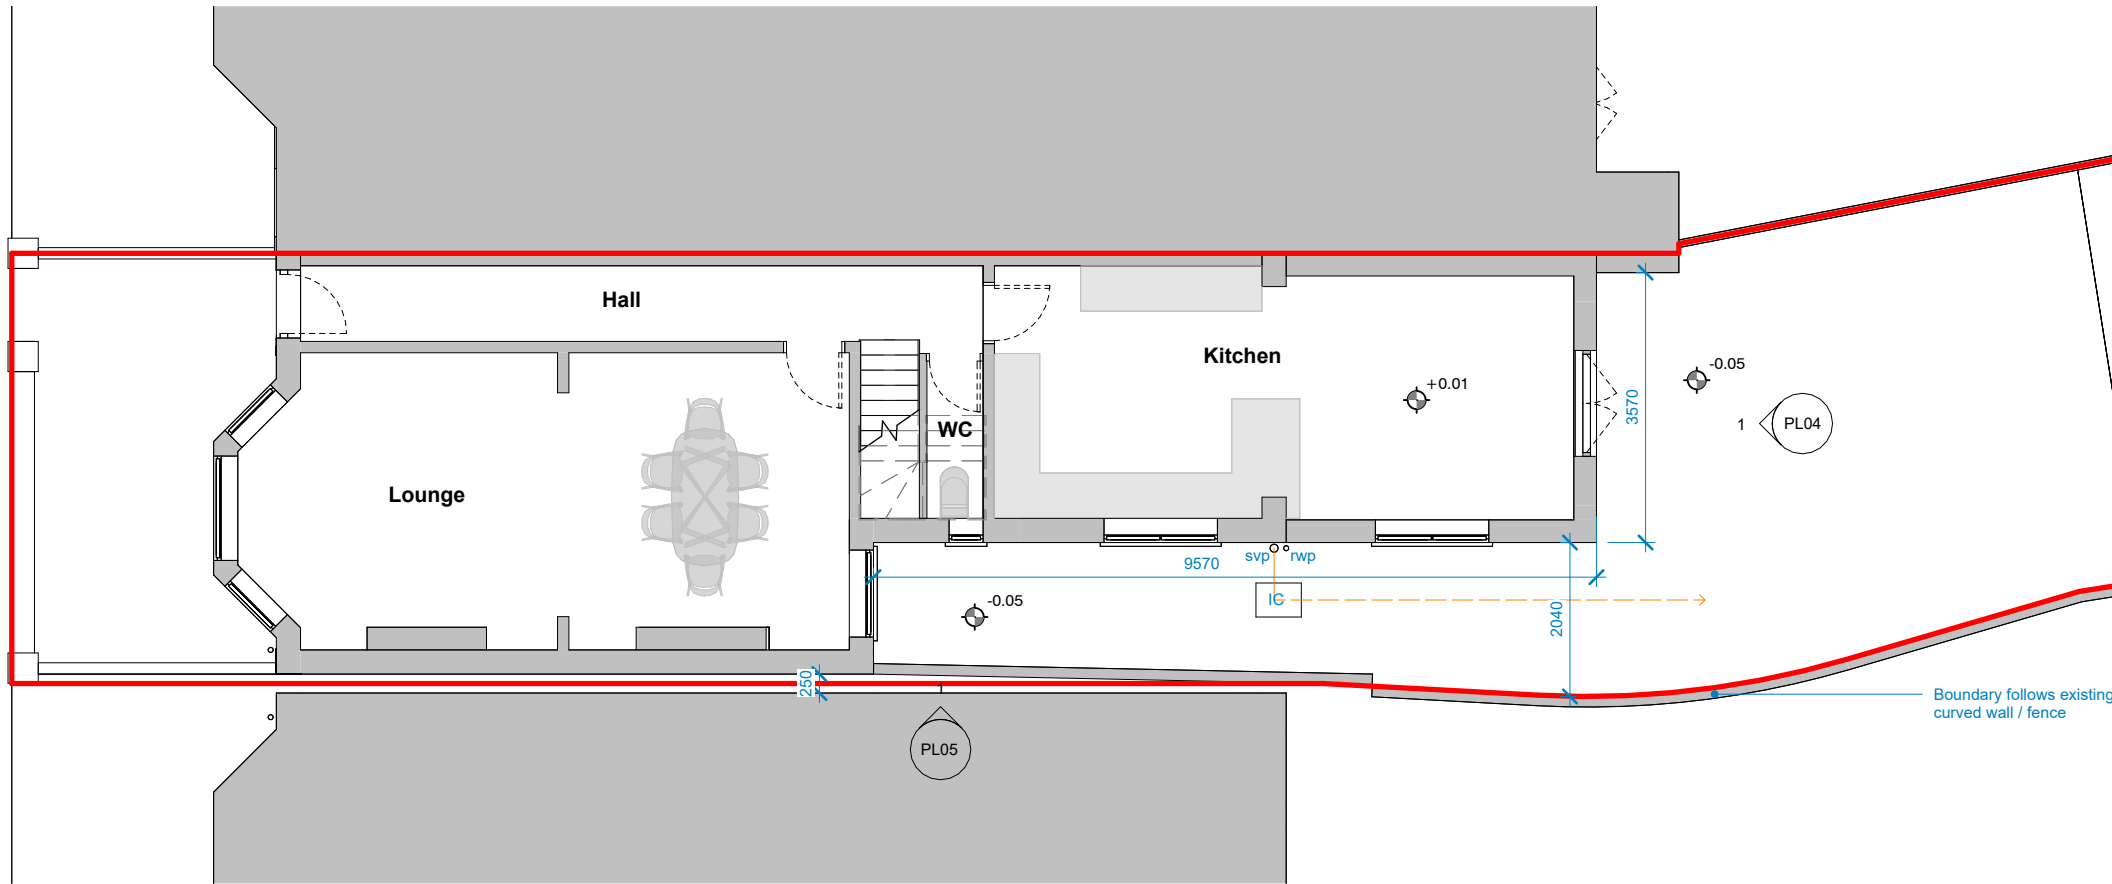

EXISTING GROUND FLOOR PLAN  
1 : 100

REFERENCE  
MAP



General Notes

DO NOT SCALE. All dimensions must be checked on site, errors are to be reported.

All illustrated material is subject to copyright. Unless otherwise agreed in writing, all rights to use this document are subject to payment of all Architect's charges. This document may only be used for the express purpose and project for which it has been created and delivered, as notified in writing by the Architect. This document may not be otherwise used or copied. Any unauthorised use of this document is at the user's sole risk and without limiting the Architect's rights the user releases and indemnifies the Architect from and against all loss so arising.

Contractors must ensure that cross referenced drawings and specifications noted on these drawings are checked on a regular basis to ensure that the latest revisions are used.

| REV | DESCRIPTION | CHK | DATE |
|-----|-------------|-----|------|
|-----|-------------|-----|------|

JAMES KING ARCHITECTS LTD  
CN 11235210  
59 HEOL Y NANT  
CARDIFF  
CF14 6BT



CLIENT

GARETH DAVIES

PROJECT

250 TREGWILYM ROAD NP10 9EQ

DRAWING

TITLE

EXISTING PLANS

STATUS

PLANNING

SCALE @

A3

1 : 100

DRAWN

JKA

| PROJECT NO.       | ZONE | TYPE | ROLE | DRW NO. | REV |
|-------------------|------|------|------|---------|-----|
| 322- JKA- ZZ -DR- | A    | PL02 | -    | -       | -   |