


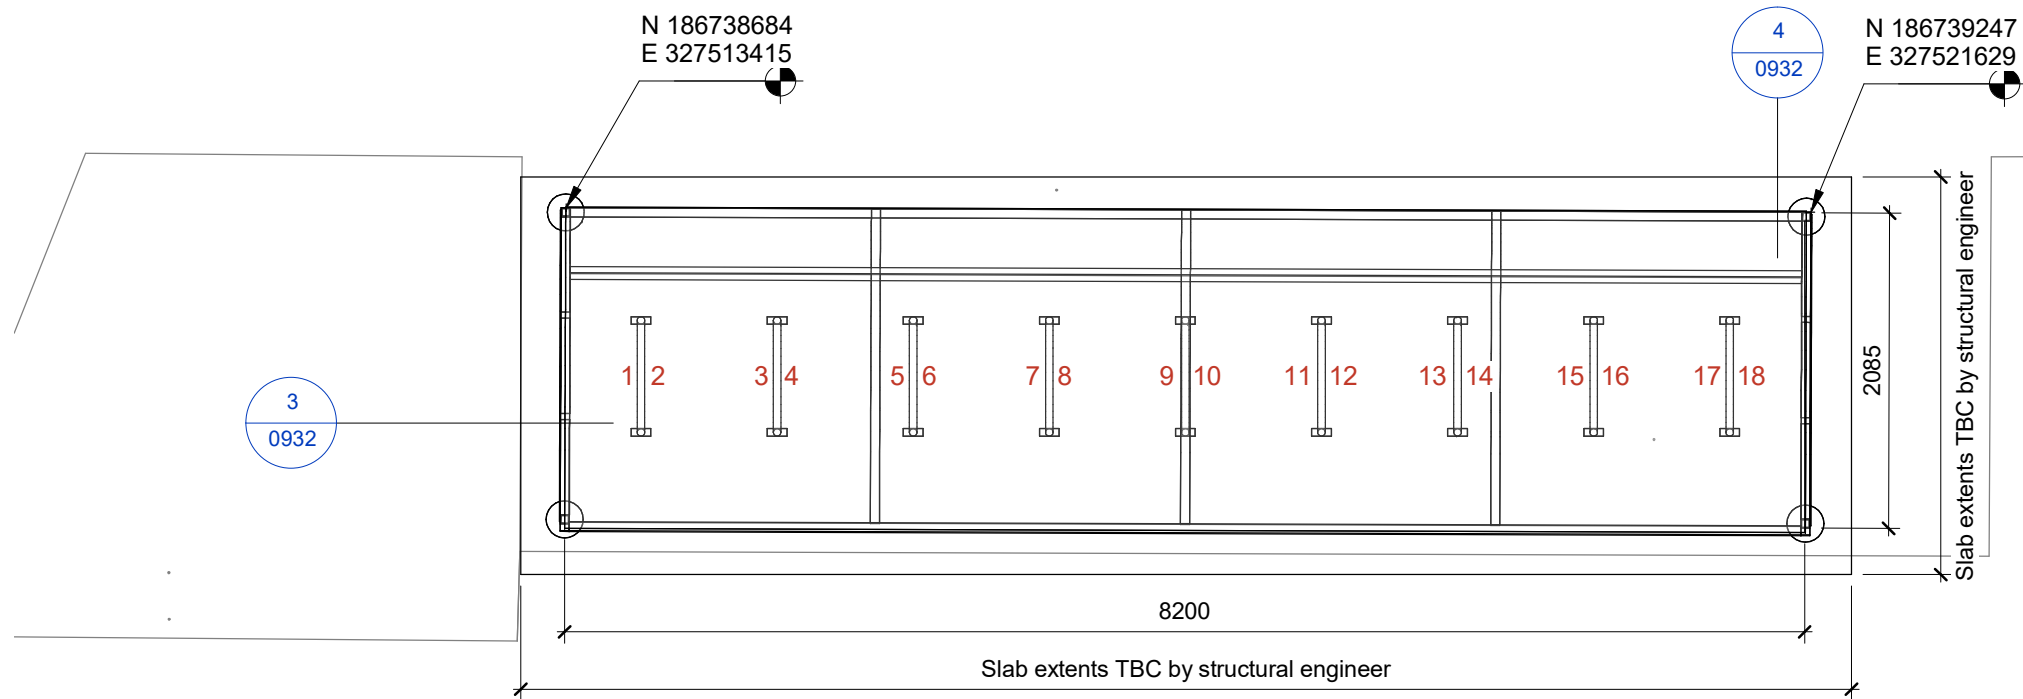


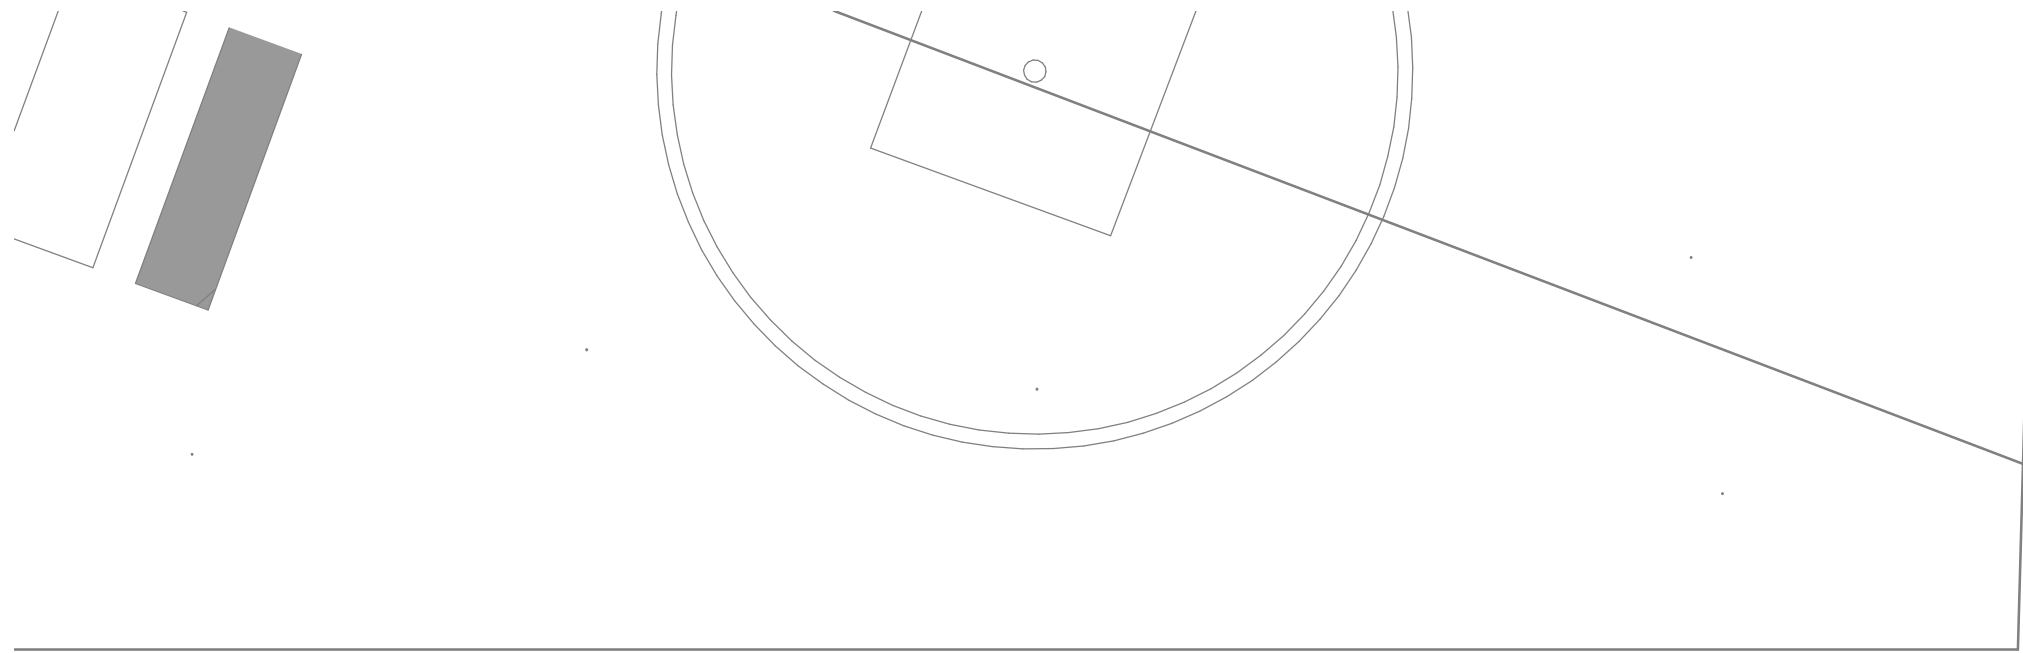

Proposed New Cycle Shelters
1 x 18 spaces each

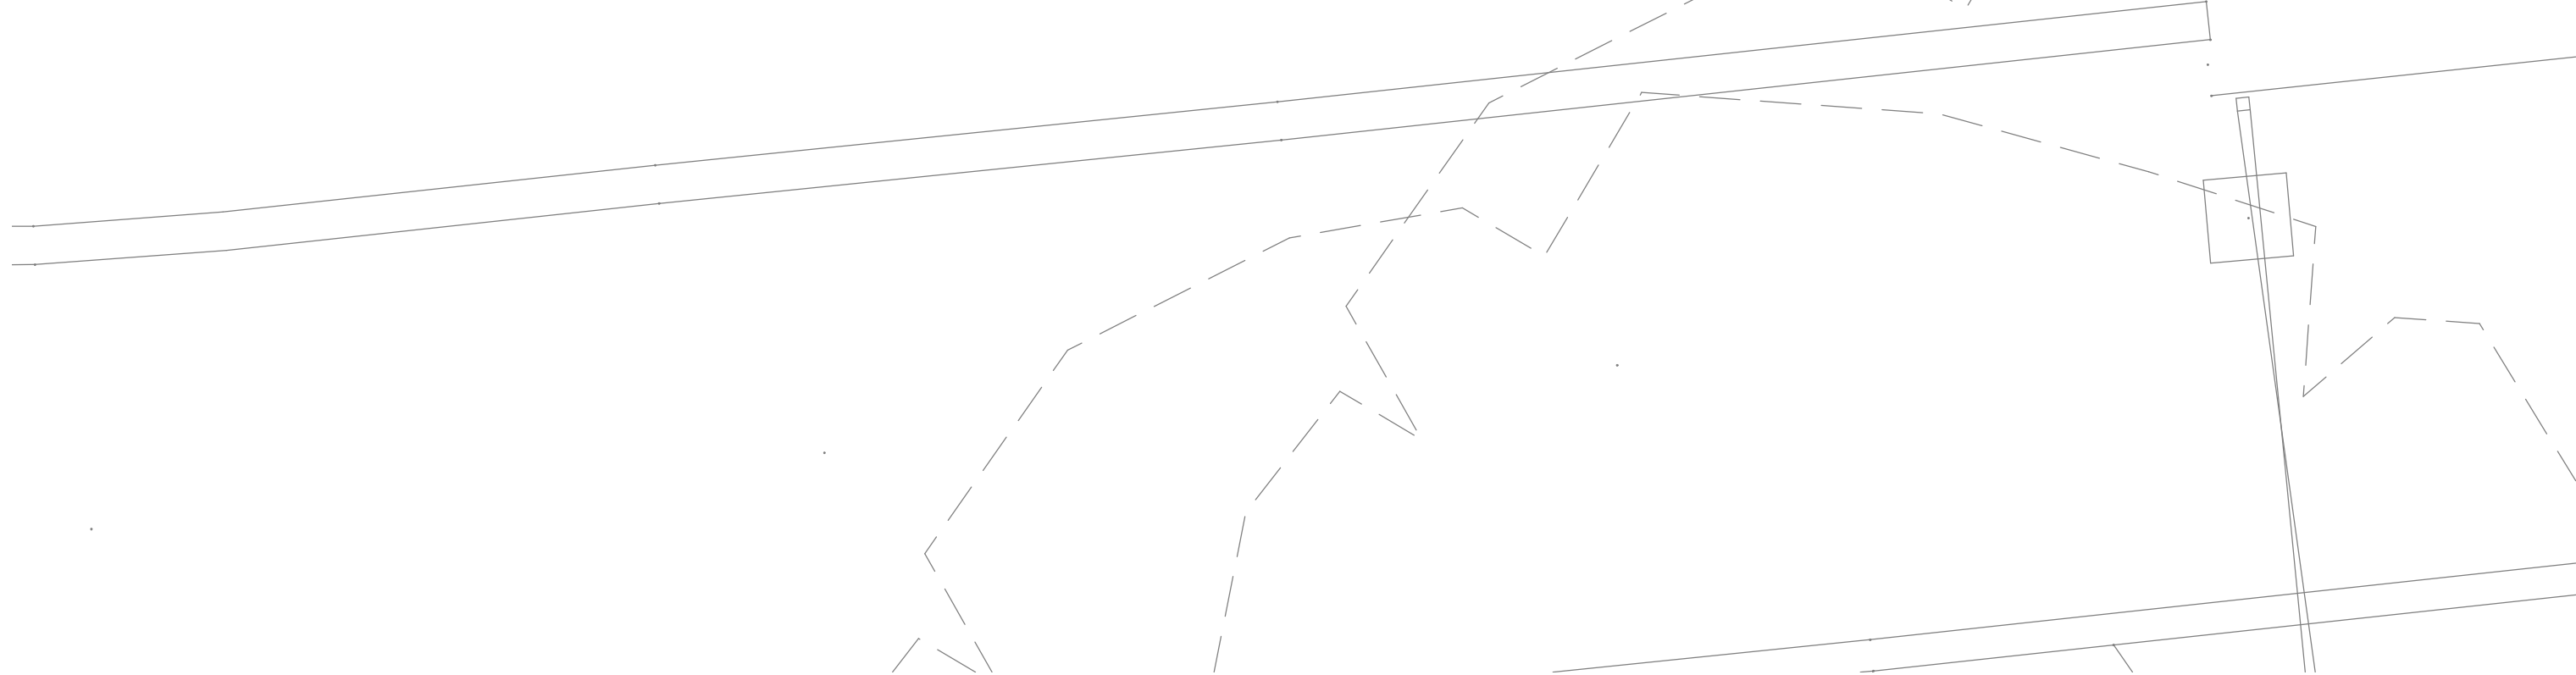

Proposed Swale

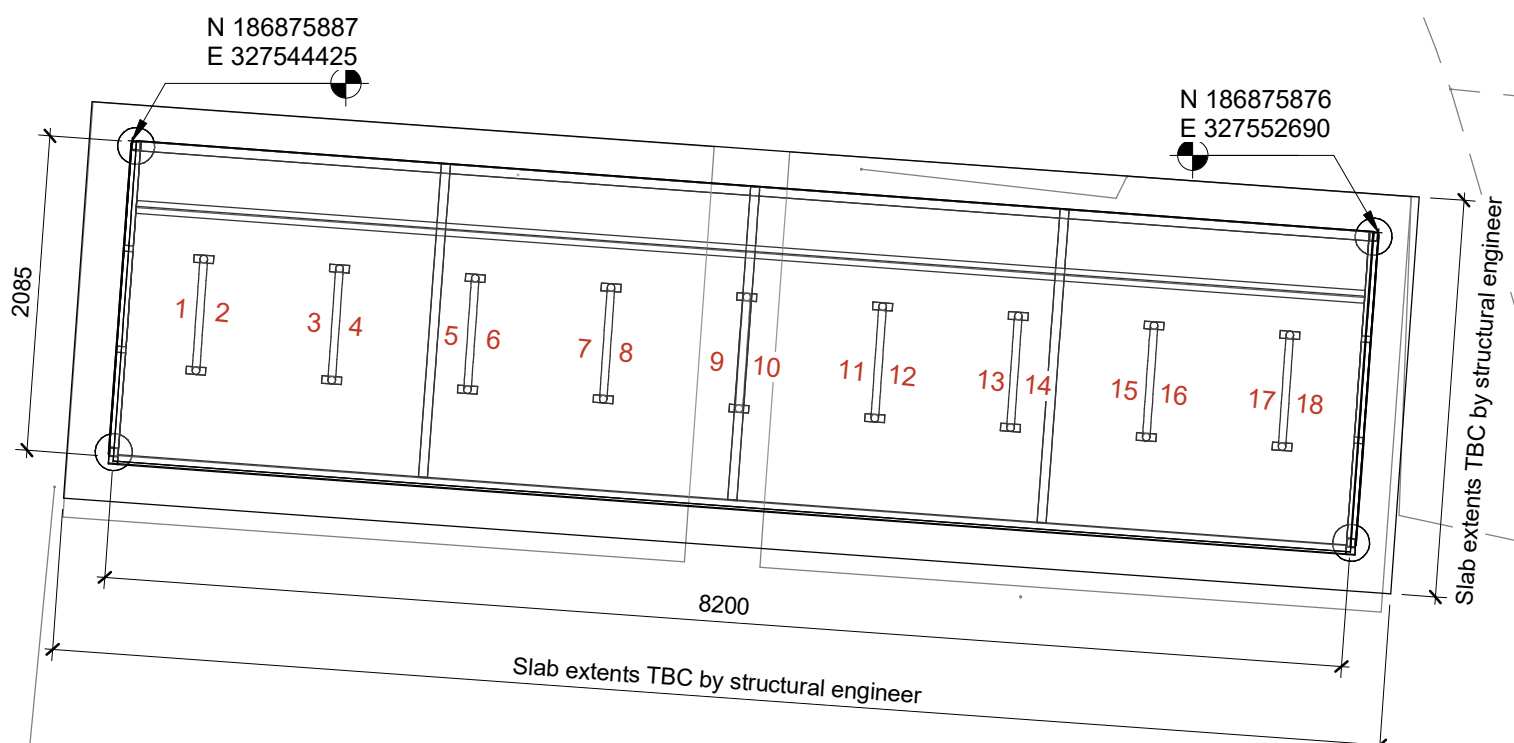


Proposed New Cycle Shelters
1 x 18 spaces each


Existing Cycle Shelters

1 Cycle Shelters located South of Proposed School - Setting Out
1:50

2 Cycle Shelters located North of Proposed School - Setting Out
1:50

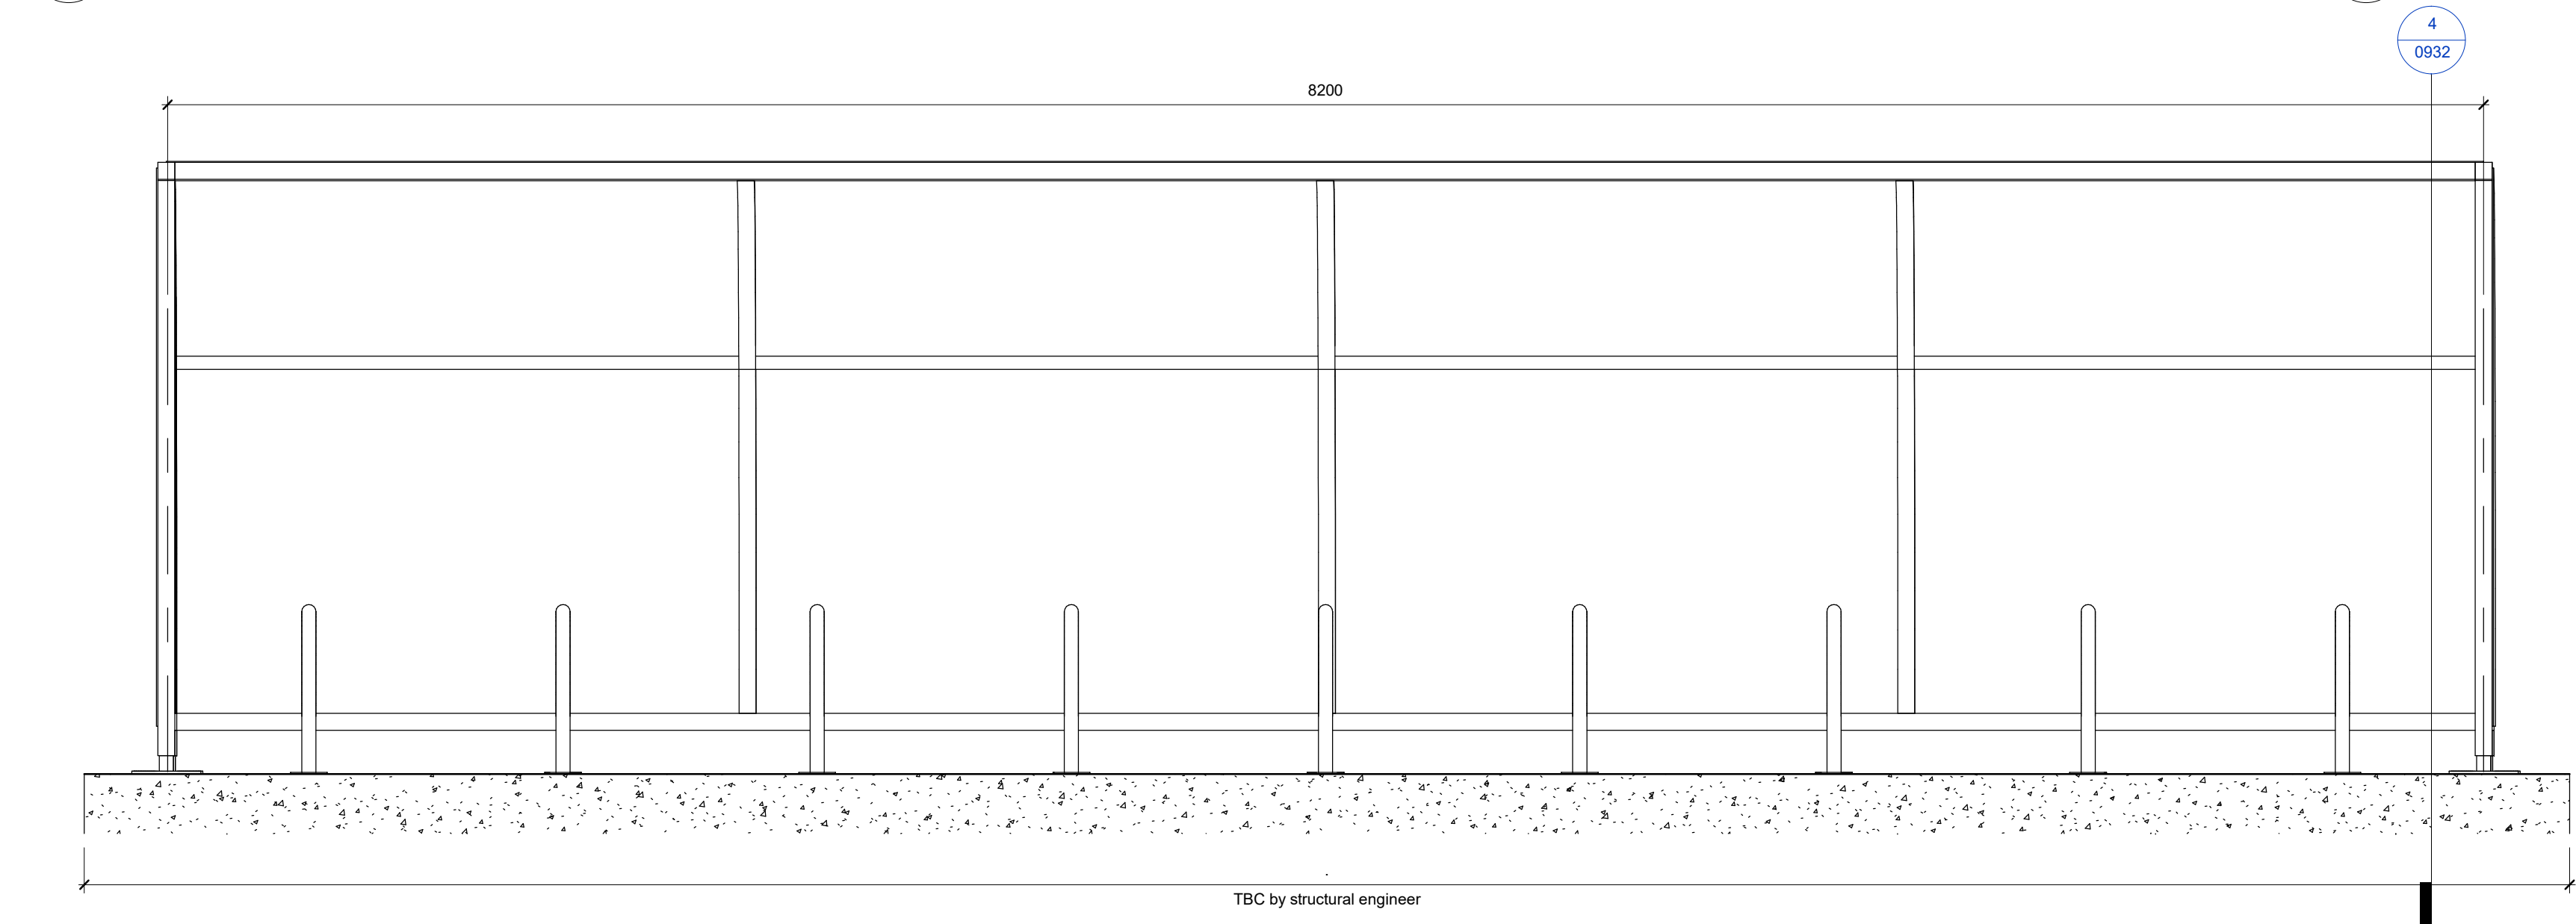

3 Cycle Shelter Long Section
1:20

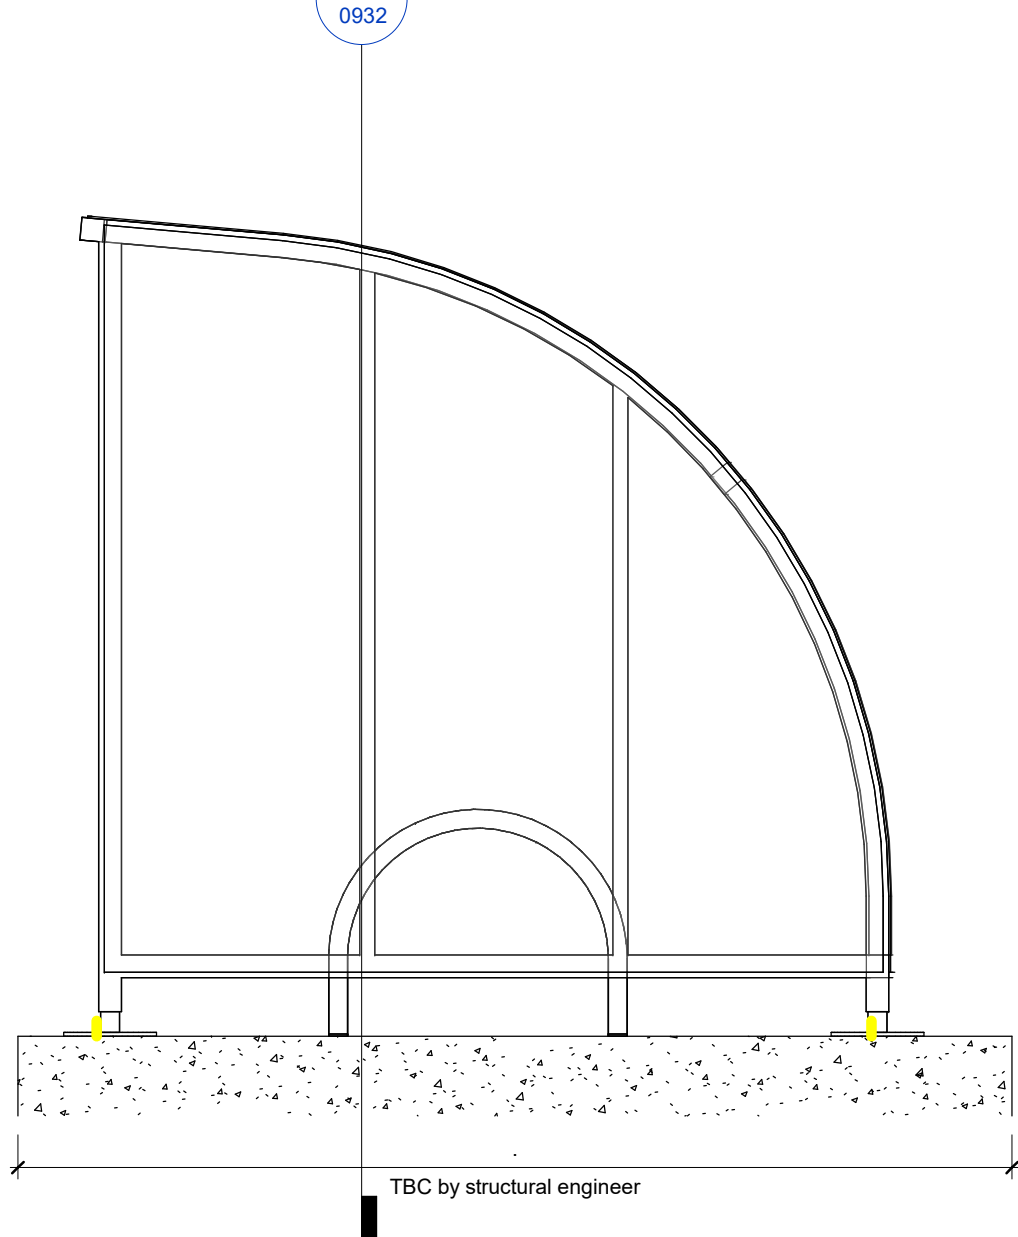

4 Cycle Shelter Section
1:20

Note:
These drawings are design intent only. Detailed design to be completed by specialist sub contractor in line with PDA drawing package

This drawing must not be scaled.
Figured dimensions and levels to be used.
Any inaccuracies must be notified to the architect.
Detail drawings and large scale drawings take precedence over smaller drawings.

Rev:	Chk'd:
P01 RIBA Stage 4 Initial Issue	11.02.22
C01 Drawing amended to suit revised Swale location. Exact setting out on Site TBA.	10.05.23
C02 Cycle stores rotated for access from plaza	06.07.23
C03 FINAL CONSTRUCTION ISSUE	17.08.23
C04 Cycle shelters modified to client comments	18.08.25

A1

THIS DRAWINGS IS COPYRIGHT ©

STATUS
S4 - Issued for Construction

powelldobson
ARCHITECTS

Cardiff, Swansea, London t +44 (0)33 33 201 001 www.powelldobson.com @PDArchitects

Contract: **Forge Road, Bassaleg, Newport**
Bassaleg School
Title: **Proposed Cycle Shelter Details**

PDA Job No: 19097	REV C04
T01638 - PDA - V1 - 00-DR - A - 90 - 0932	
UPRN ORIGINATOR VOLUME LEVEL TYPE ROLE CLASS NUMBER	

Scale: **As indicated**
Date: **02/11/22**
Drawn: **SK**
Checked: **CB**