





EXISTING ELEVATION:
COMMERCIAL STREET

EXISTING ELEVATION:
LLANARTH STREET

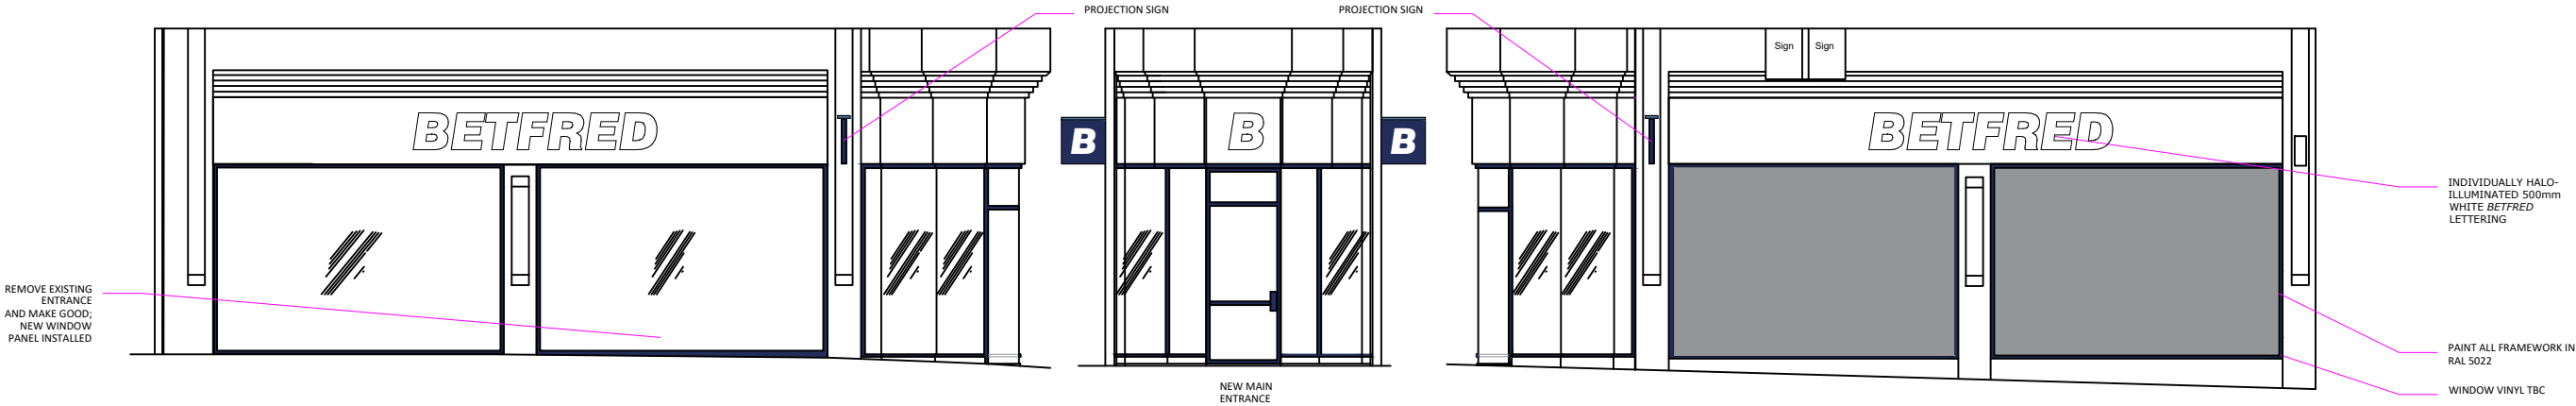

PROPOSED ELEVATION:
COMMERCIAL STREET

PROPOSED ELEVATION:
LLANARTH STREET

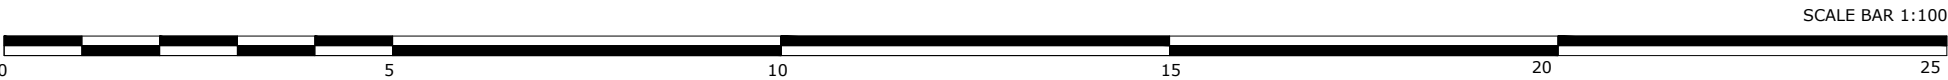

LOCATION

DRAWING APPROVALS

DEVELOPMENT APPROVAL	
DIVISIONAL MANAGER	

GENERAL SHOPFITTING NOTES

1. All deliveries to the shops are to be booked with the warehouse at least 48 hours in advance.
2. Vans are loaded up before 12pm the day before so any forgotten items need to be rang through to the warehouse before then.
3. All Contractors, Sub- Contractors, Engineers and Shopfitters are all responsible for the removal of their own rubbish. No rubbish is to be left on site at the end of the fit without approval from the P.M



REVISIONS

REV NO	DESCRIPTION	DATE
0	PROPOSED ELEVATIONS	16/12/24
1	MAIN ENTRANCE ELEVATION INCLUDED	16/12/24
2	SCALE BAR INCLUDED	03/02/26
3	SIGNAGE SPEC UPDATED	13/04/26
4	SIGNAGE SPEC UPDATED	13/04/26

DRAWING TITLE:

Proposed Elevations

LOCATION:

1384 - Commercial Street, NEWPORT

DWG. NO.	1384WP-EL
REV. NO	REV 4
SCALE:	1:100 (A3)
DATE:	2026.04.13
DWG. BY:	B.STRYDOM
CHECKED:	N.LOWE