




EXISTING BOUNDARY WALL ELEVATIONS ALONG BUCKINGHAM PLACE

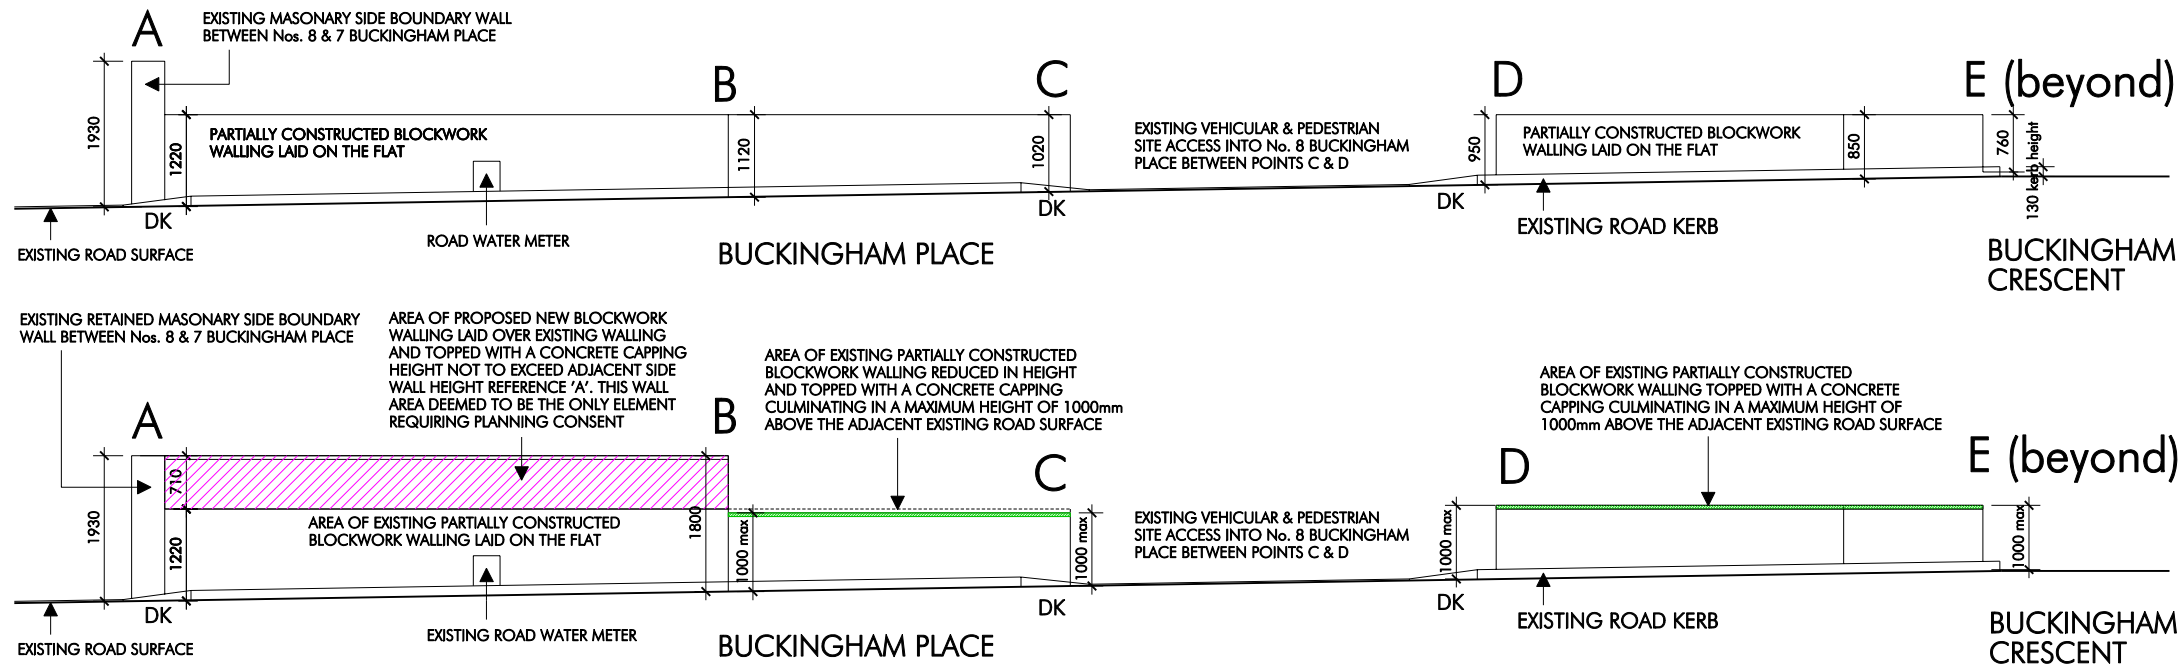

PROPOSED BOUNDARY WALL ELEVATIONS ALONG BUCKINGHAM PLACE

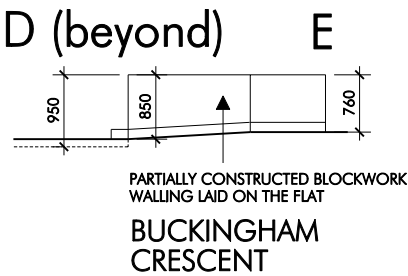

EXISTING BOUNDARY WALL ELEVATION ALONG BUCKINGHAM CRESCENT

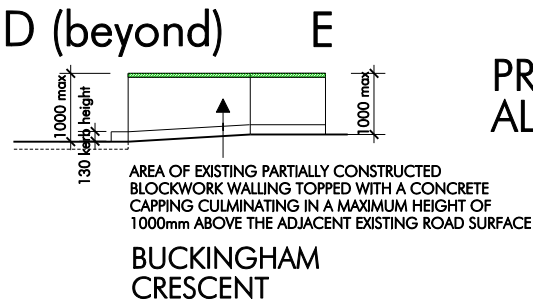

PROPOSED BOUNDARY WALL ELEVATION ALONG BUCKINGHAM CRESCENT

NOTES:

- DK EXISTING DROP KERB 130mm HIGH ABOVE EXISTING ROAD SURFACE
- FOLLOWING CONSTRUCTION, WALLS TO BE RENDERED FINISH
- REFERENCE DRWGS. Nos. 551-E-01 & 551-P-01
- ALL WALL HEIGHT DIMENSIONS MEASURED FROM THE EXISTING ROAD SURFACE FINISH



NOTES					PROJECT				
All dimensions are in millimetres unless stated otherwise. All discrepancies must be reported to the Client COPYRIGHT 2025					8 Buckingham Place, St. Julians, Newport				
					CLIENT				
					Rachael Phillips				
					DRAWING TITLE				
					EXISTING & PROPOSED WALL BOUNDARY ELEVATIONS				
DRAWN		DATE	SCALE	DRWG NO.	REV				
		08.25	1:100 @ A4	551-EP-01					