



Plan 1

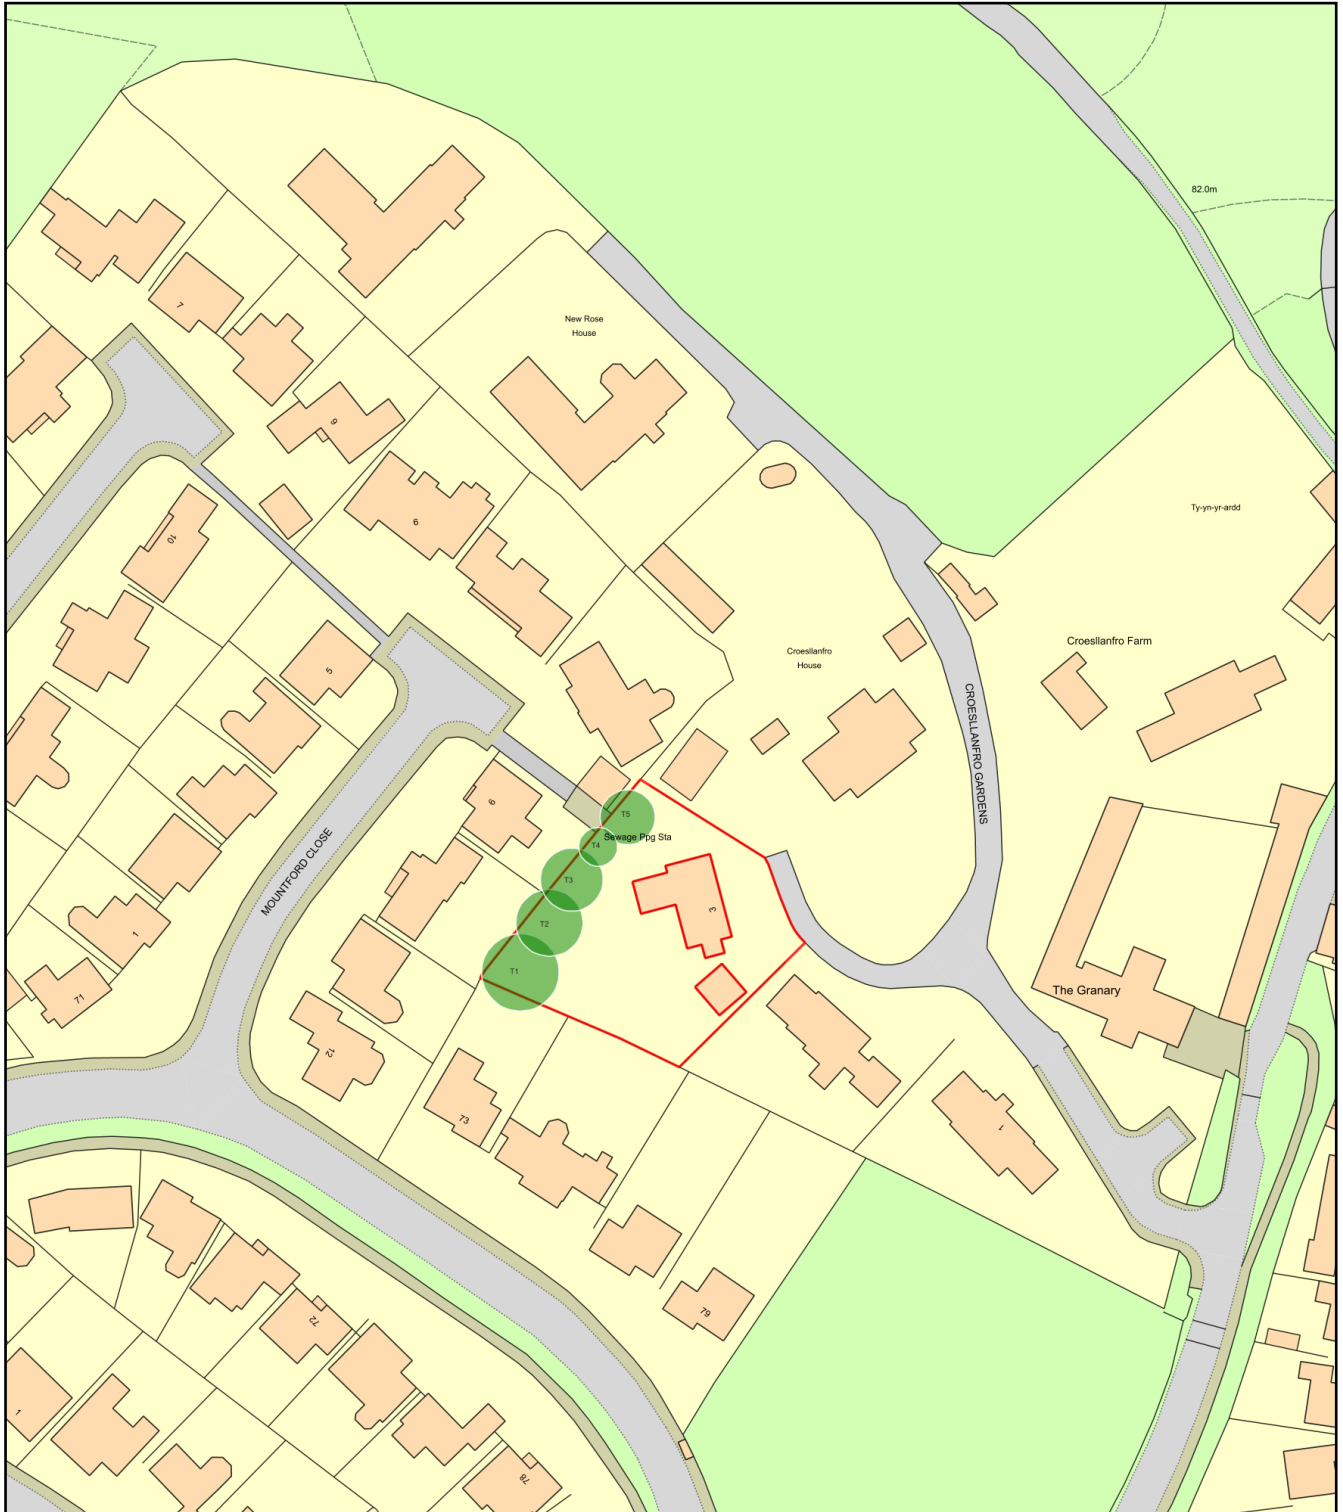

0 50
Metres

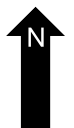

Plan Produced for: Lee Symes Tree Services

Date Produced: 19 Mar 2025

Plan Reference Number: TQRQM25078185510022

Scale: 1:1250 @ A4