


Reproduction in whole or in part is prohibited without the prior written permission of Ordnance Survey. Licence Number AC0000651063.

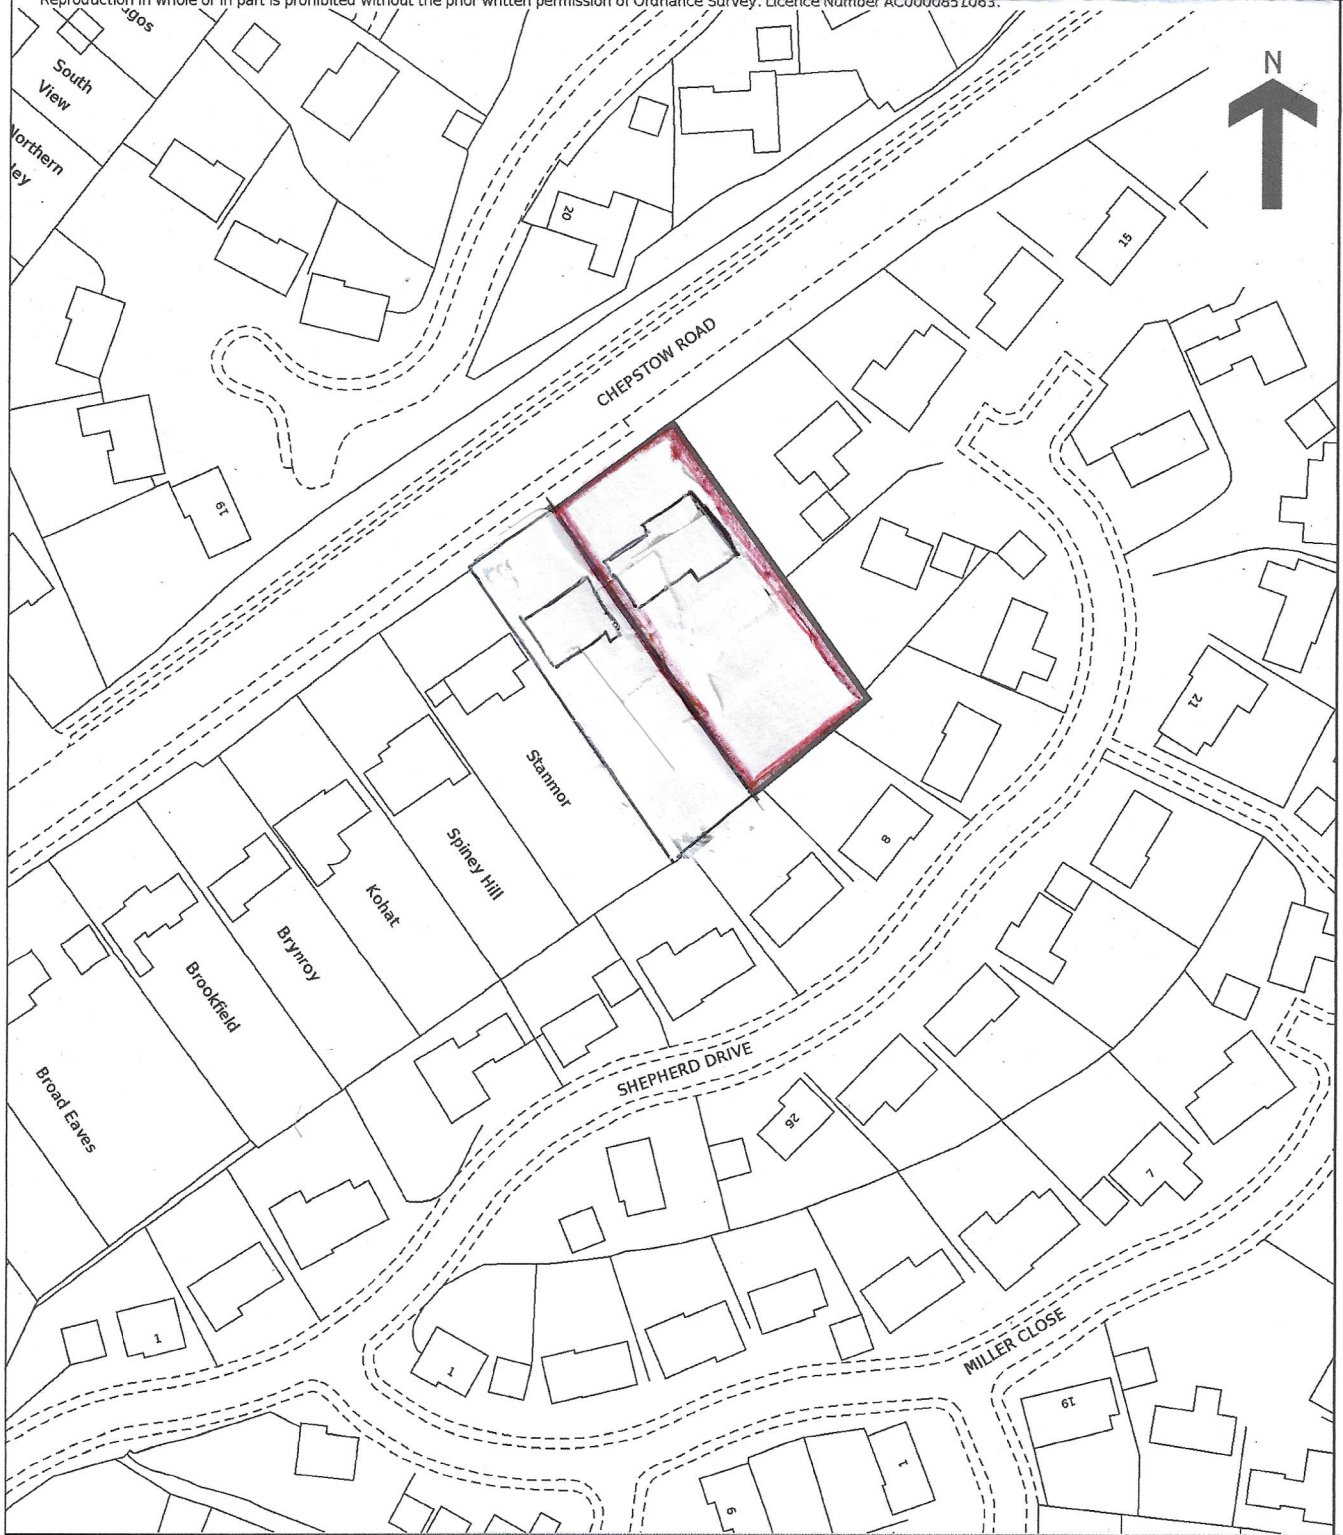

SCALE - 1:1250 @ A4