


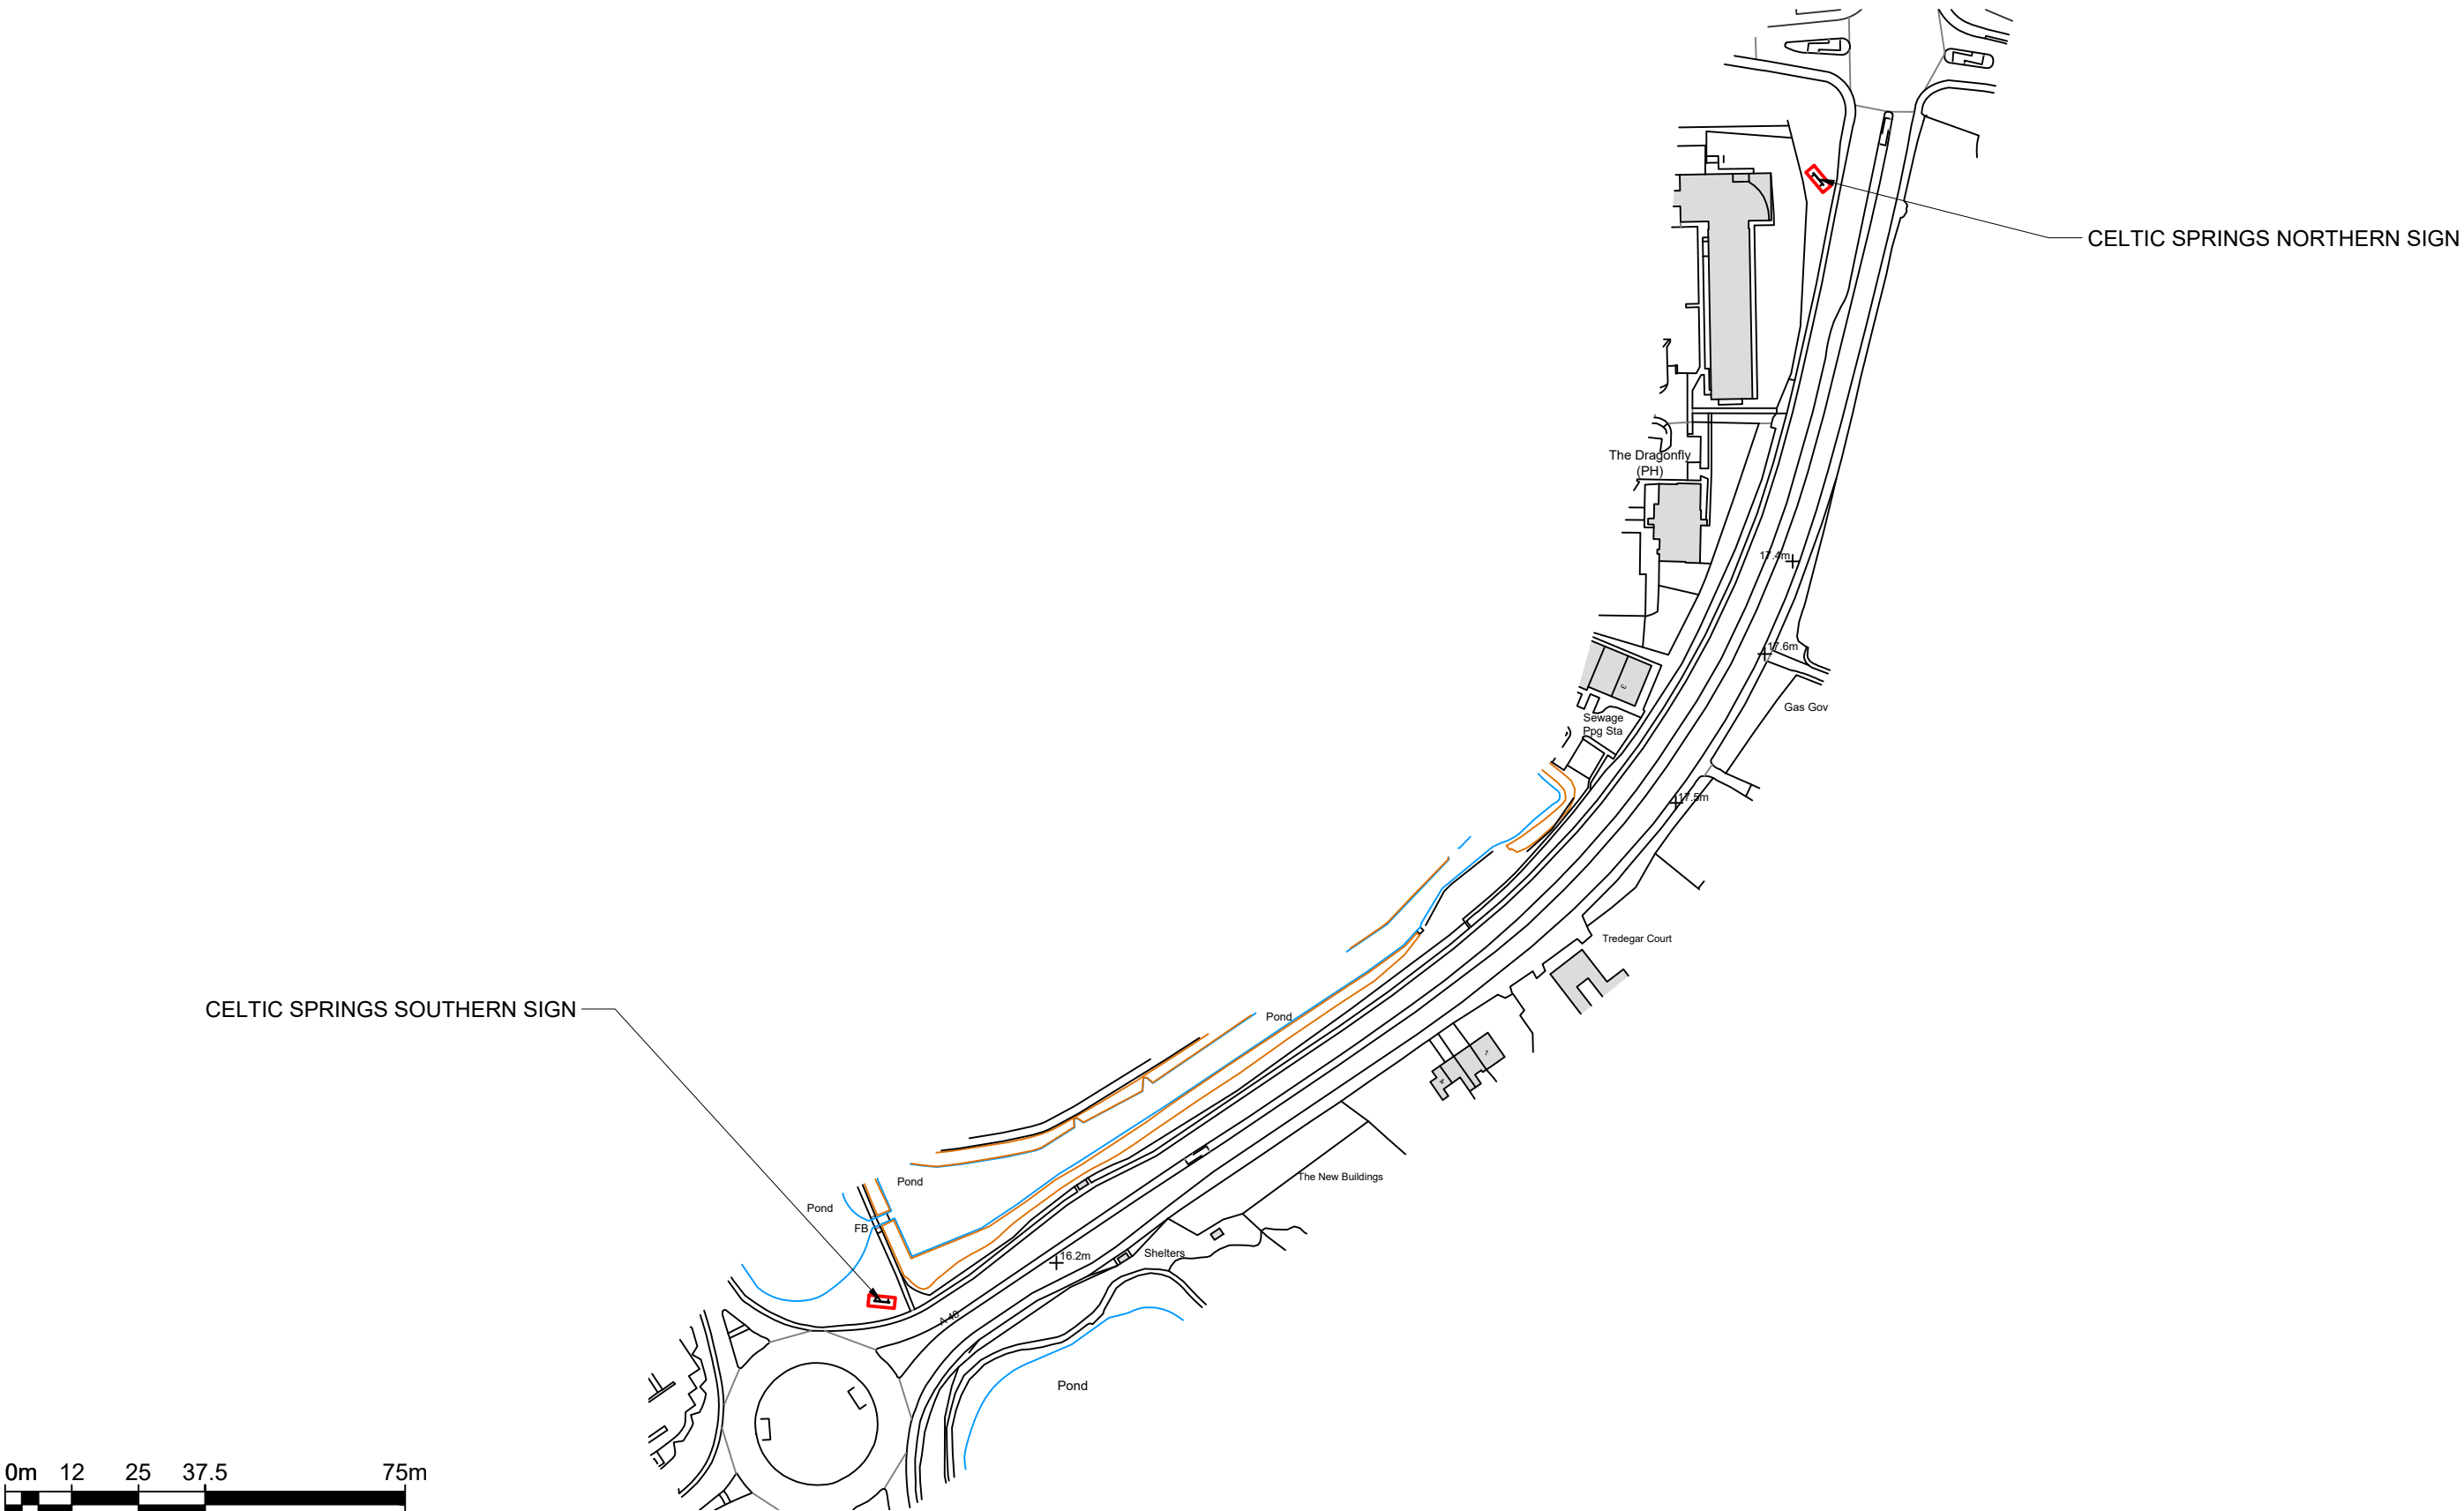

0m 12 25 37.5 75m
1:1250

Ordnance Survey, (c) Crown Copyright 2026. All rights reserved. Licence number 100022432


© XL Planning Ltd 2023



1A Fore Street,
Cullompton,
Devon
EX15 1JW

Tel. 01884 38662
www.xlplanning.co.uk
info@xlplanning.co.uk

PROJECT: CELTIC SPRINGS SIGNAGE	DRAWING: SITE LOCATION PLAN			STATUS: PLANNING ISSUE		
	DRAWING NUMBER: 01/A			REV A	DESCRIPTION PLANNING ISSUE	DATE 24/07/2026
SITE ADDRESS: WALES & WEST HOUSE, CELTIC SPRINGS, NEWPORT, NP10 8FZ	PROJECT NUMBER: SMK01926	DATE: JULY 2026	SCALE: 1:1250			
	PAGE SIZE: A3	DRAWN BY: MB	CHECKED BY: N/A			


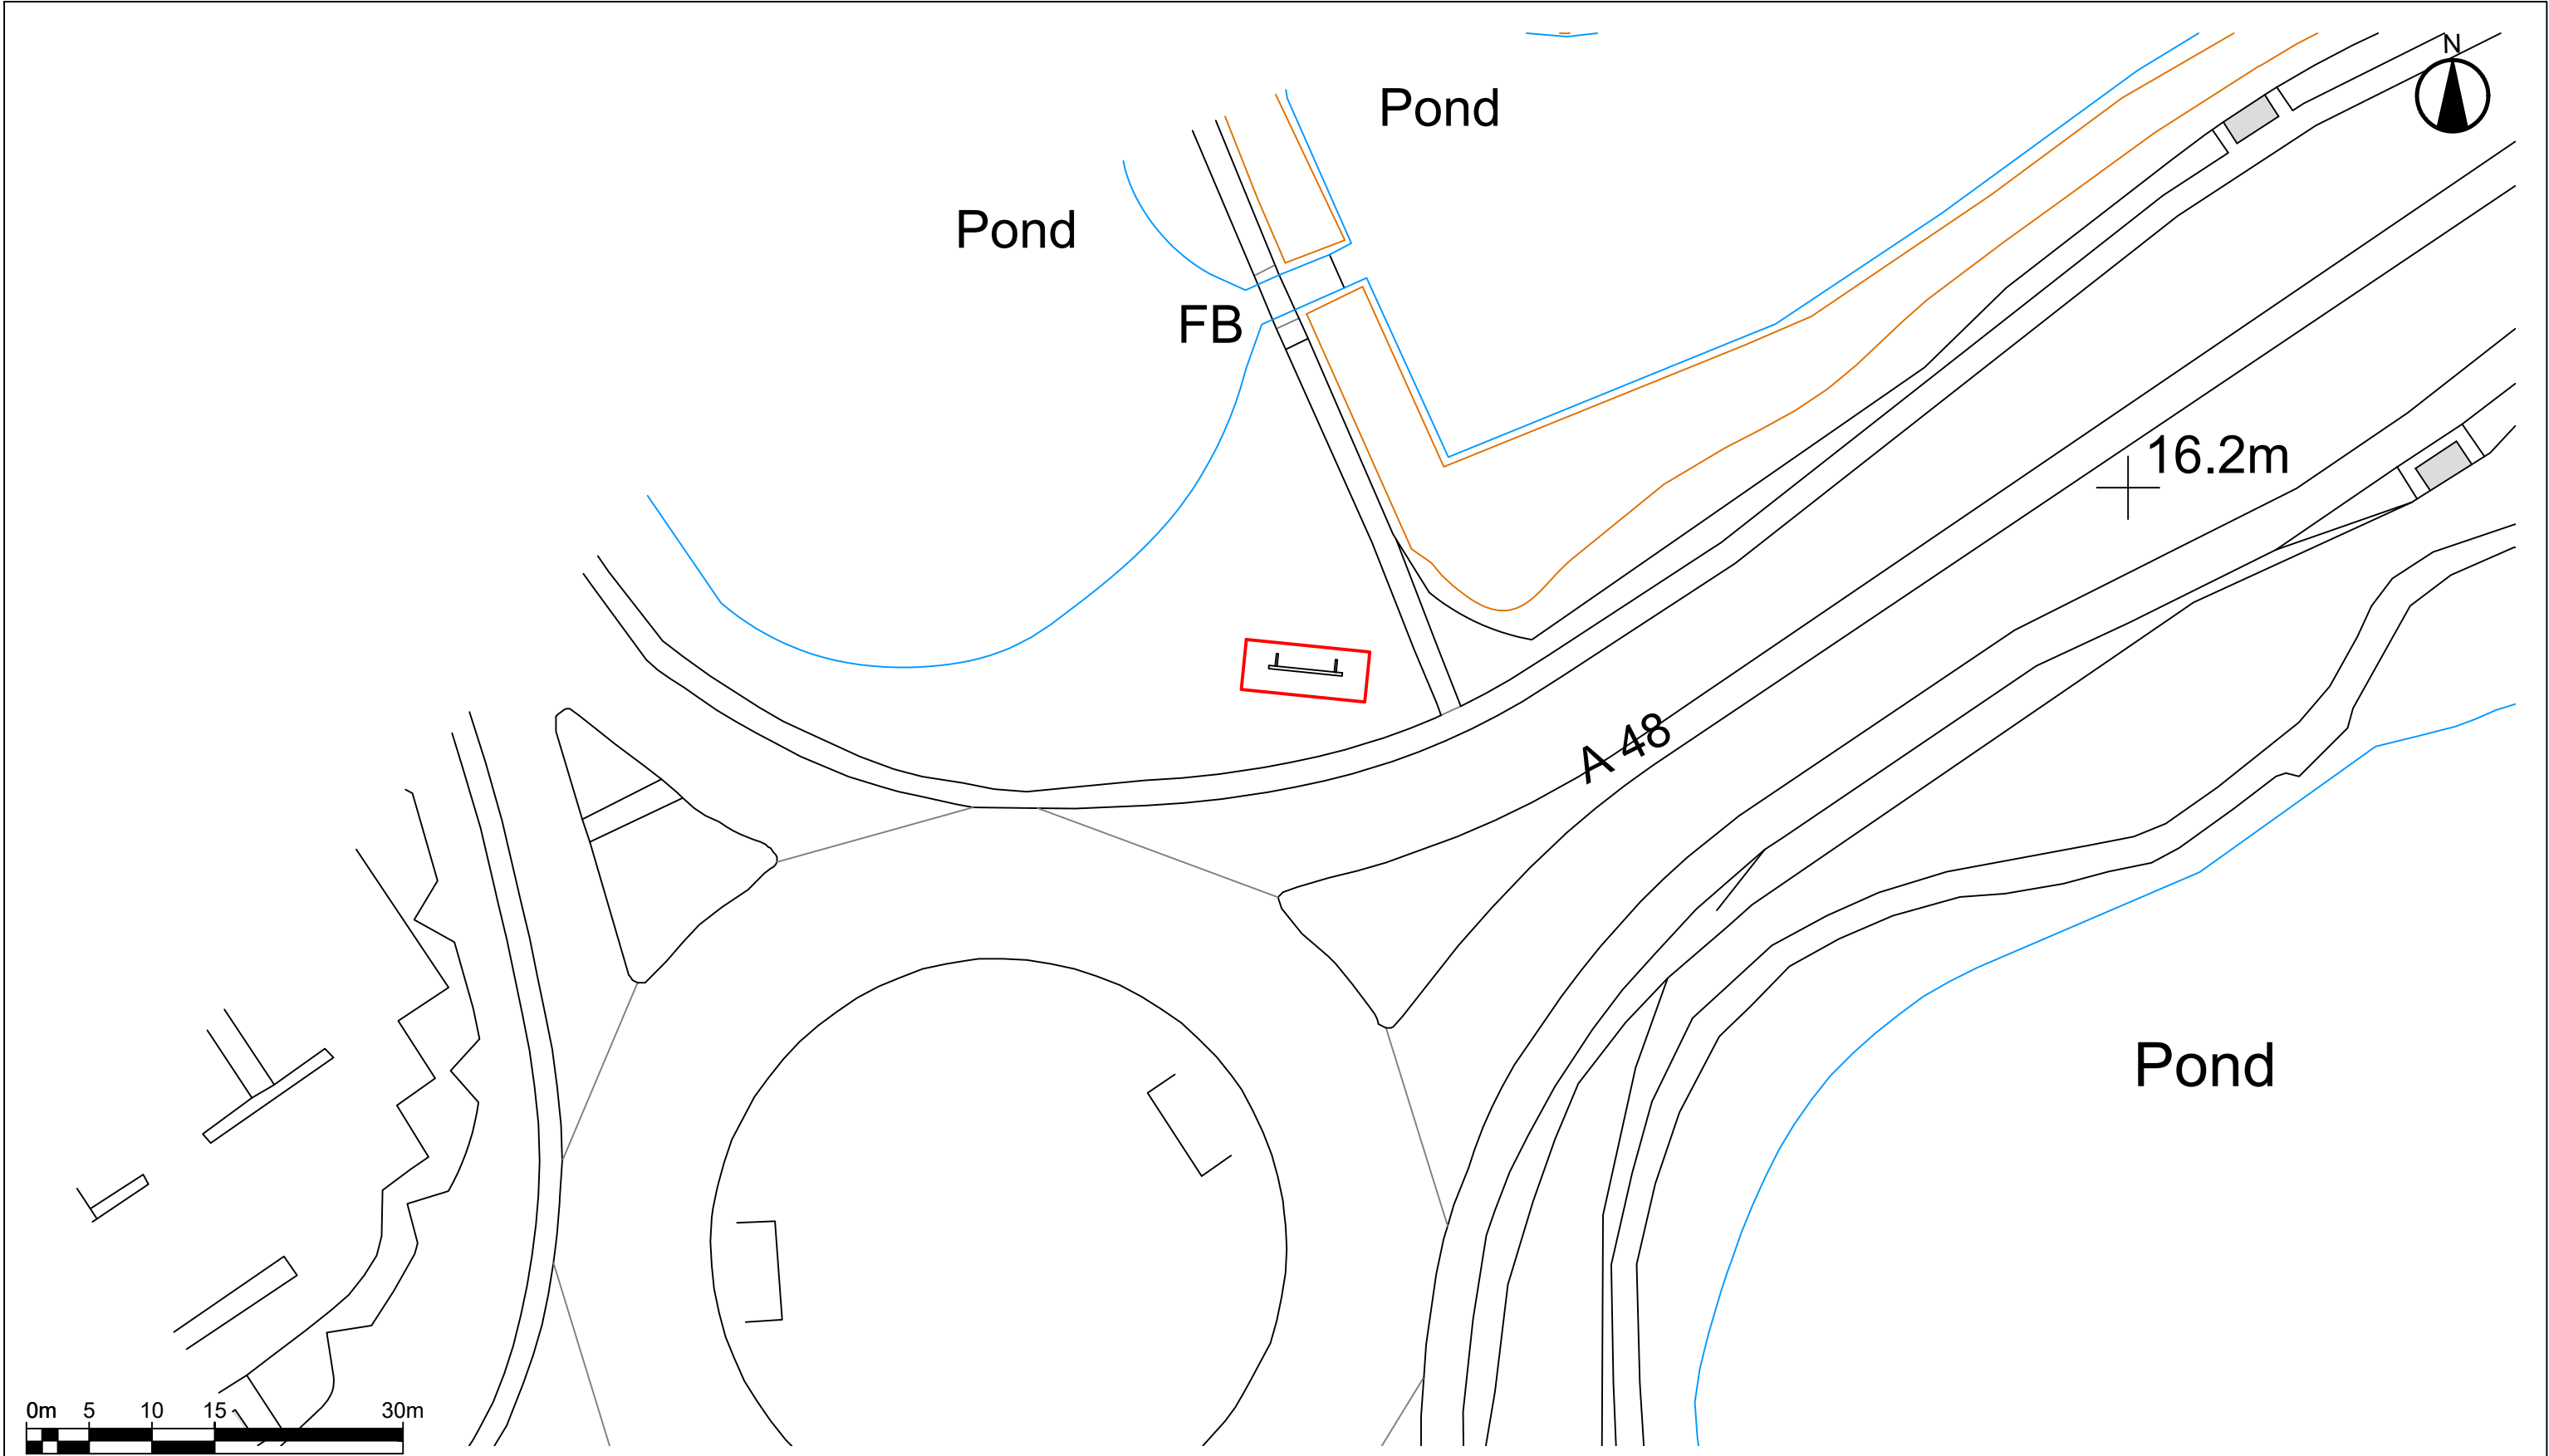


0m 5 10 15 30m
1:500

Ordnance Survey, (c) Crown Copyright 2026. All rights reserved. Licence number 100022432

© XL Planning Ltd 2023

 XL PLANNING LTD 1A Fore Street, Cullompton, Devon EX15 1JW Tel. 01884 38662 www.xlplanning.co.uk info@xlplanning.co.uk	PROJECT: CELTIC SPRINGS SIGNAGE	DRAWING: SOUTHERN SIGN BLOCK PLAN			STATUS: PLANNING ISSUE		
	CLIENT: WALES & WEST UTILITIES	DRAWING NUMBER: 02/A			REV A	DESCRIPTION PLANNING ISSUE	DATE 24/07/2026
	SITE ADDRESS: WALES & WEST HOUSE, CELTIC SPRINGS, NEWPORT, NP10 8FZ	PROJECT NUMBER: SMK01926	DATE: JULY 2026	SCALE: 1:500			
		PAGE SIZE: A3	DRAWN BY: MB	CHECKED BY: N/A			

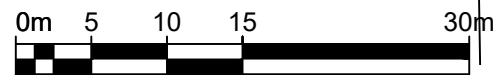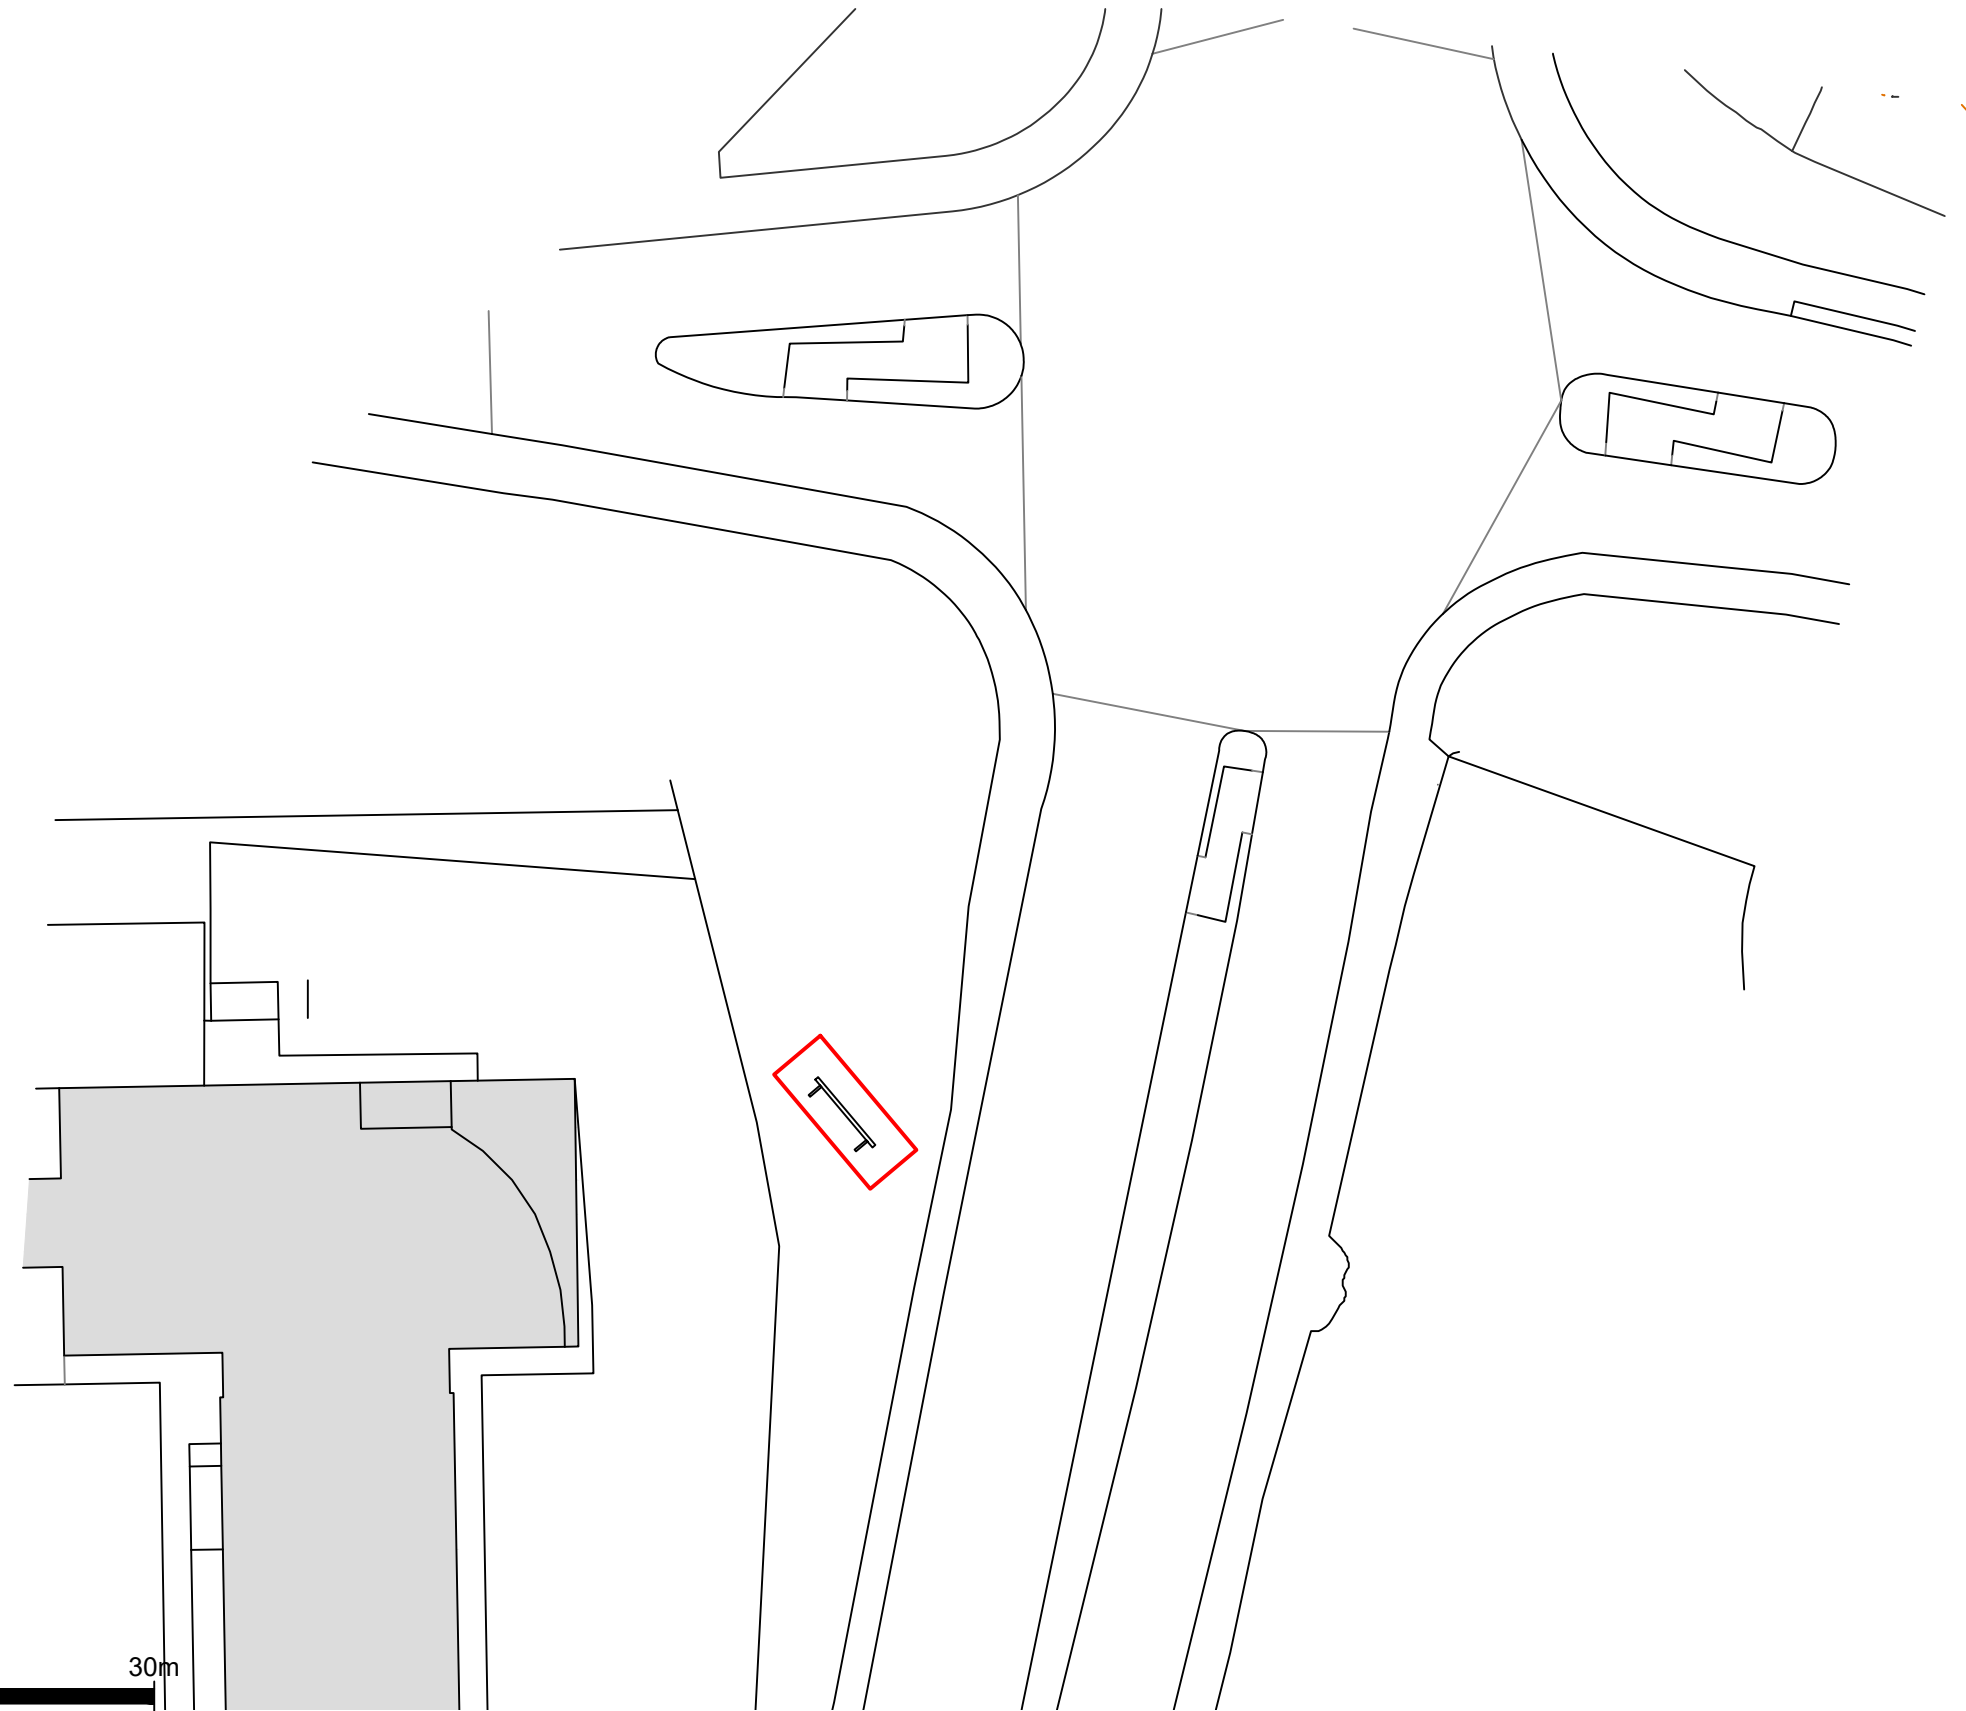

1:500

Ordnance Survey, (c) Crown Copyright 2026. All rights reserved. Licence number 100022432

© XL Planning Ltd 2023



1A Fore Street,
Cullompton,
Devon
EX15 1JW

Tel. 01884 38662
www.xlplanning.co.uk
info@xlplanning.co.uk

PROJECT: CELTIC SPRINGS SIGNAGE	DRAWING: NORTHERN SIGN BLOCK PLAN			STATUS: PLANNING ISSUE		
CLIENT: WALES & WEST UTILITIES	DRAWING NUMBER: 03/A			REV A	DESCRIPTION PLANNING ISSUE	DATE 24/07/2026
SITE ADDRESS: WALES & WEST HOUSE, CELTIC SPRINGS, NEWPORT, NP10 8FZ	PROJECT NUMBER: SMK01926	DATE: JULY 2026	SCALE: 1:500			
	PAGE SIZE: A3	DRAWN BY: MB	CHECKED BY: N/A			