

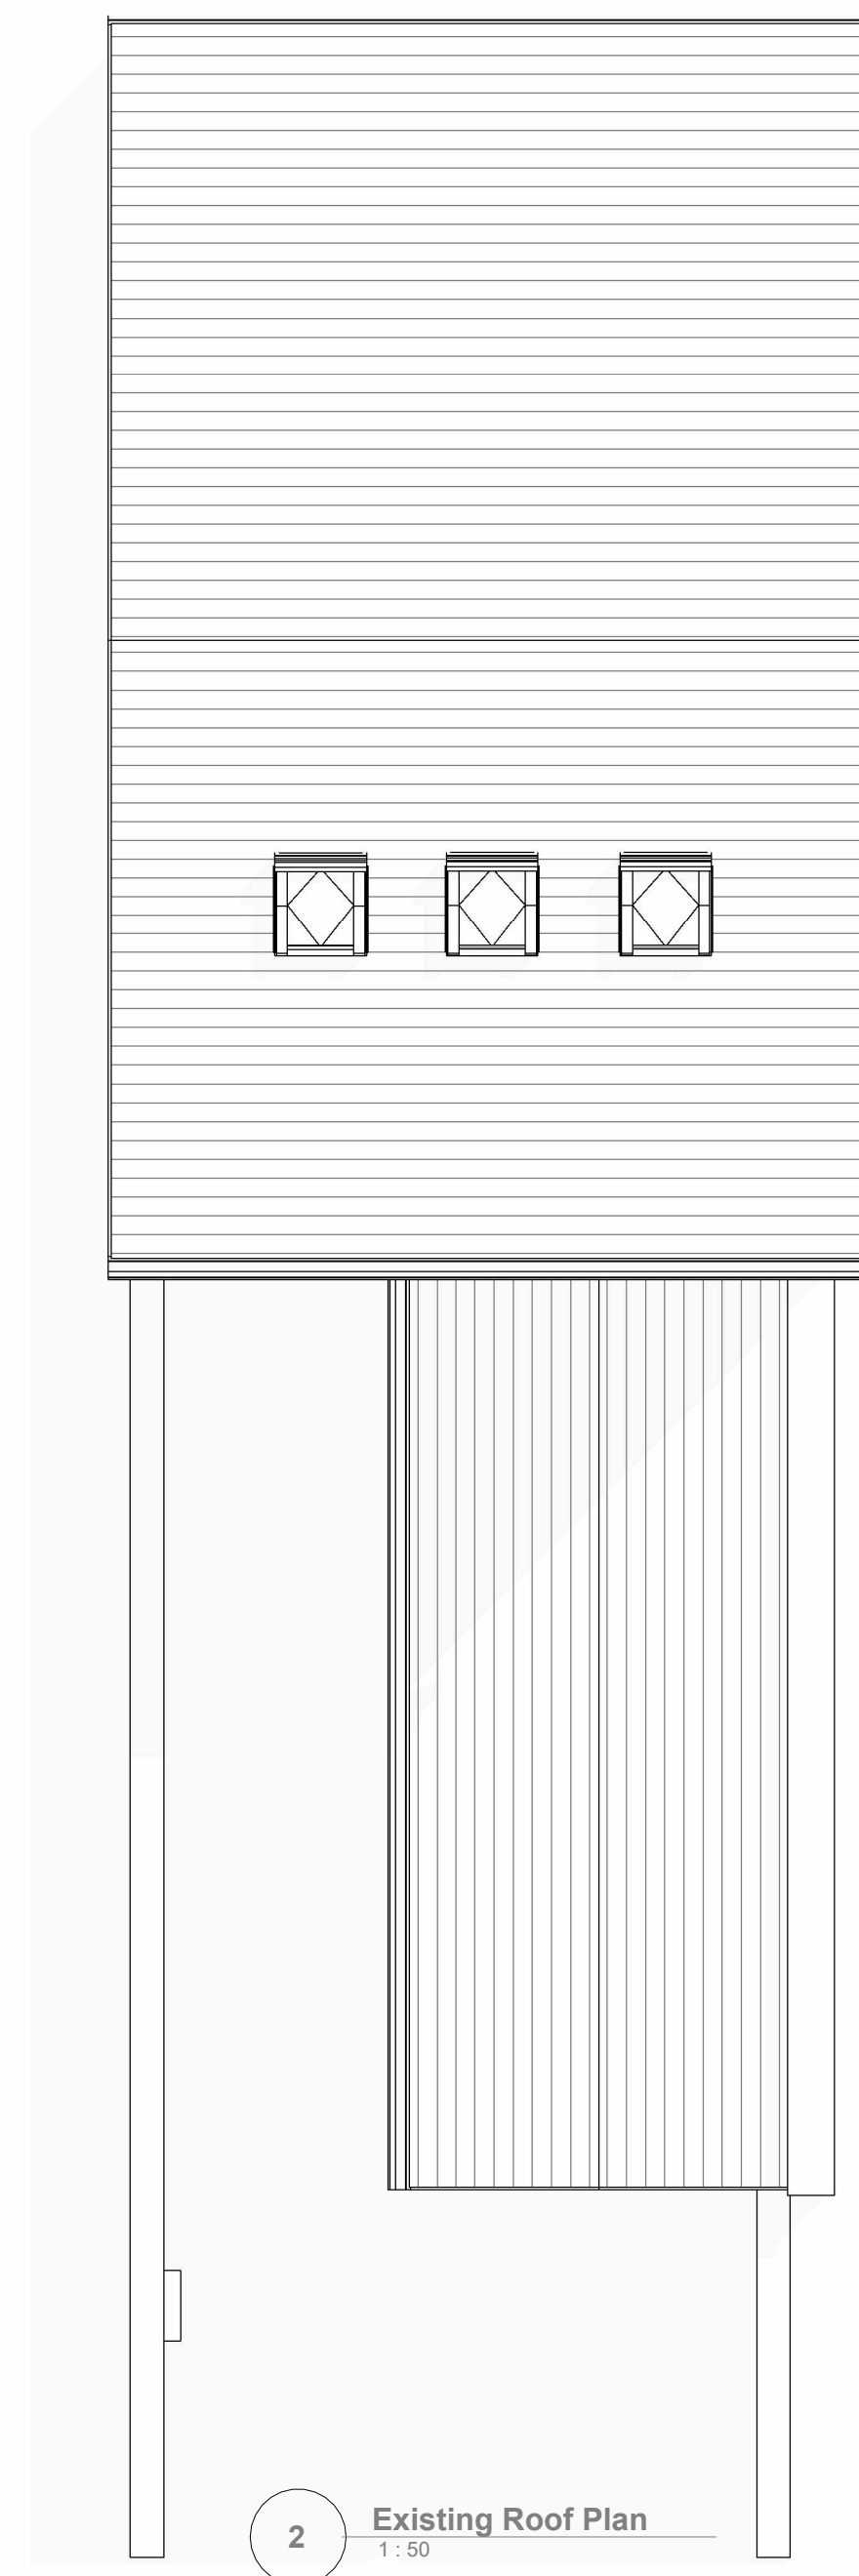


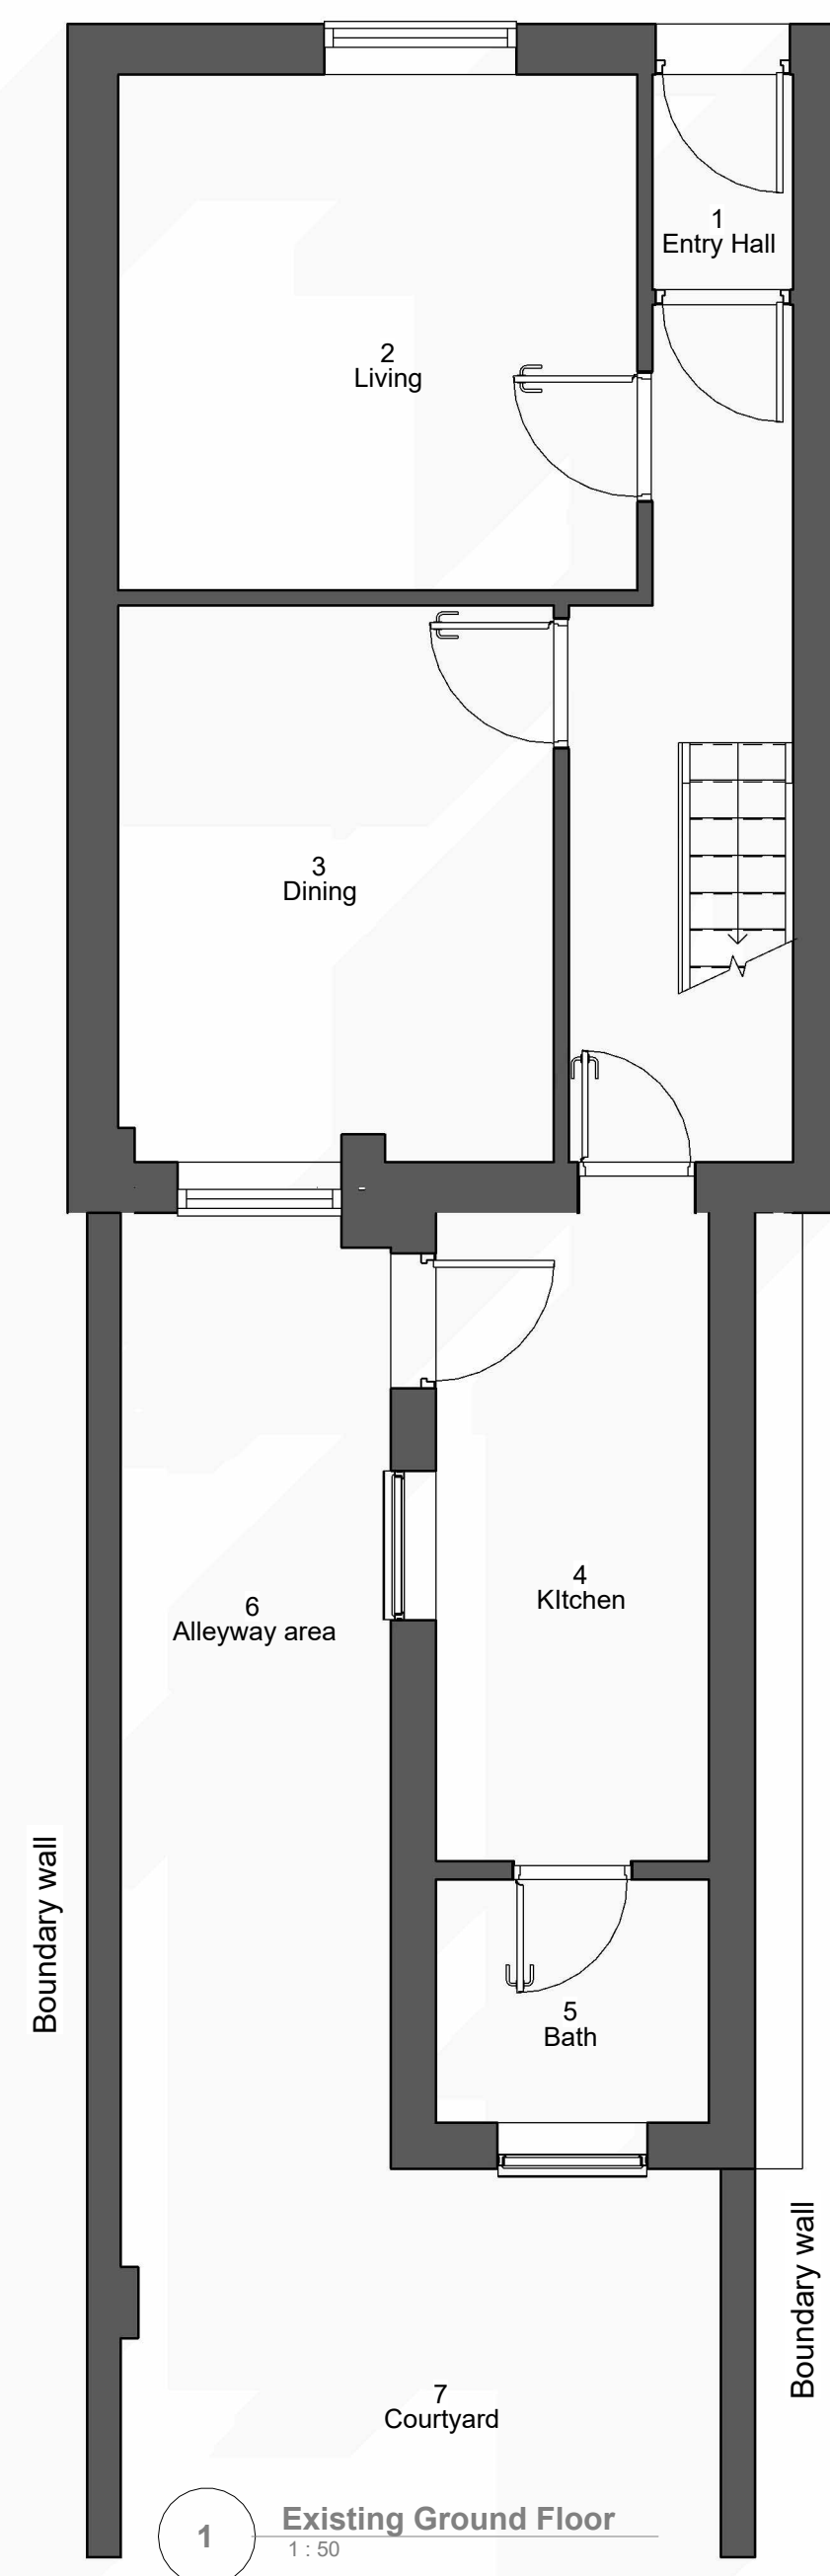

CODE	SUITABILITY DESCRIPTION
STATUS	PURPOSE OF ISSUE Planning Permission

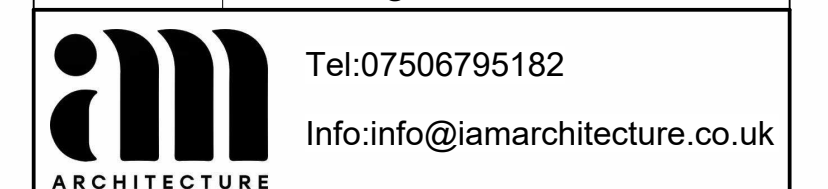


PROJECT

Retroperspective
single-storey rear infill
extension


TITLE
Existing Plans and Elevations (Prior to the development)

CLIENT	21 South Market Street
--------	------------------------

DRAWN BY MF	CHECKED BY AH	DATE 08/13/25
SCALE (@ A1) 1 : 50	PROJECT NUMBER 10087	
DRAWING NUMBER SM 01		REV

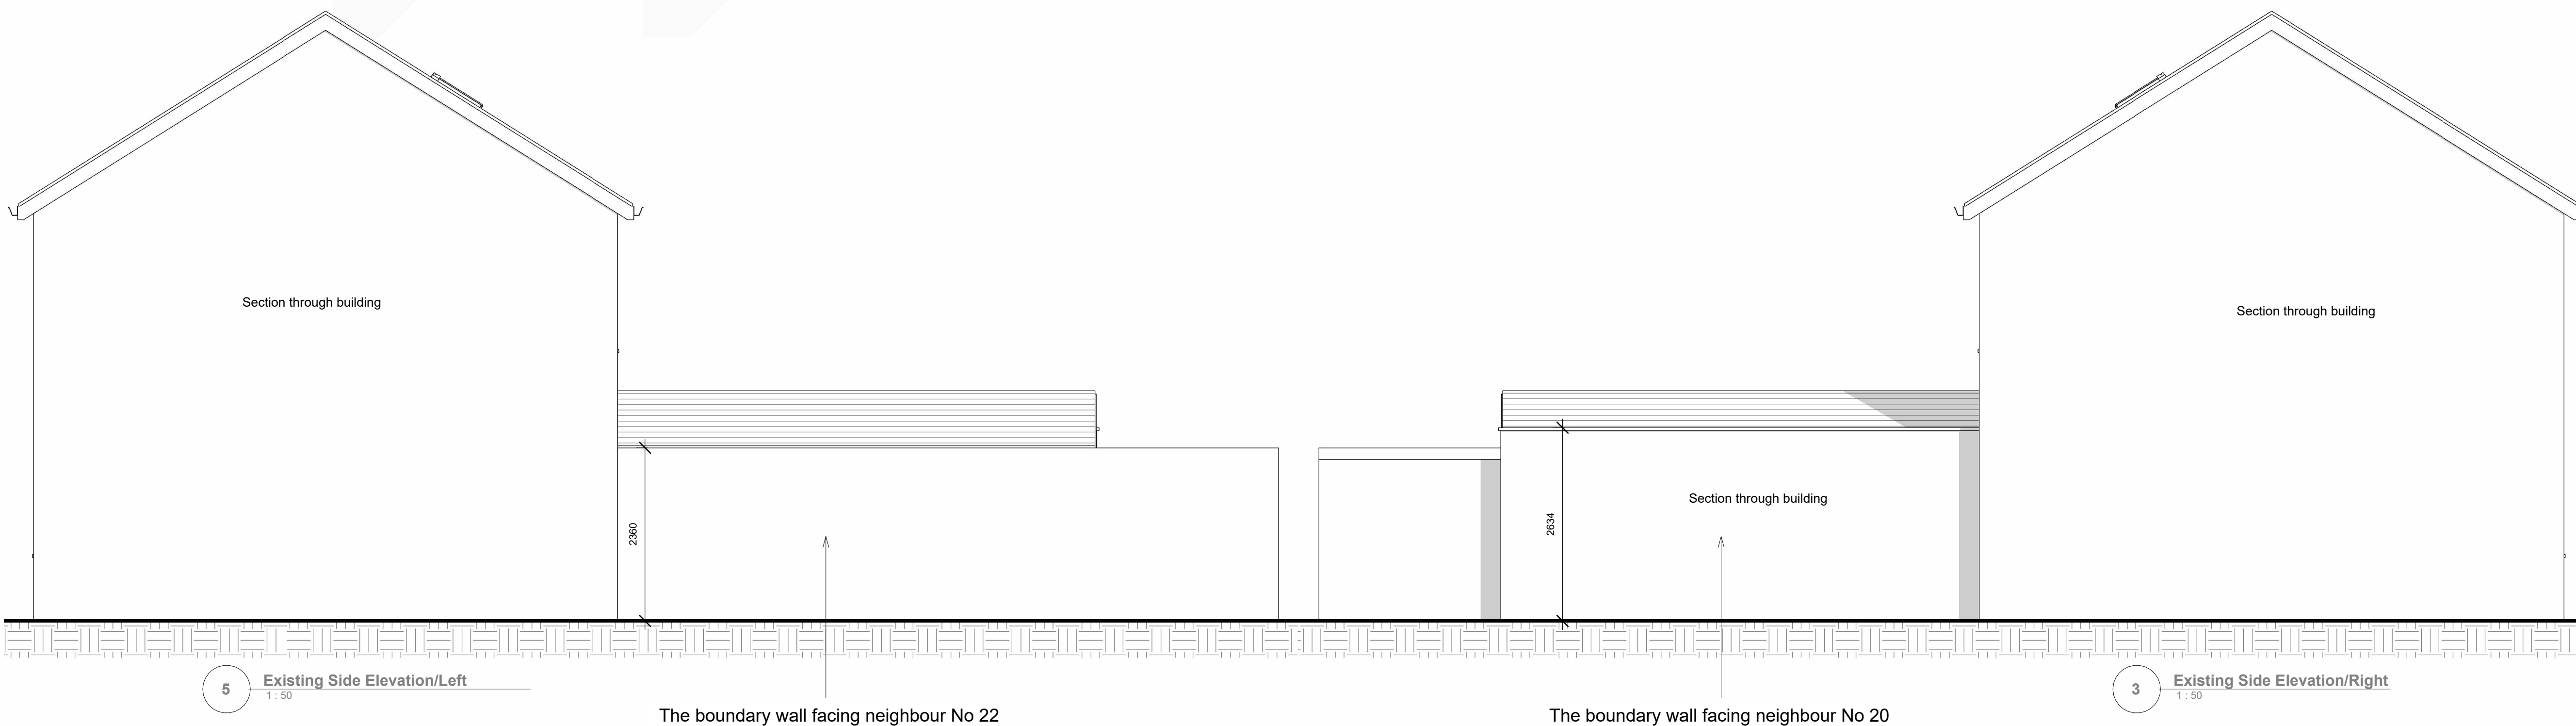

The boundary wall facing neighbour No 22

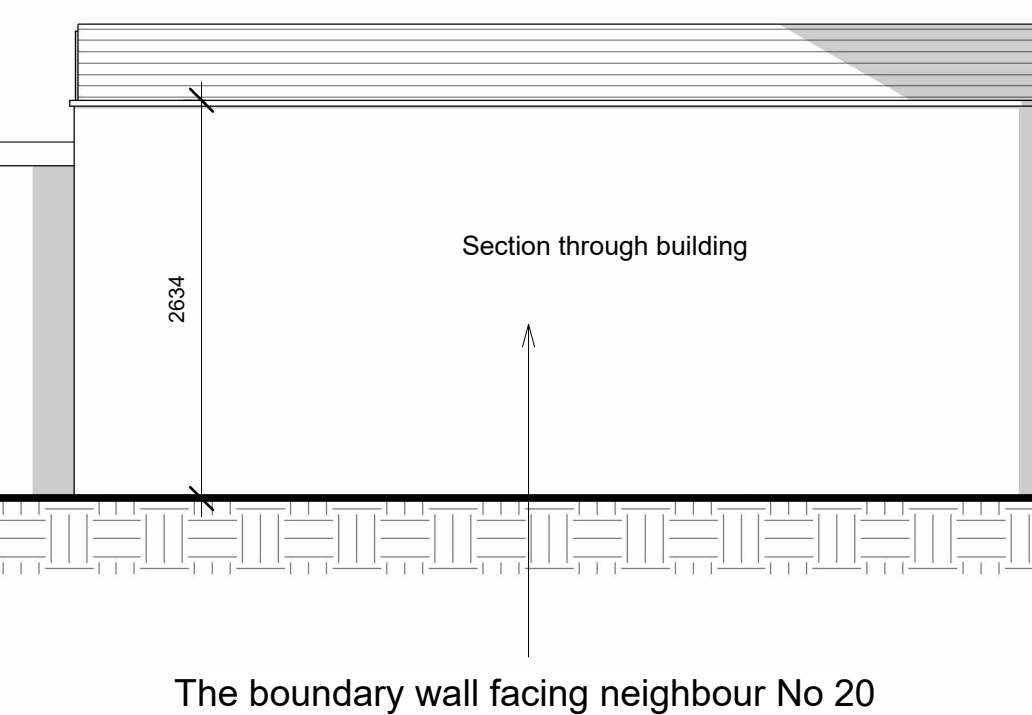

The boundary wall facing neighbour No 20

