





North

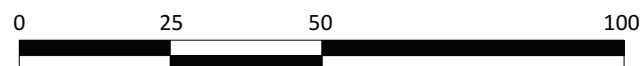

Scale bar 1:500 @ A3



Scale bar 1:1250 @ A3

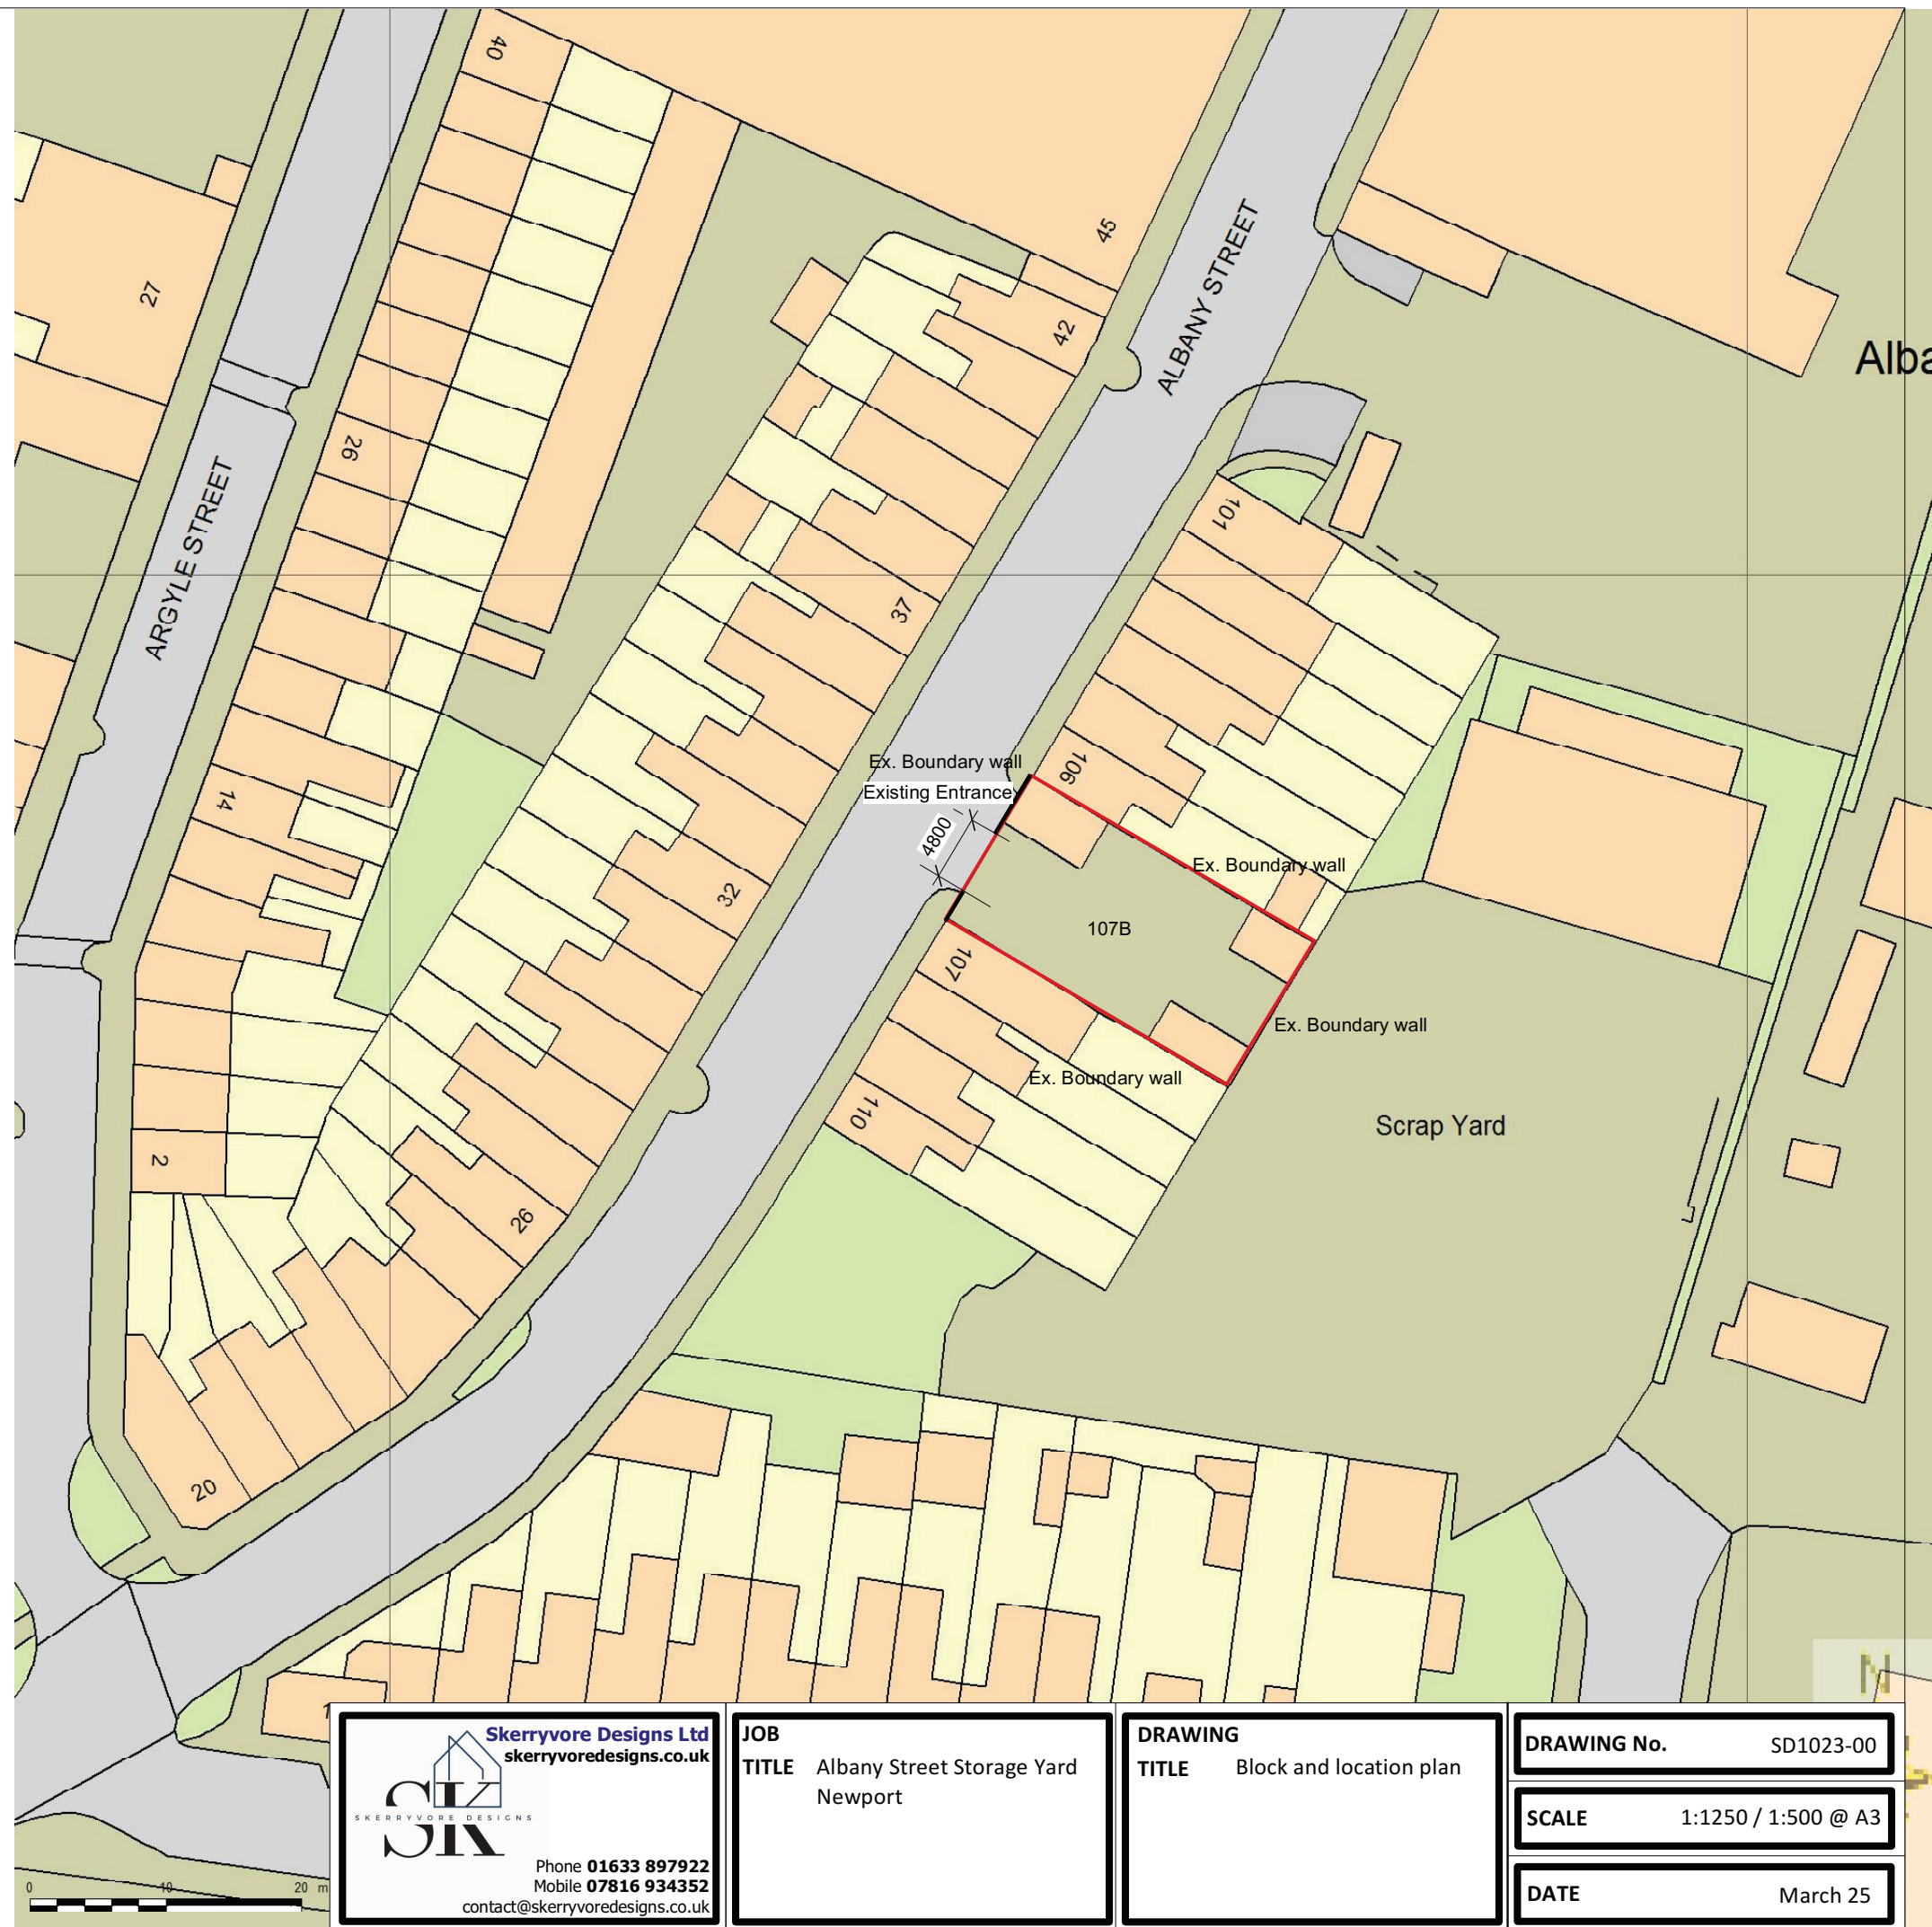

Skerryvore Designs Ltd
skerryvoredesigns.co.uk

SK
SKERRYVORE DESIGNS

Phone **01633 897922**
Mobile **07816 934352**
contact@skerryvoredesigns.co.uk

JOB
TITLE Albany Street Storage Yard
Newport

DRAWING
TITLE Block and location plan

DRAWING No. SD1023-00

SCALE 1:1250 / 1:500 @ A3

DATE March 25