


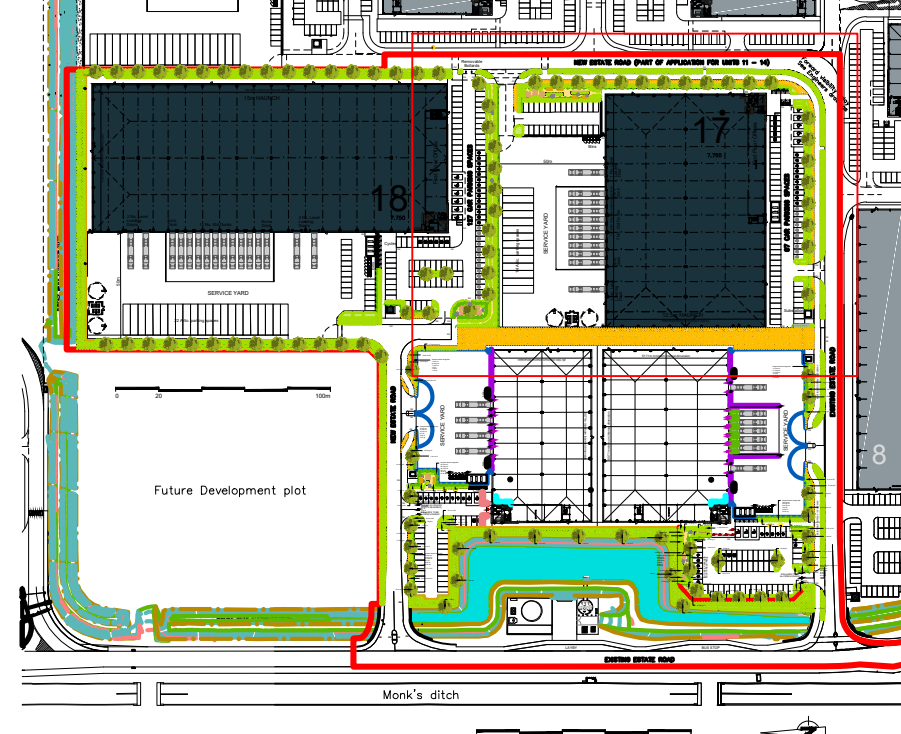

© 2023 RPS

Notes

- This drawing has been prepared in accordance with the scope of RPS's appointment with its client and is subject to the terms and conditions of that appointment. RPS accepts no liability for any use of this document other than by its client and only for the purposes for which it was prepared and provided.
- If received electronically it is the recipient's responsibility to print to correct scale. Only written dimensions should be used.
- This drawing should be read in conjunction with all other relevant drawings and specifications.

Drawing Scale Bar (ensure drawing is printed to the correct sheet size)

Scale: 1:200

0m 2m 4m 6m 8m 10m 12m 14m 16m 18m 20m

Safety, Health & Environmental Information

In addition to the hazards / risks normally associated with the types of work detailed on this drawing take note below. It is assumed that all works on this drawing will be carried out by a competent contractor, working, where appropriate, to an appropriate method statement.

Construction risks	Maintenance/Cleaning risks	Demolition/Adaption risks

- Landscape Key**
- Tree planting
 - Shrub planting
 - Hedge planting
 - Grassed areas (close mown)
 - Wildflower and grass seed mix
EM2 Standard General Purpose Meadow Mixture
supplied by Ecograde Seeds (or equal approved)
 - Flowering Lawn Mixture
EL1 Flowering Lawn Mixture supplied by Ecograde
Seeds (or equal approved)
 - Outdoor amenity spaces /
meeting rooms
 - Raised edible planting
beds
 - Amenity Space - crushed
stone surface-self binding
gravel (as engineers details
or equal approved)
 - Retaining Wall (as engineers
details)
 - Root barriers

Rev	Description	By	CHK	Date
P02	Updates to Units 15 & 16 layout	MM	DB	20.05.25
P01	First Issue	MM	DB	28.02.25

rps
A TETRA TECH COMPANY

4th Floor, 1 Newhall Street
Birmingham, B3 3NA, United Kingdom
T: +44 121 622 5200 E: rps@rpsgroup.com

Client: **INDURENT**

Project: Indurent Park, Newport
Phase 6B

Title: Detailed Soft Landscape Plan
Sheet 2 of 4

Status	Scale	Date Created
Planning	1:200 @A0	Feb 2025

Task Team Manager	Information Author	Task Information Manager
DB	MM	DB

Document Number: 5124-RPS-XX-EX-DR-L-9003

Project Code - Originator - Zone - Level - Type - Risk - Drawing Number

RPS Project Number: 794-PLN-LAN-5124

Subsidiary: 53

Revision: P02

rpsgroup.com