

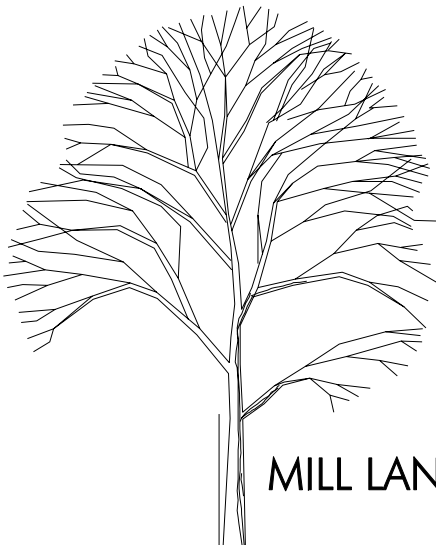


EXISTING
2-STOREY
CORNISH
HOUSES

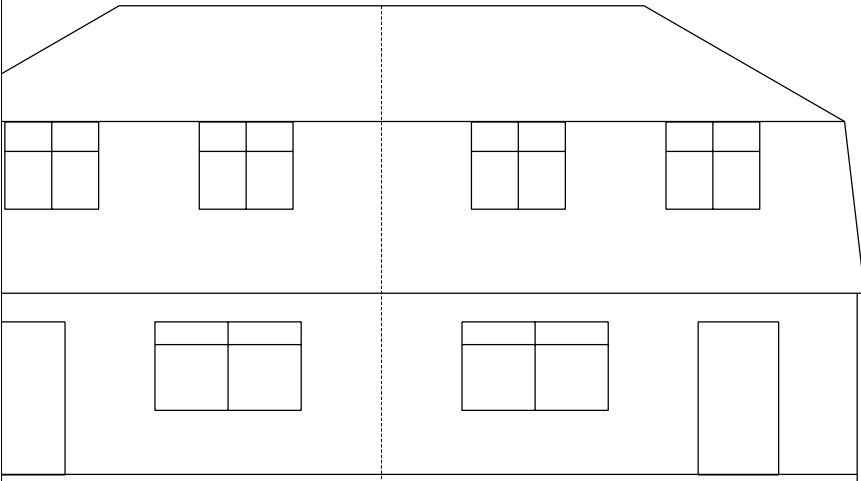


MILL LANE

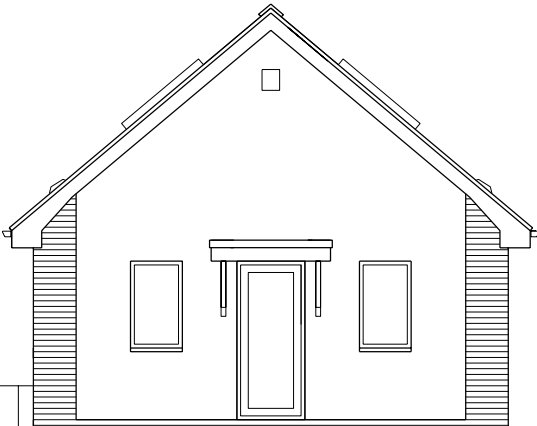

PROPOSED NEW
BUNGALOW

EXISTING
SINGLE STOREY
BUNGALOWS

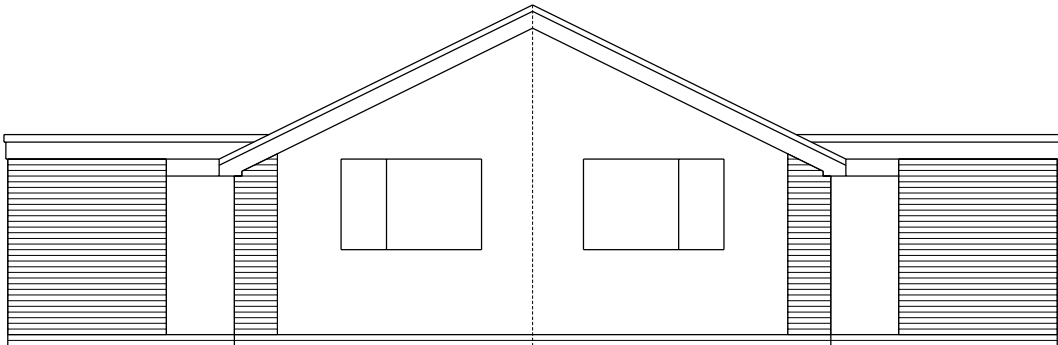


EXISTING
NO. 12
LAUREL
DRIVE

EXISTING
NO. 10
LAUREL
DRIVE

EXISTING
NO. 4
CHURCH
CRESCENT

EXISTING
NO. 2
CHURCH
CRESCENT

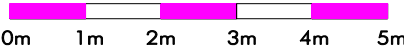

PROJECT 34 Caerphilly Road, Bassaleg, Newport				
CLIENT Mr & Mrs Pritchard				
DRAWING TITLE INDICATIVE STREET SCENE				
DRAWN	DATE 02.25	SCALE 1:100 @ A3 1:50 @ A1	DRWG NO. 540-PA-06	REV

NOTES: All dimensions are in millimetres unless stated otherwise.
All discrepancies must be reported to the Client C2025