
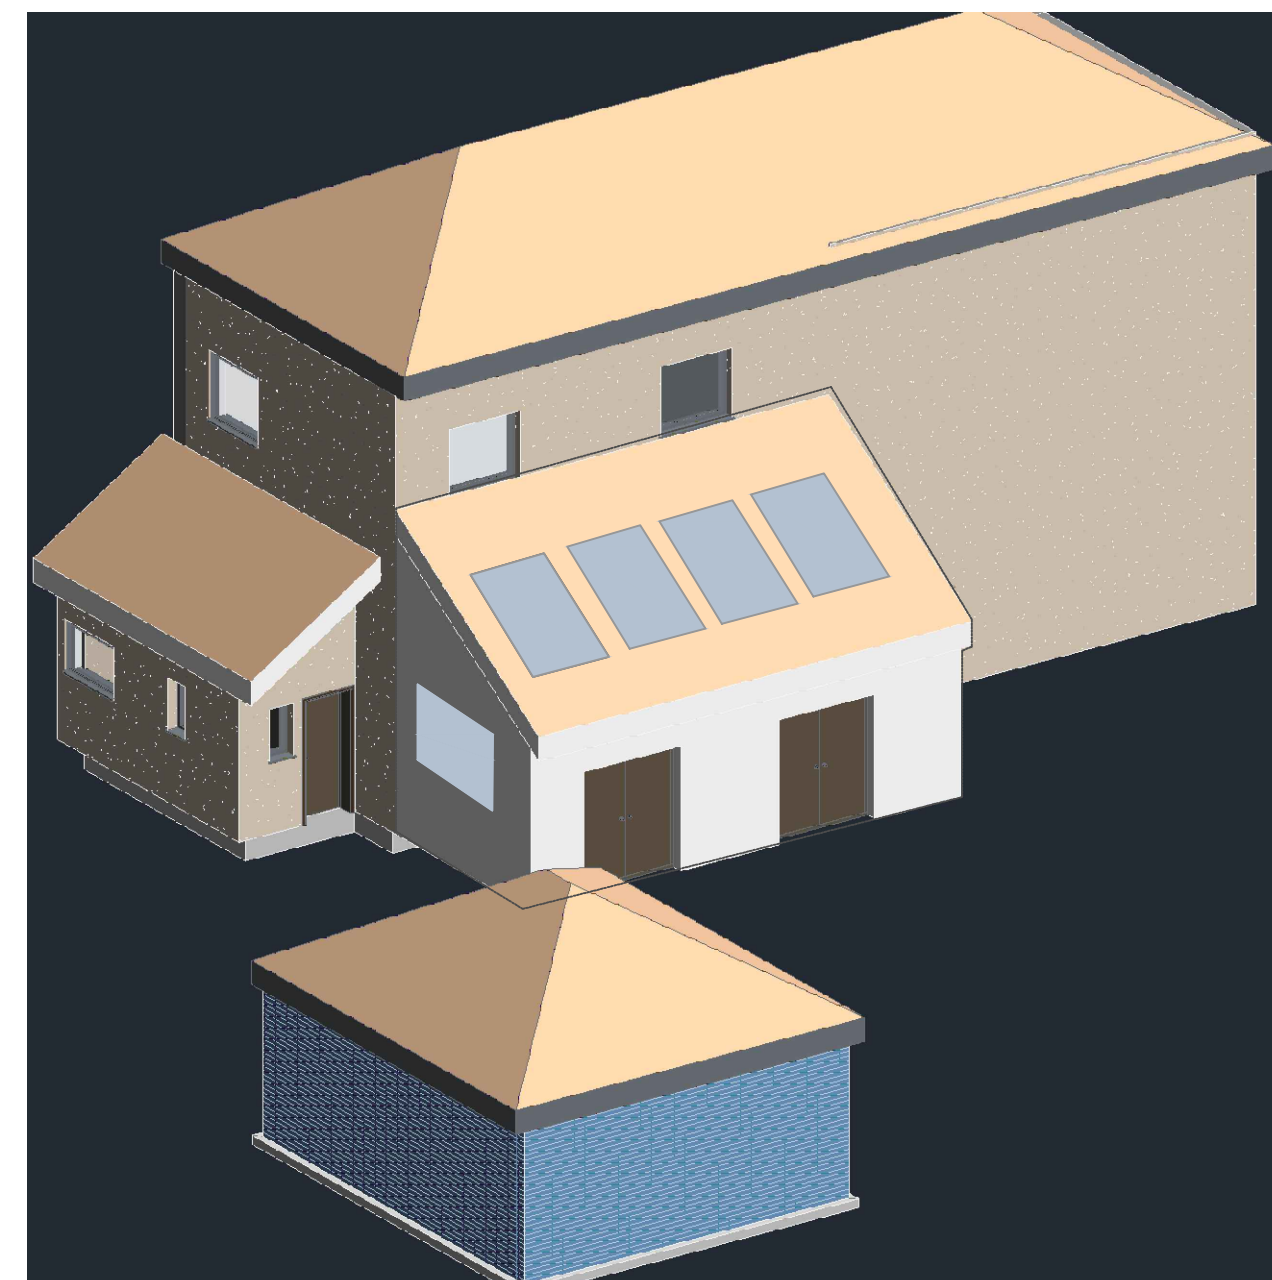
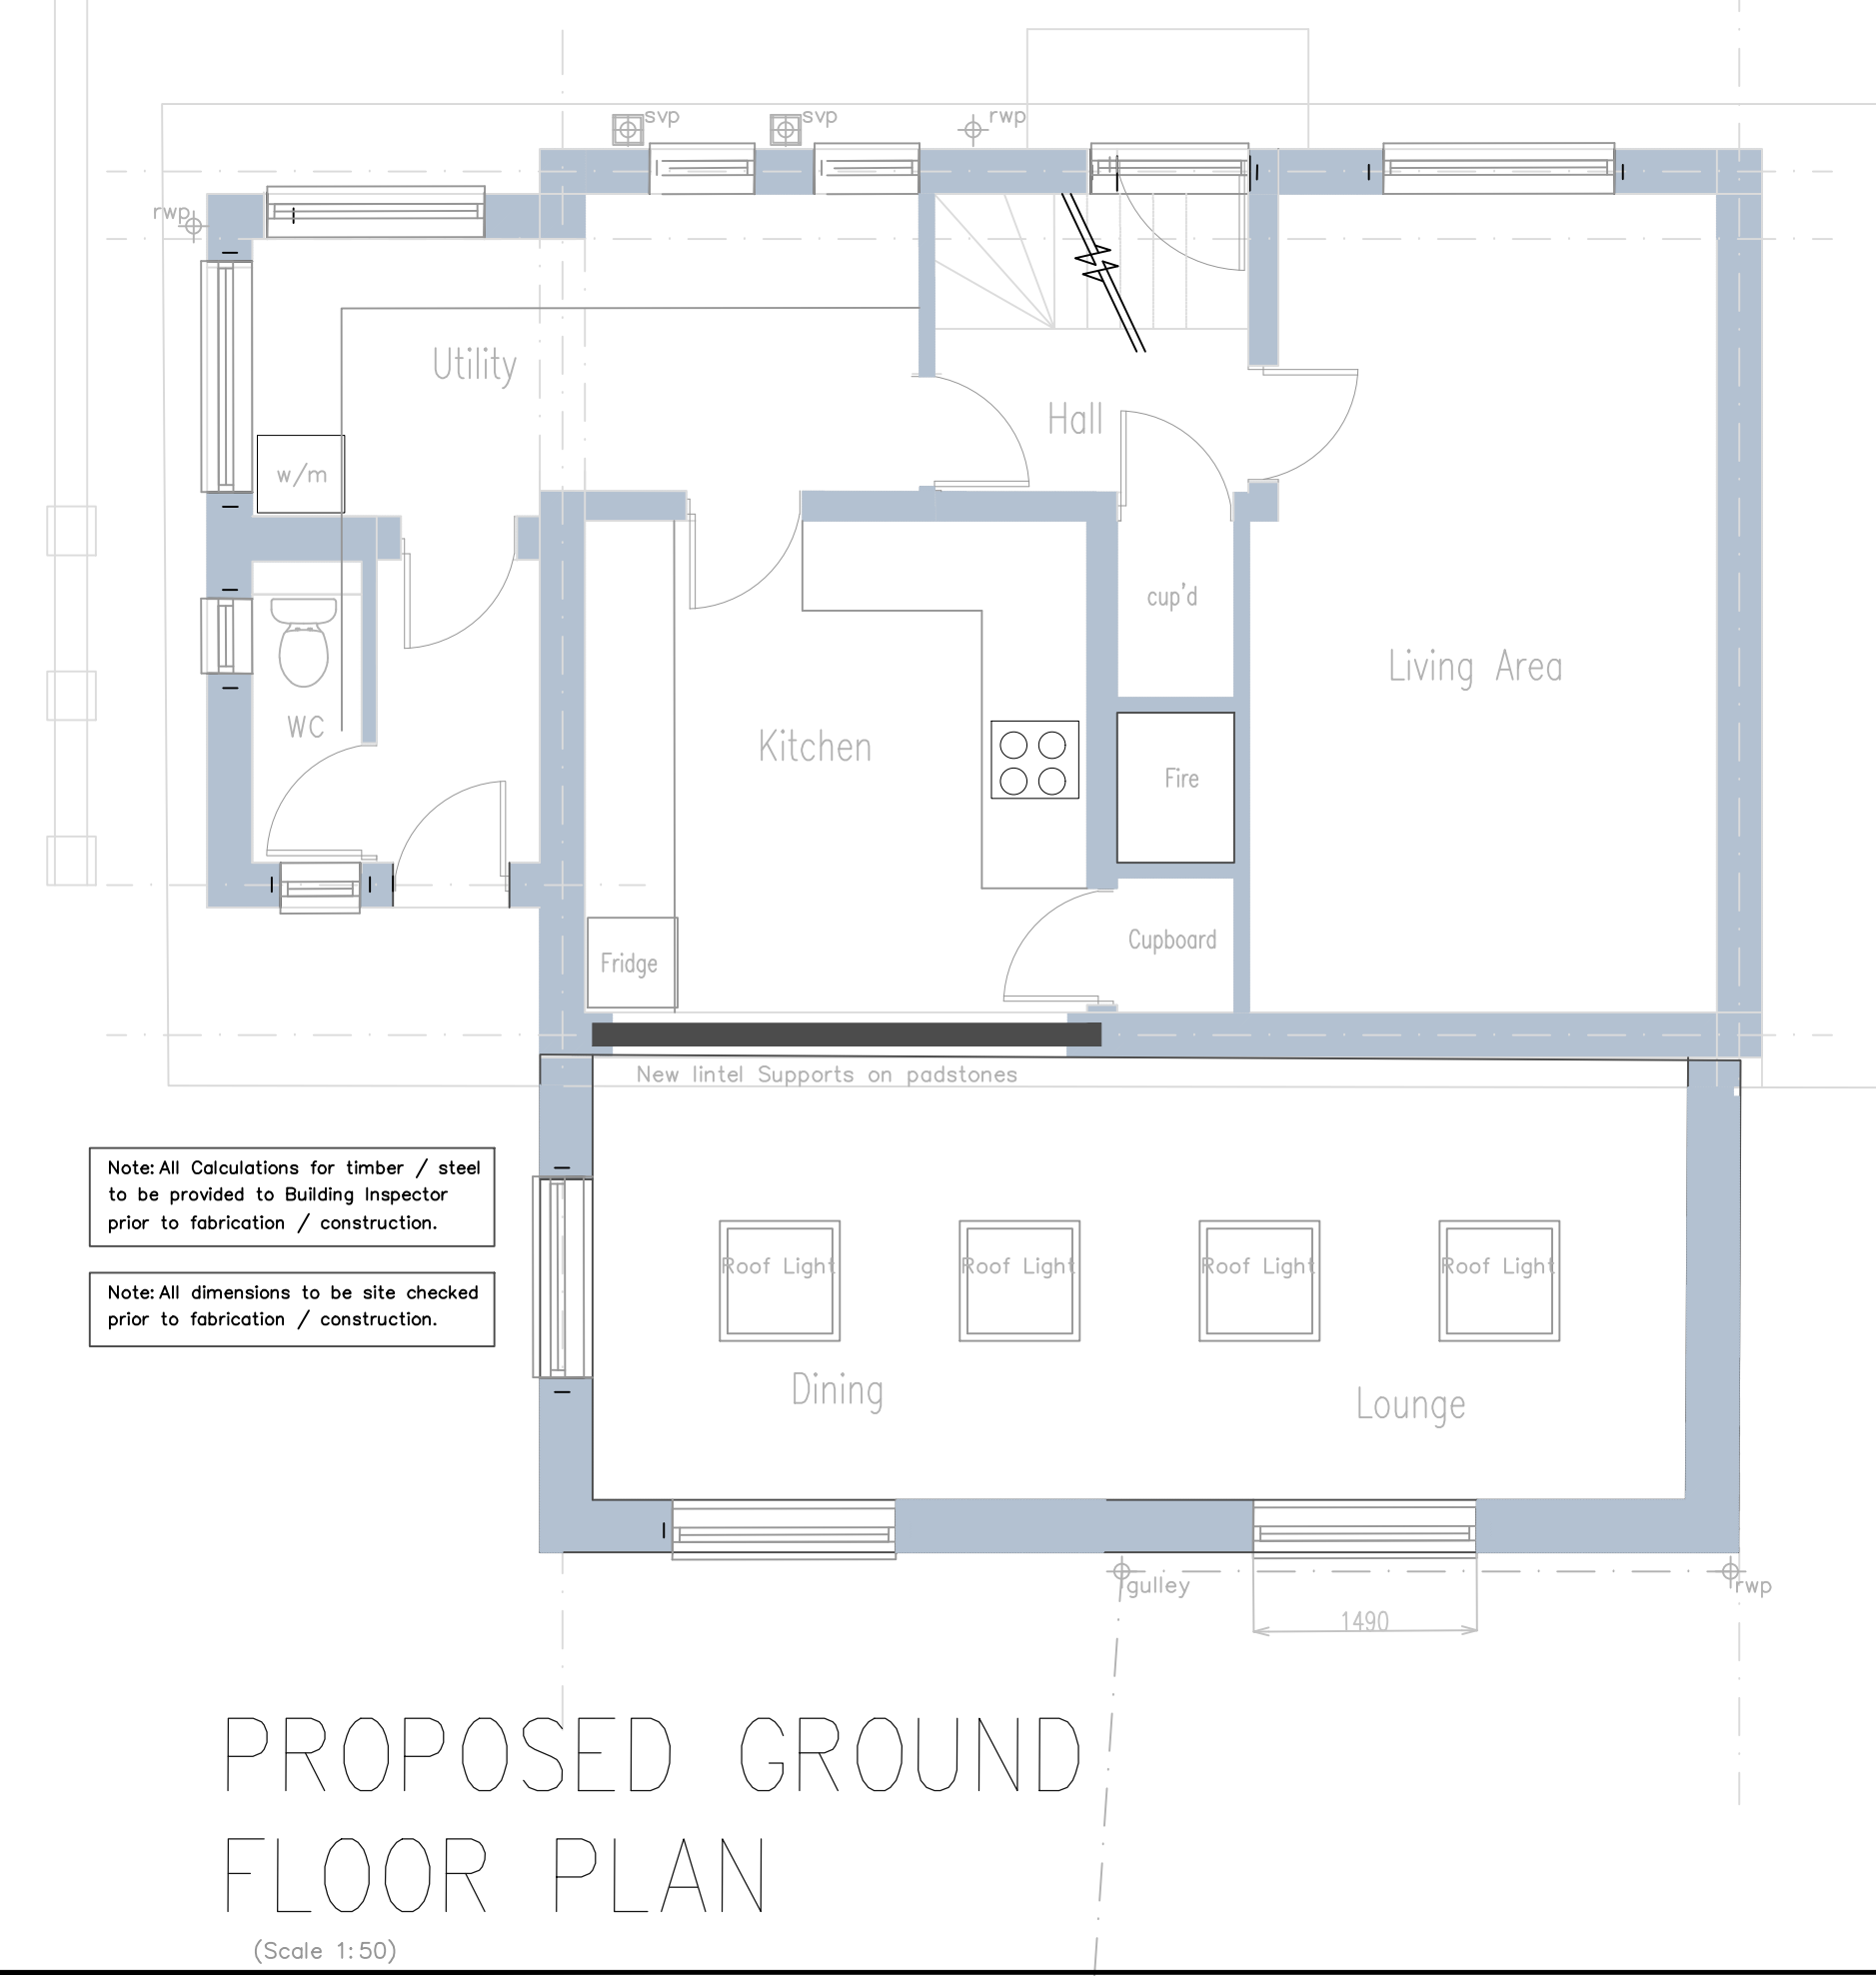
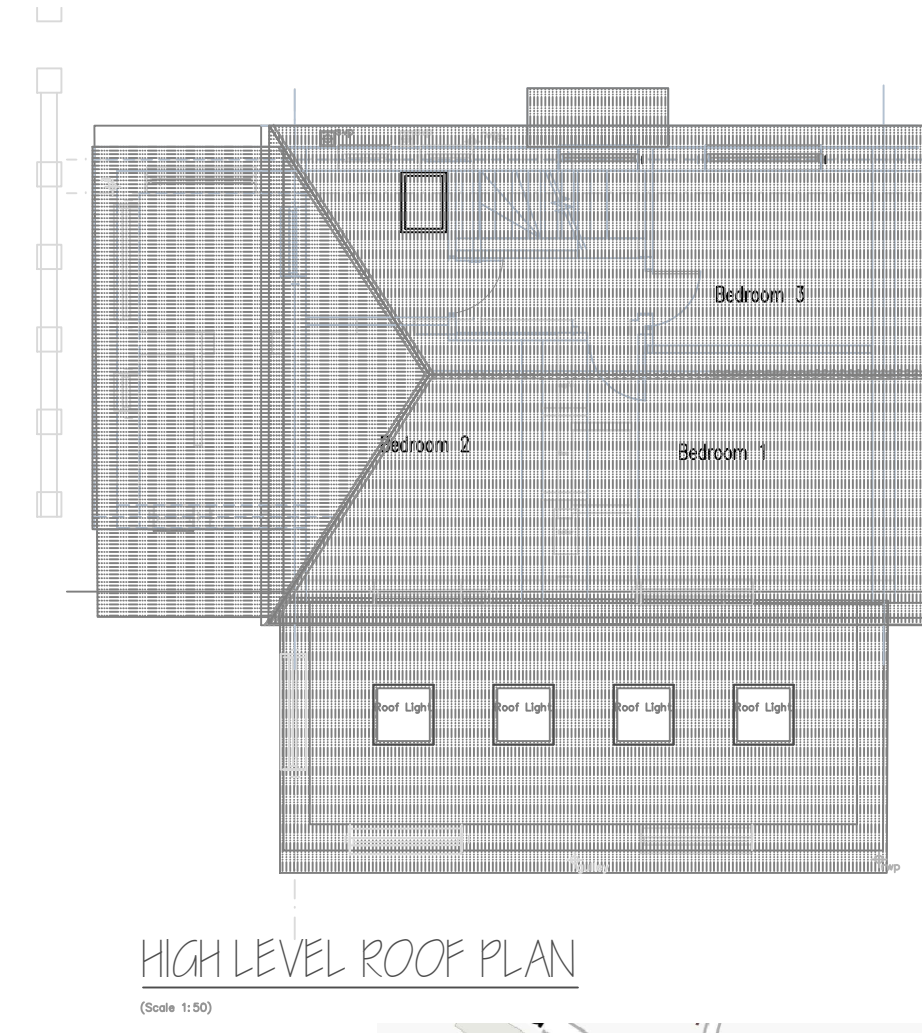
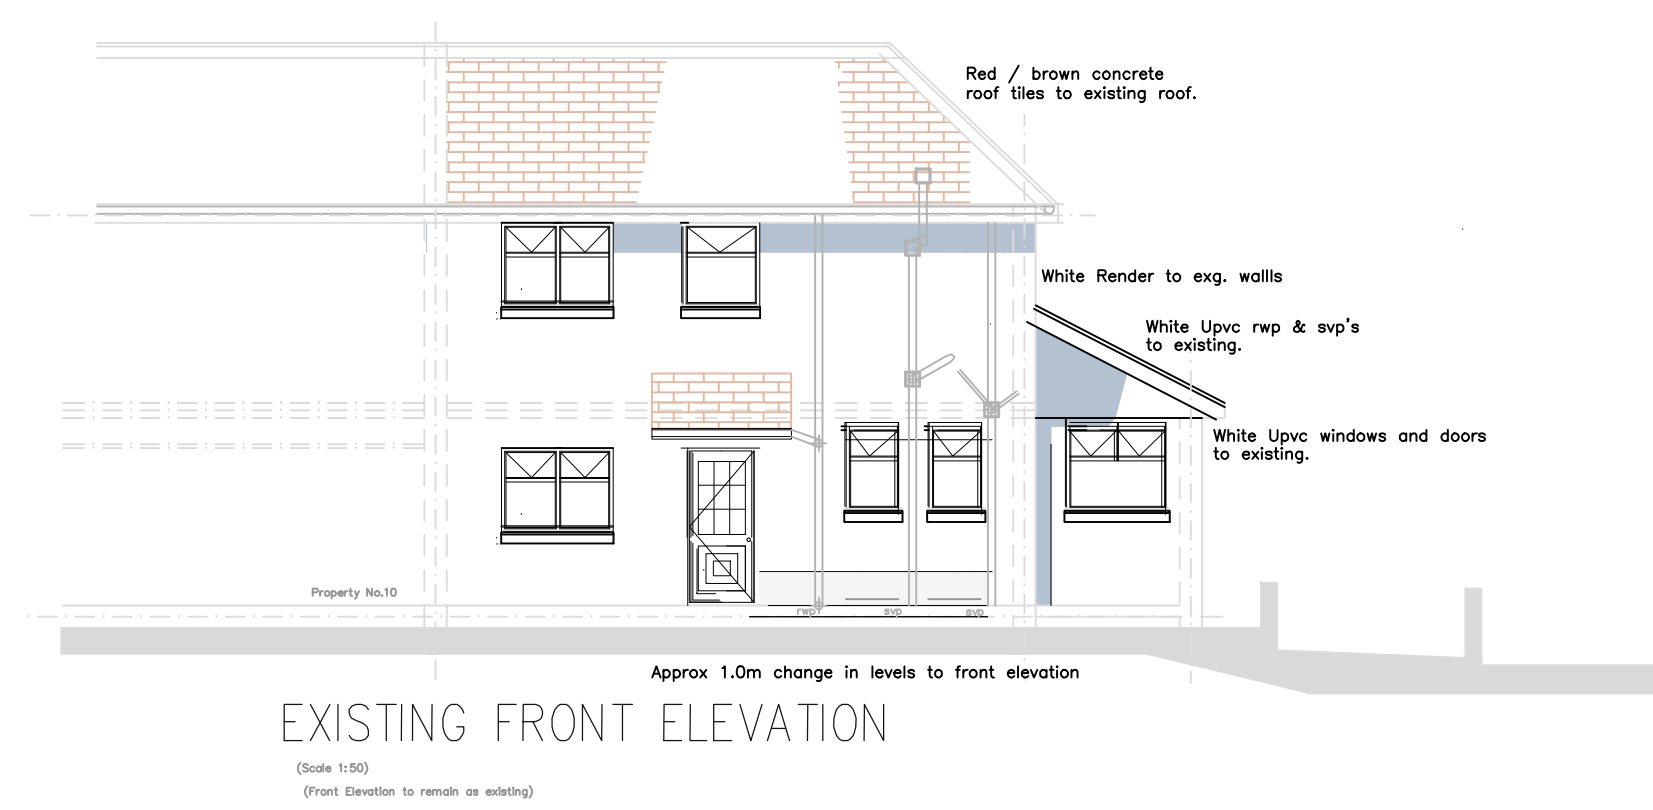
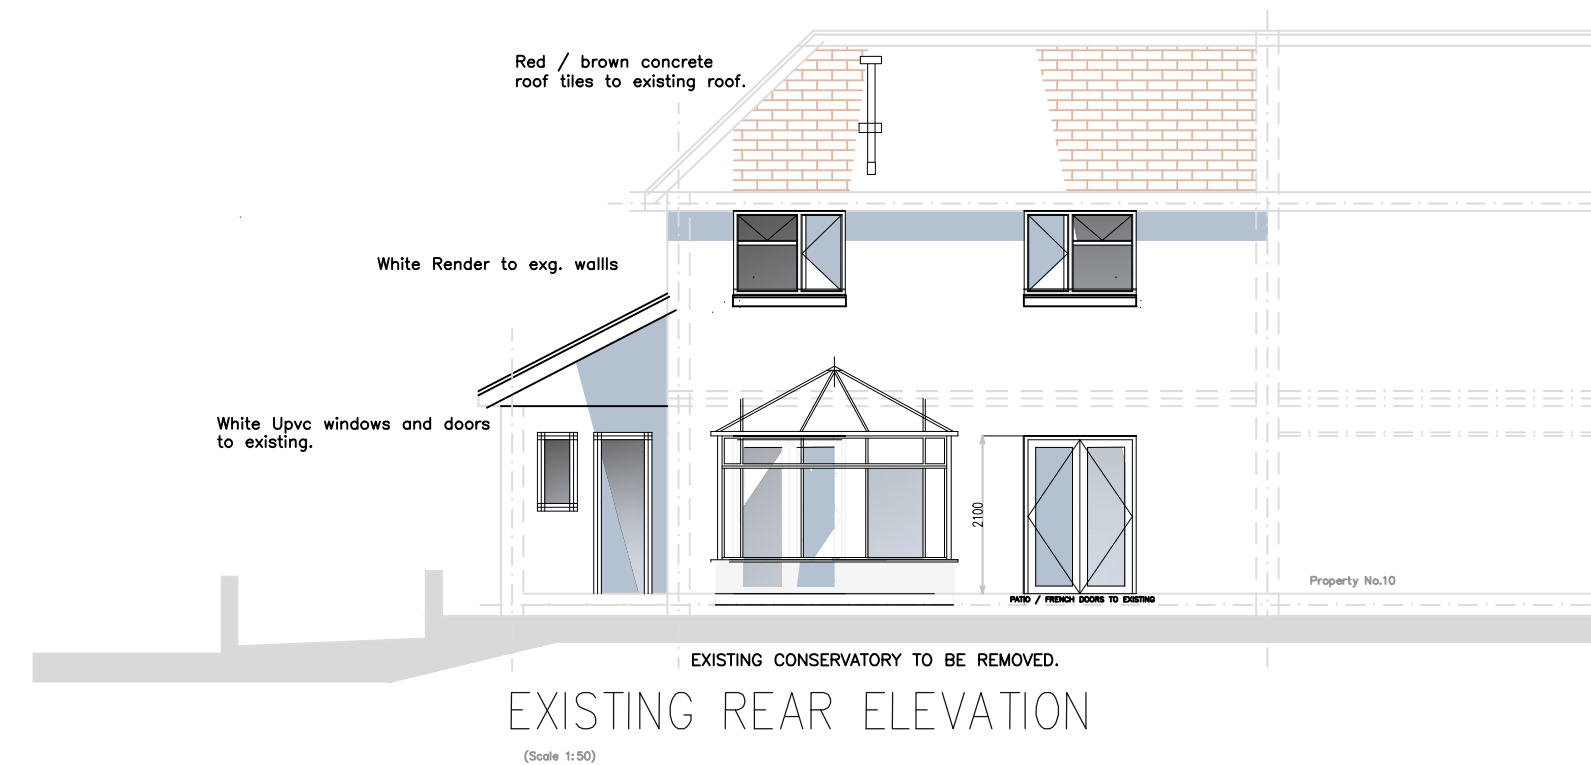


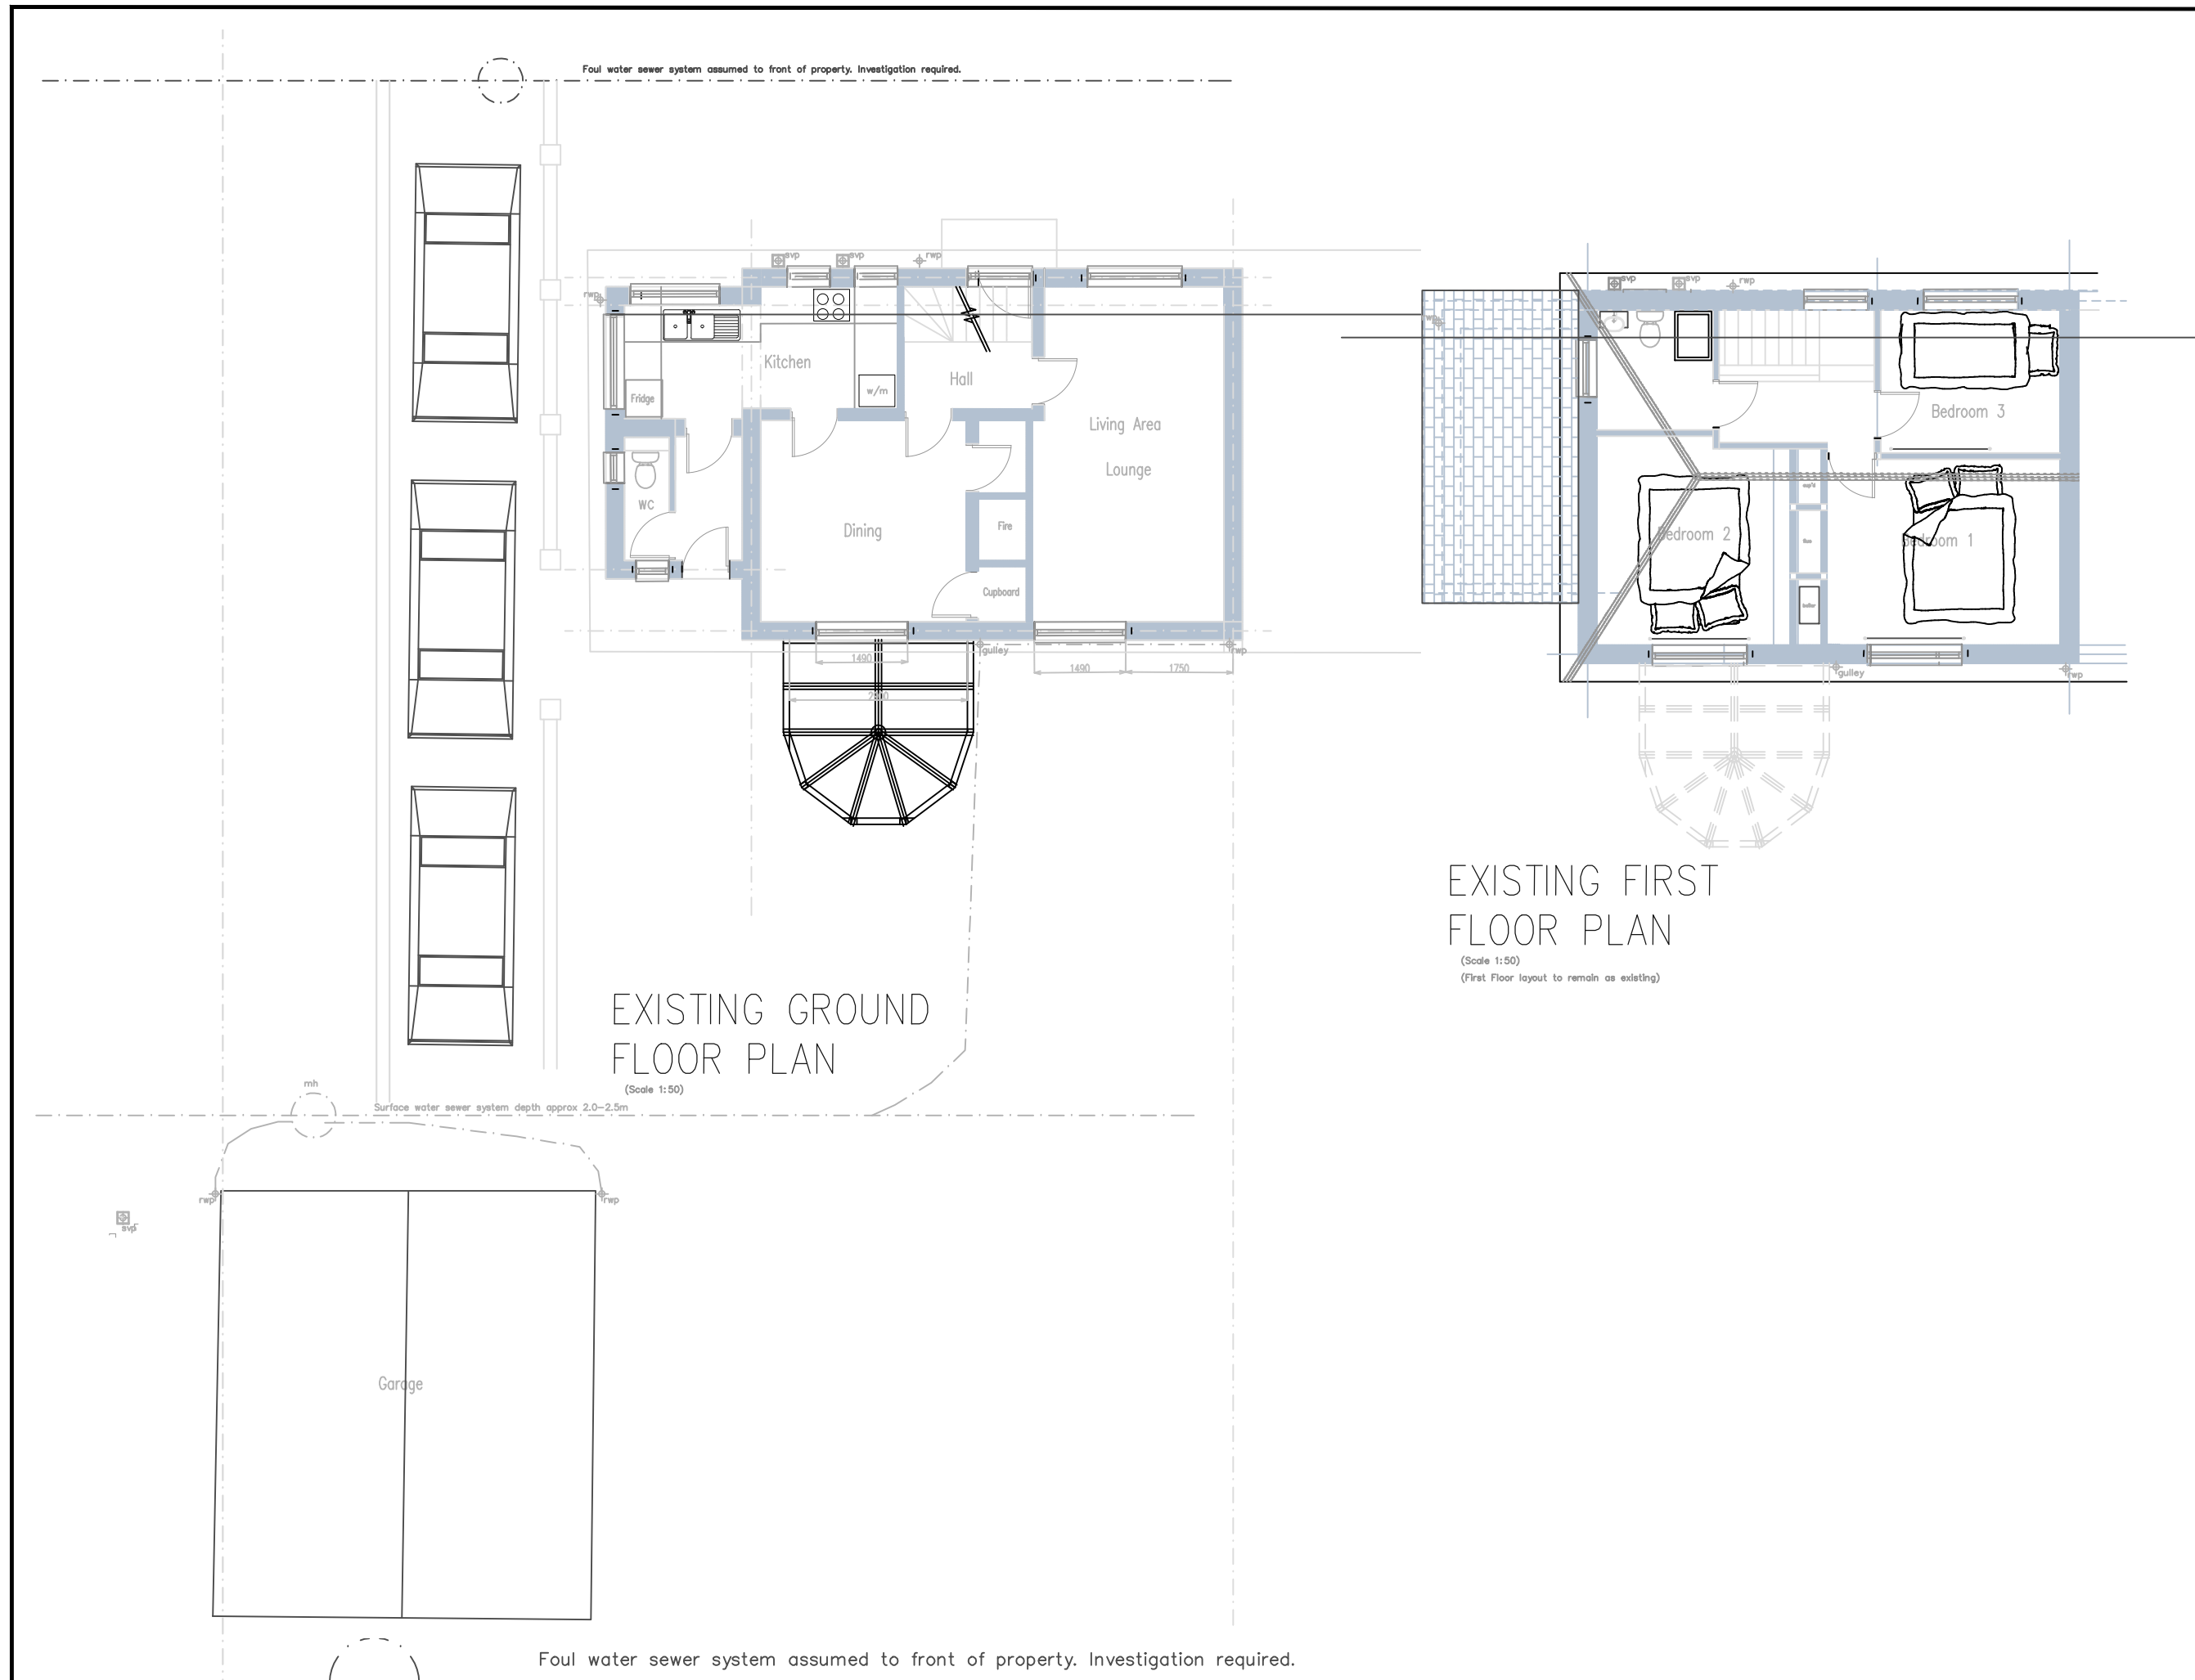

PROPOSED
Rear single storey extension

9 Woodland Drive, Rogerstone.
Scale 1:1250, 1:50, 1:100 (001)