


Key

Site ownership boundary




Site Location Plan 1:1250
(c) Crown Copyright and Database Rights 2024 OS 100060020

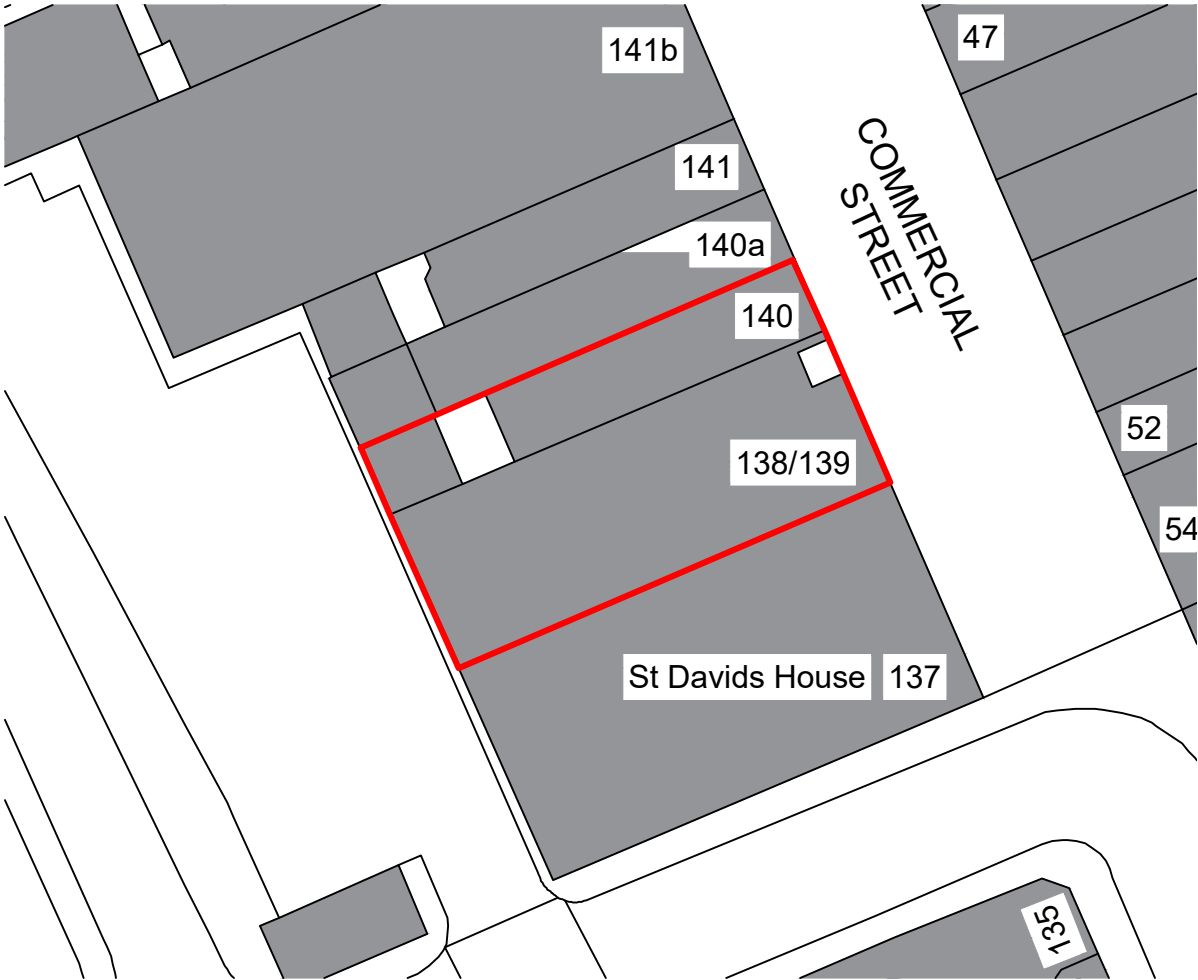

Block Plan 1:500

NOTES:
All works to be carried out in accordance with the current Building Regulations, British Standards and Codes of Practice and to the satisfaction of the Local Authority Building Inspector.

All dimensions are to be checked on site prior to the commencement of the works. Any discrepancies to be reported prior to the commencement of the relevant works. Do not scale off this drawing.

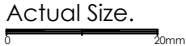

COVEST
ARCHITECTURE

Covest Architecture
Pure Offices, Lake View Drive, Sherwood
Business Park, Nottingham, NG15 0DT
Telephone : 0115 778 6948
Email : mccongreve@covest.co.uk
Website : www.covest.co.uk

PROJECT:
Conversion and Change of Use

DRAWING TITLE:
Site Location and Site
Block Plan

CLIENT:
Mr James Horgan

DATE: 08/12/25 SCALE: 1:1250, 1:500 FORMAT: A3

PROJECT ADDRESS:
138 - 140 Commercial Street
Newport
NP20 1LN

DRAWN: MC
CHECKED: MC
APPROVED:

DRG NO:
P / 100

REVISION:

REV:	DATE:	DESCRIPTION:	BY: