


27/09/2023 16:29:14 L:\RA Architects\RAA Projects\R833 34 Tennyson Road, Newport\CAD\R833 - Existing.dwg - ISO A4 (210.00 x 297.00 MM)

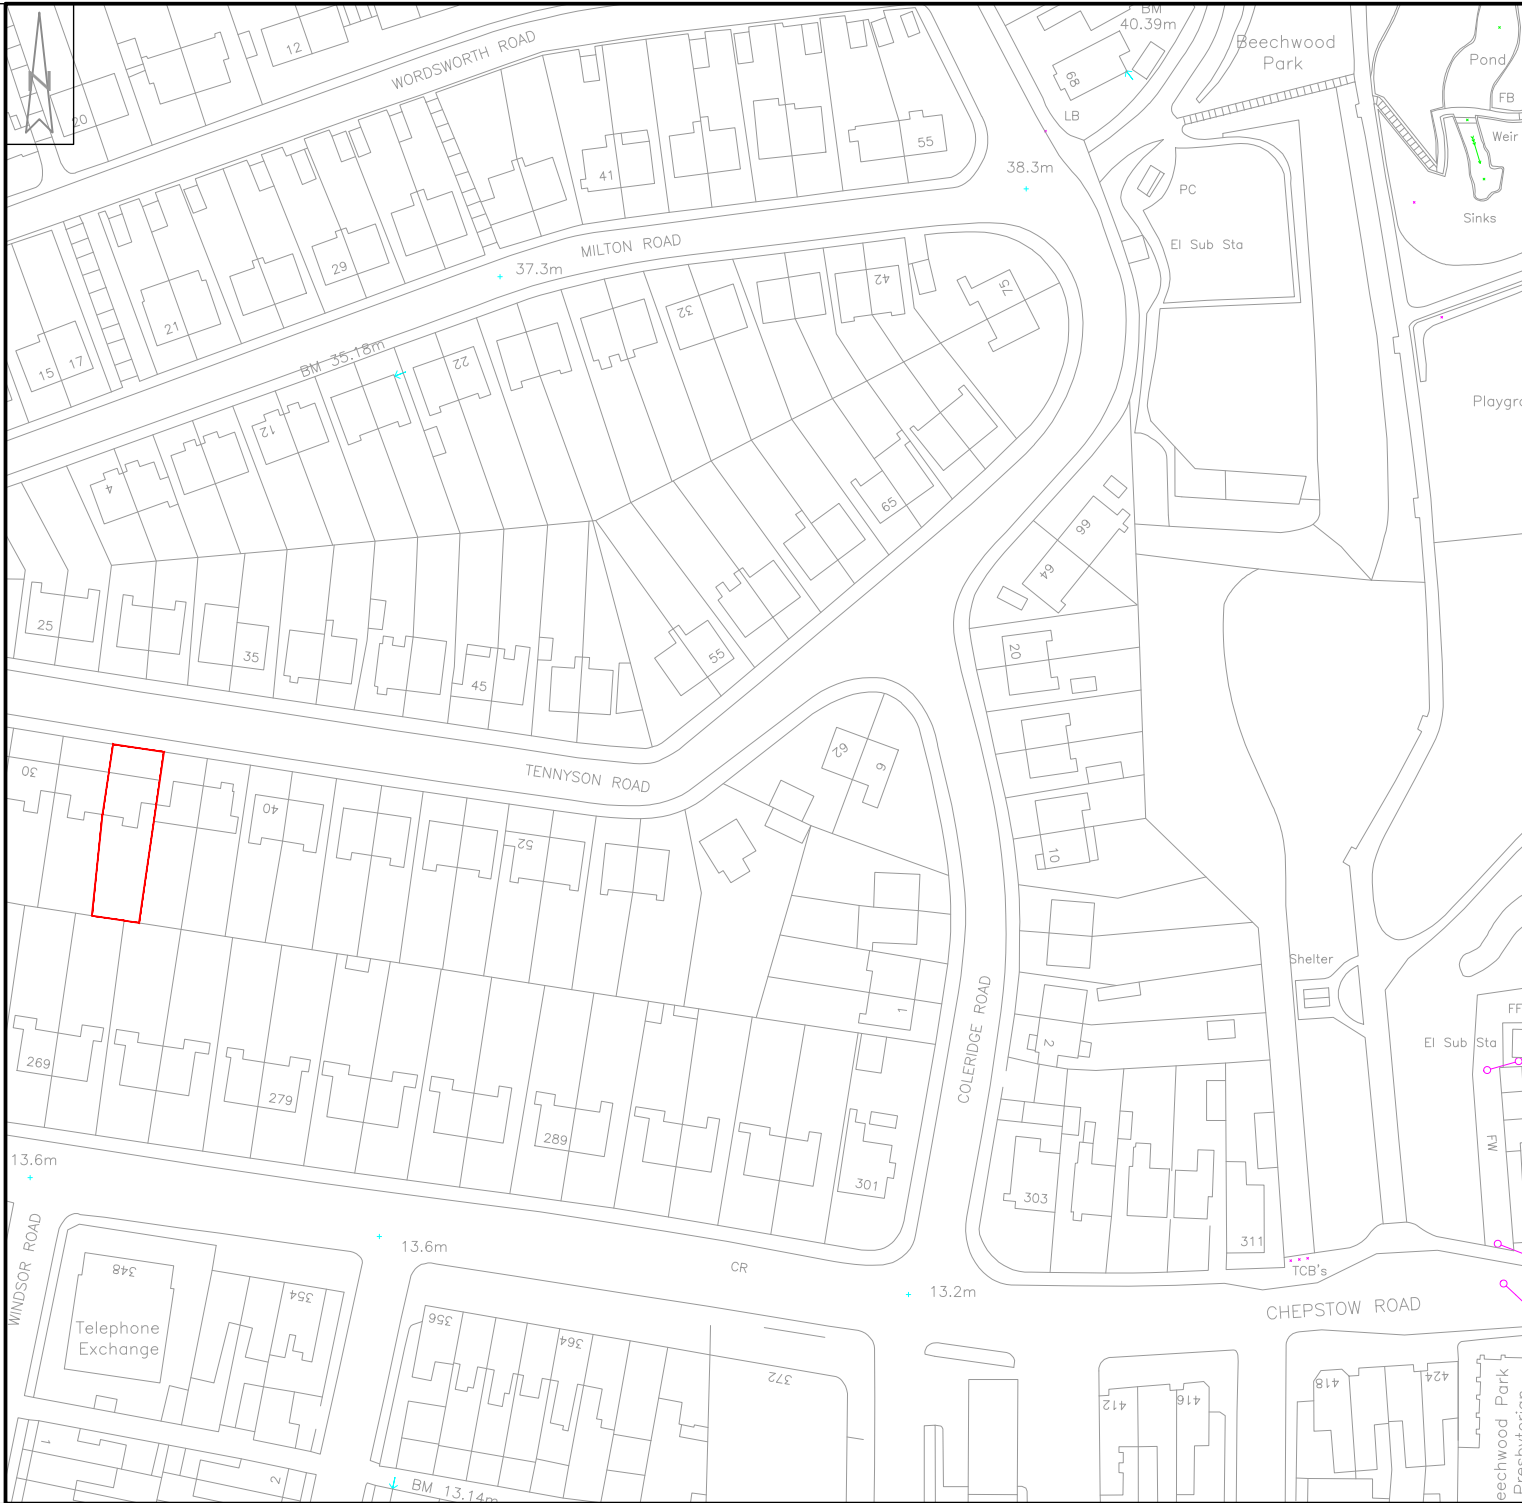

Number

R 8 3 3 - 0 0 A 4

NOTES:

THIS DRAWING IS COPYRIGHT. DO NOT SCALE FROM THIS DRAWING. WORK TO FIGURED DIMENSIONS ONLY. CHECK ALL DIMENSIONS ON SITE. ANY DISCREPANCIES TO BE NOTIFIED TO THE ARCHITECT.

NOTES:

DRAWINGS HAVE BEEN PRODUCED FOR PLANNING AND BUILDING REGULATIONS PURPOSES ONLY. THE CONSTRUCTION (DESIGN AND MANAGEMENT) REGULATIONS 2015 (CDM) IS THE RESPONSIBILITY OF THE CLIENT/ CONTRACTOR UNLESS OTHERWISE AGREED IN WRITING.

-	-	-

REVISIONS

RICHARD ANDREWS
ARCHITECTS
SUSTAINABLE MODERN CREATIVE

THE STABLES, THE ESTATES OFFICE, 25-26
GOLD TOPS, NEWPORT, NP20 4PG
PHONE: 01633 744144
EMAIL: admin@ra-architects.co.uk
Richard Andrews Architects Ltd.
Registered in England & Wales No.8274171.
Registered Office: Companies House, Crown Way, Cardiff, CF14 3UZ
www.ra-architects.co.uk

Job
34 Tennyson Road
Newport
NP19 8HN

Drawing
Location Plan

Number

R 8 3 3 - 0 0 A 4

Scale

1:1250

Date

09/23

Drawn

LW

Checked