



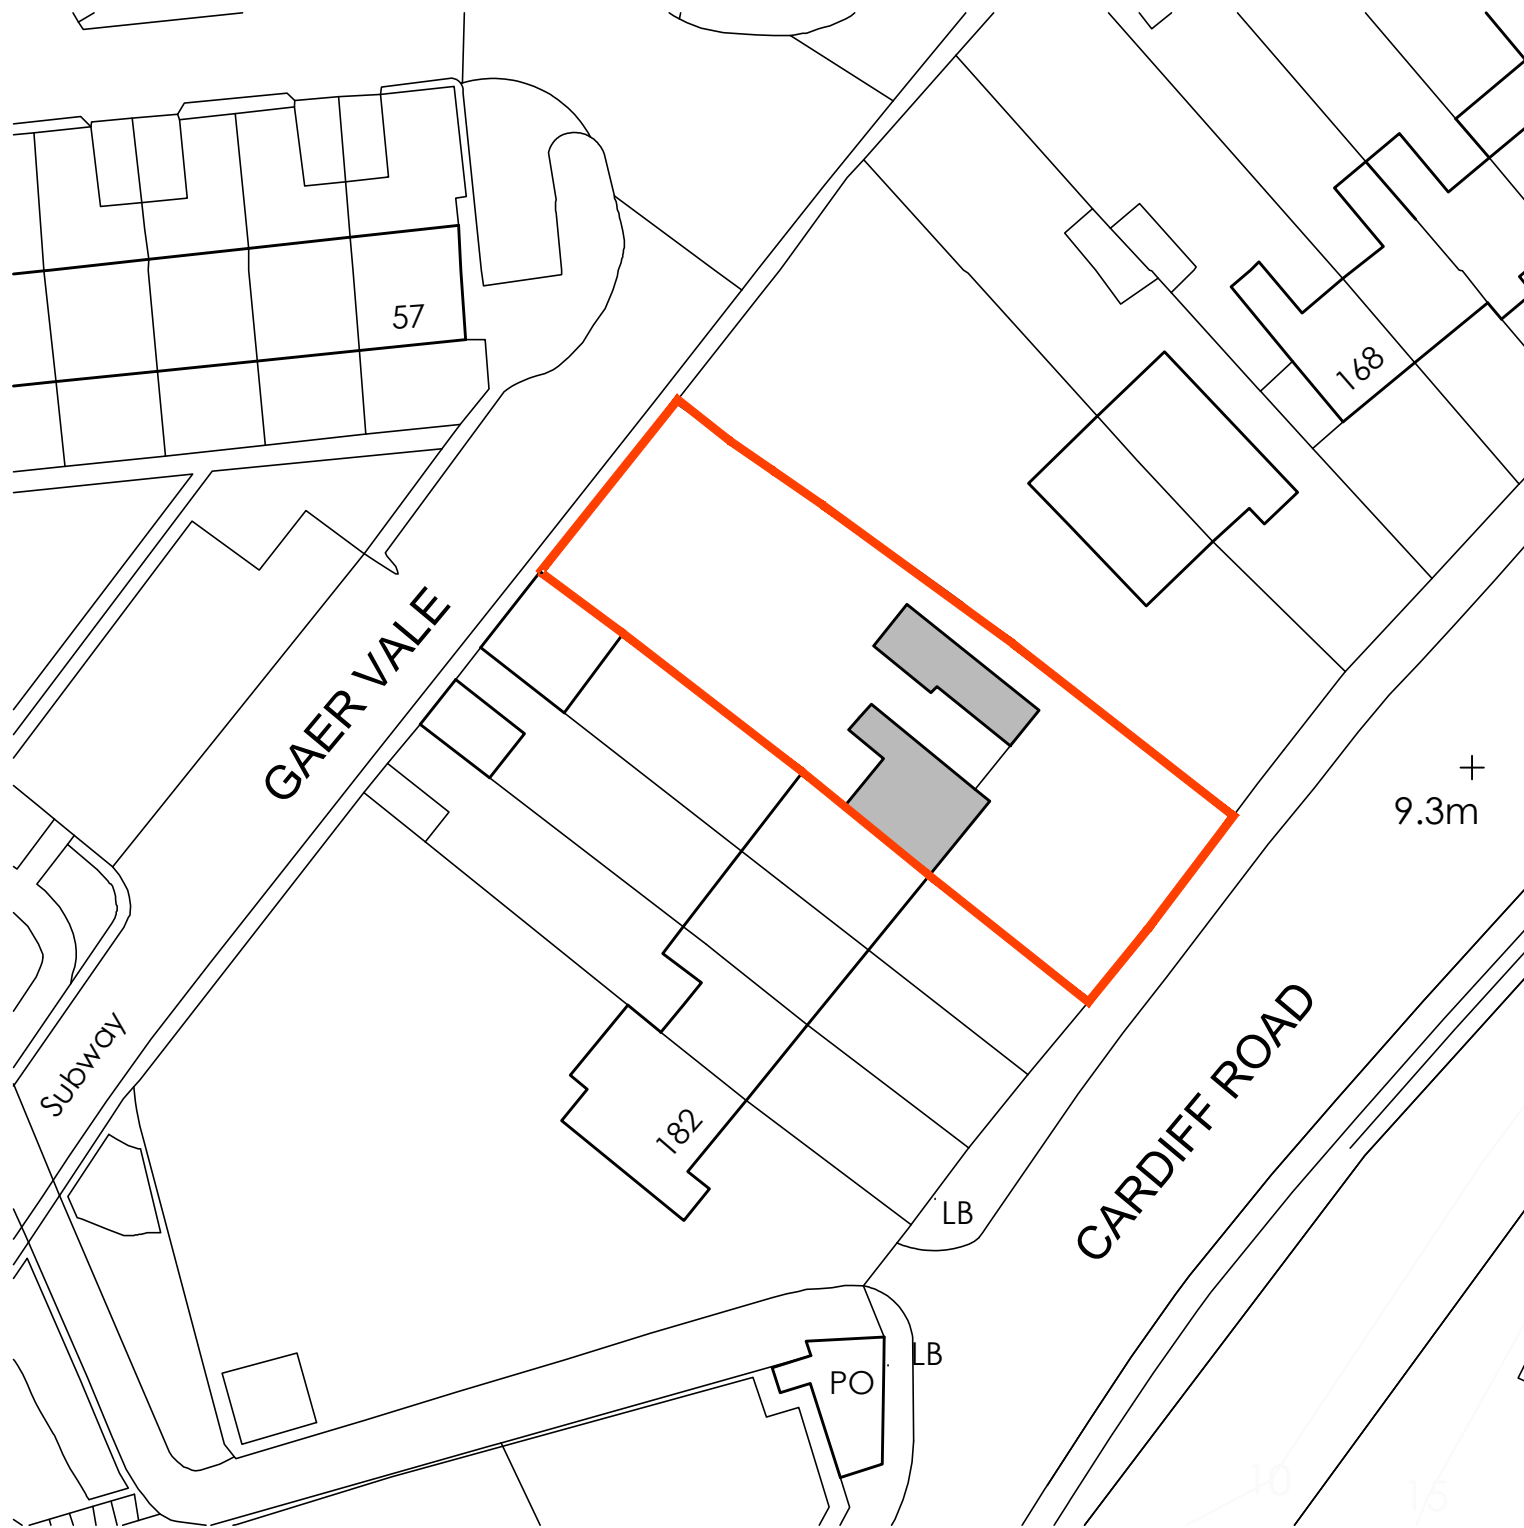

**SITE LOCATION PLAN 1:500**

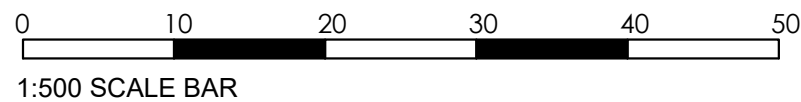


 **Creation Design**

**Creation Design - Wales**

Tel: 01495 616277 / 07508890294  
[www.creationdesign-wales.com](http://www.creationdesign-wales.com)  
 E-mail: info@creationdesign-wales.com

**PROPOSED HOUSE EXTENSION**

174 CARDIFF ROAD  
 NEWPORT  
 NP20 3AE

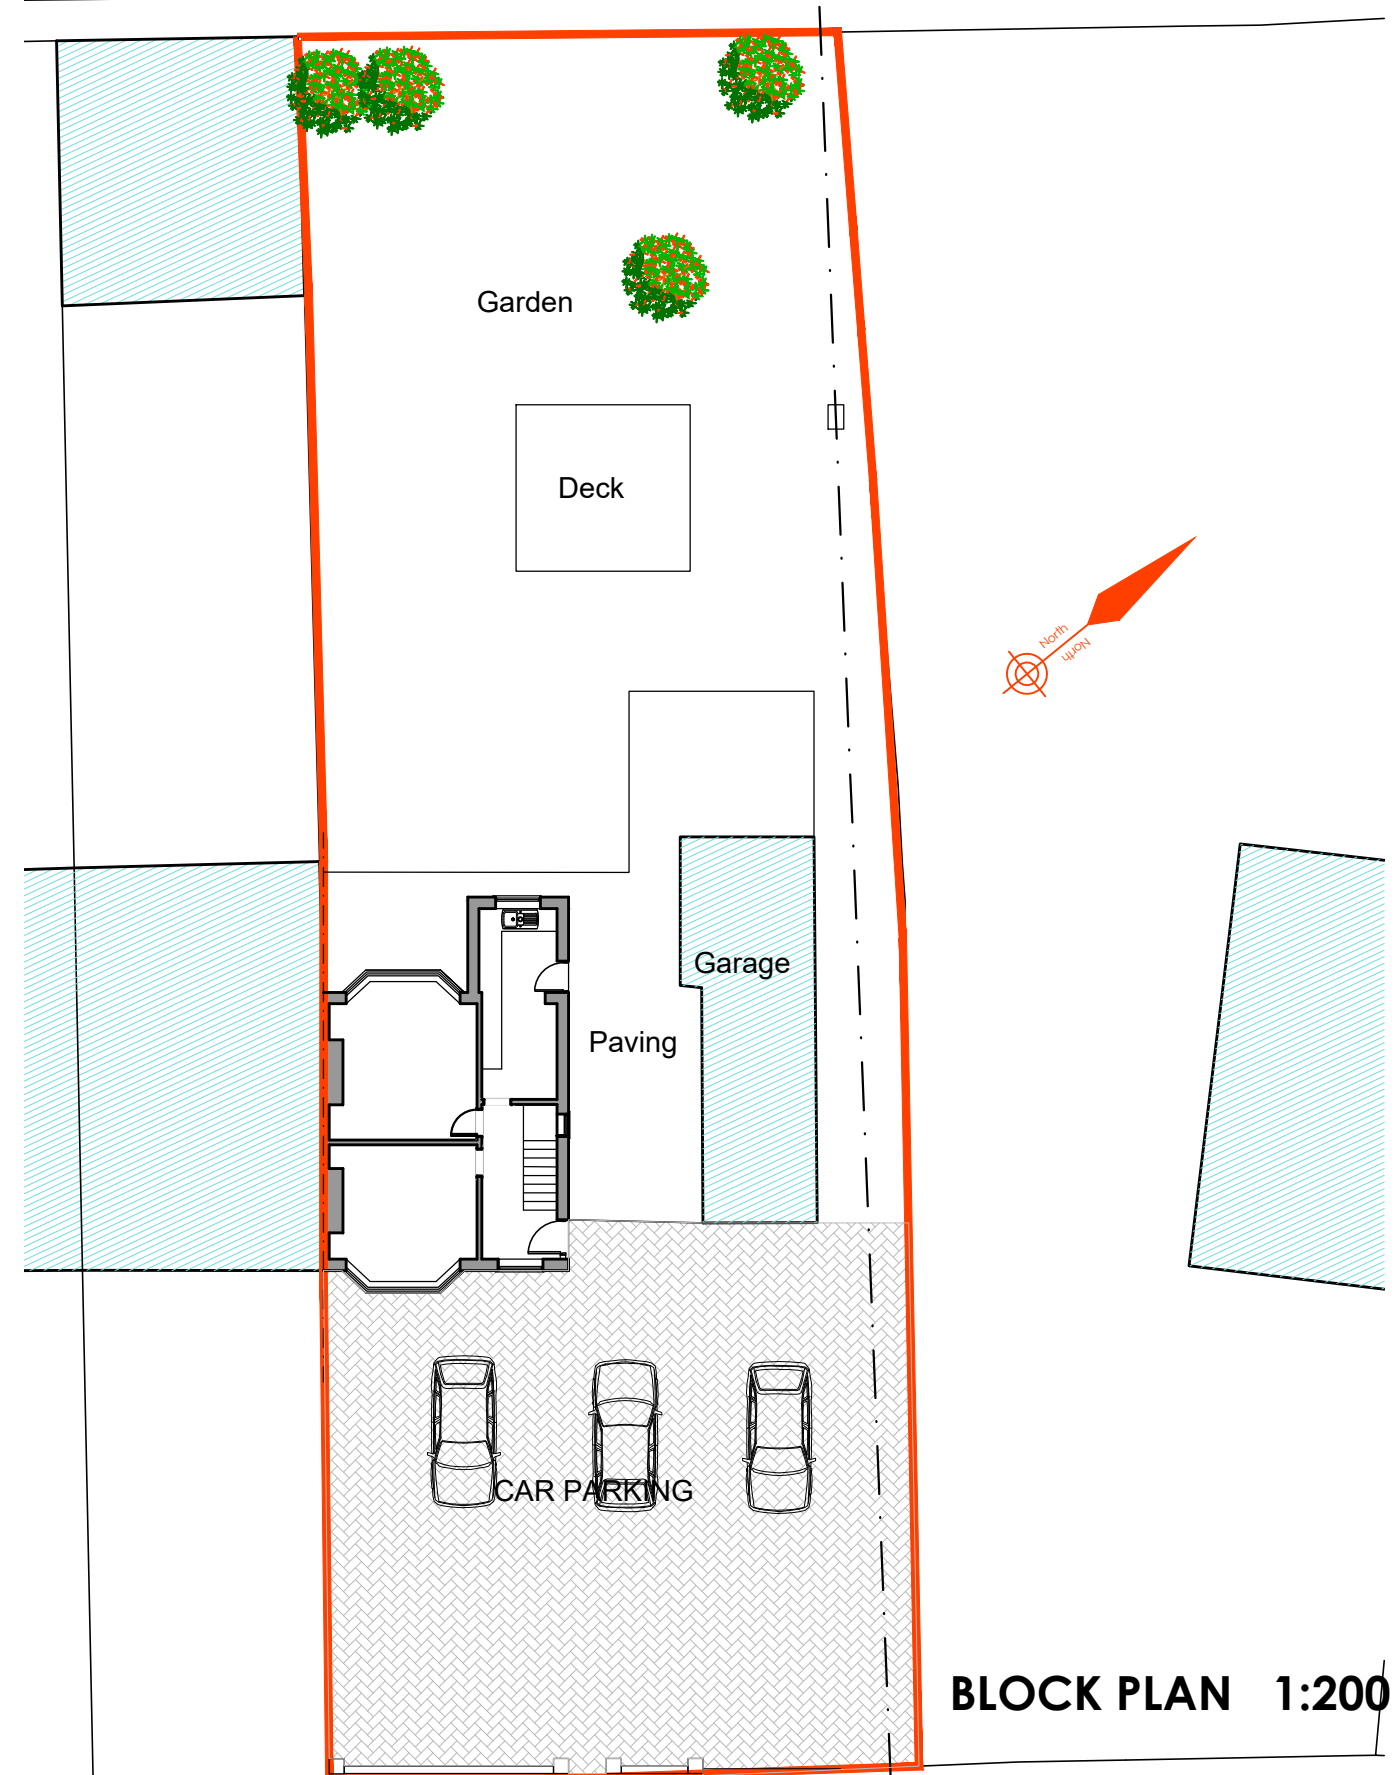

**BLOCK PLAN 1:200**

**SITE & LOCATION PLAN**

|                                       |                                   |
|---------------------------------------|-----------------------------------|
| DATE:<br><b>August 2025</b>           | DRAWN BY:<br><b>P.P.</b>          |
| SCALE(S):<br><b>1:500 / 1:200@ A3</b> | DRAWING NO:<br><b>25-094/P/01</b> |
|                                       | REV:<br><b>-</b>                  |