


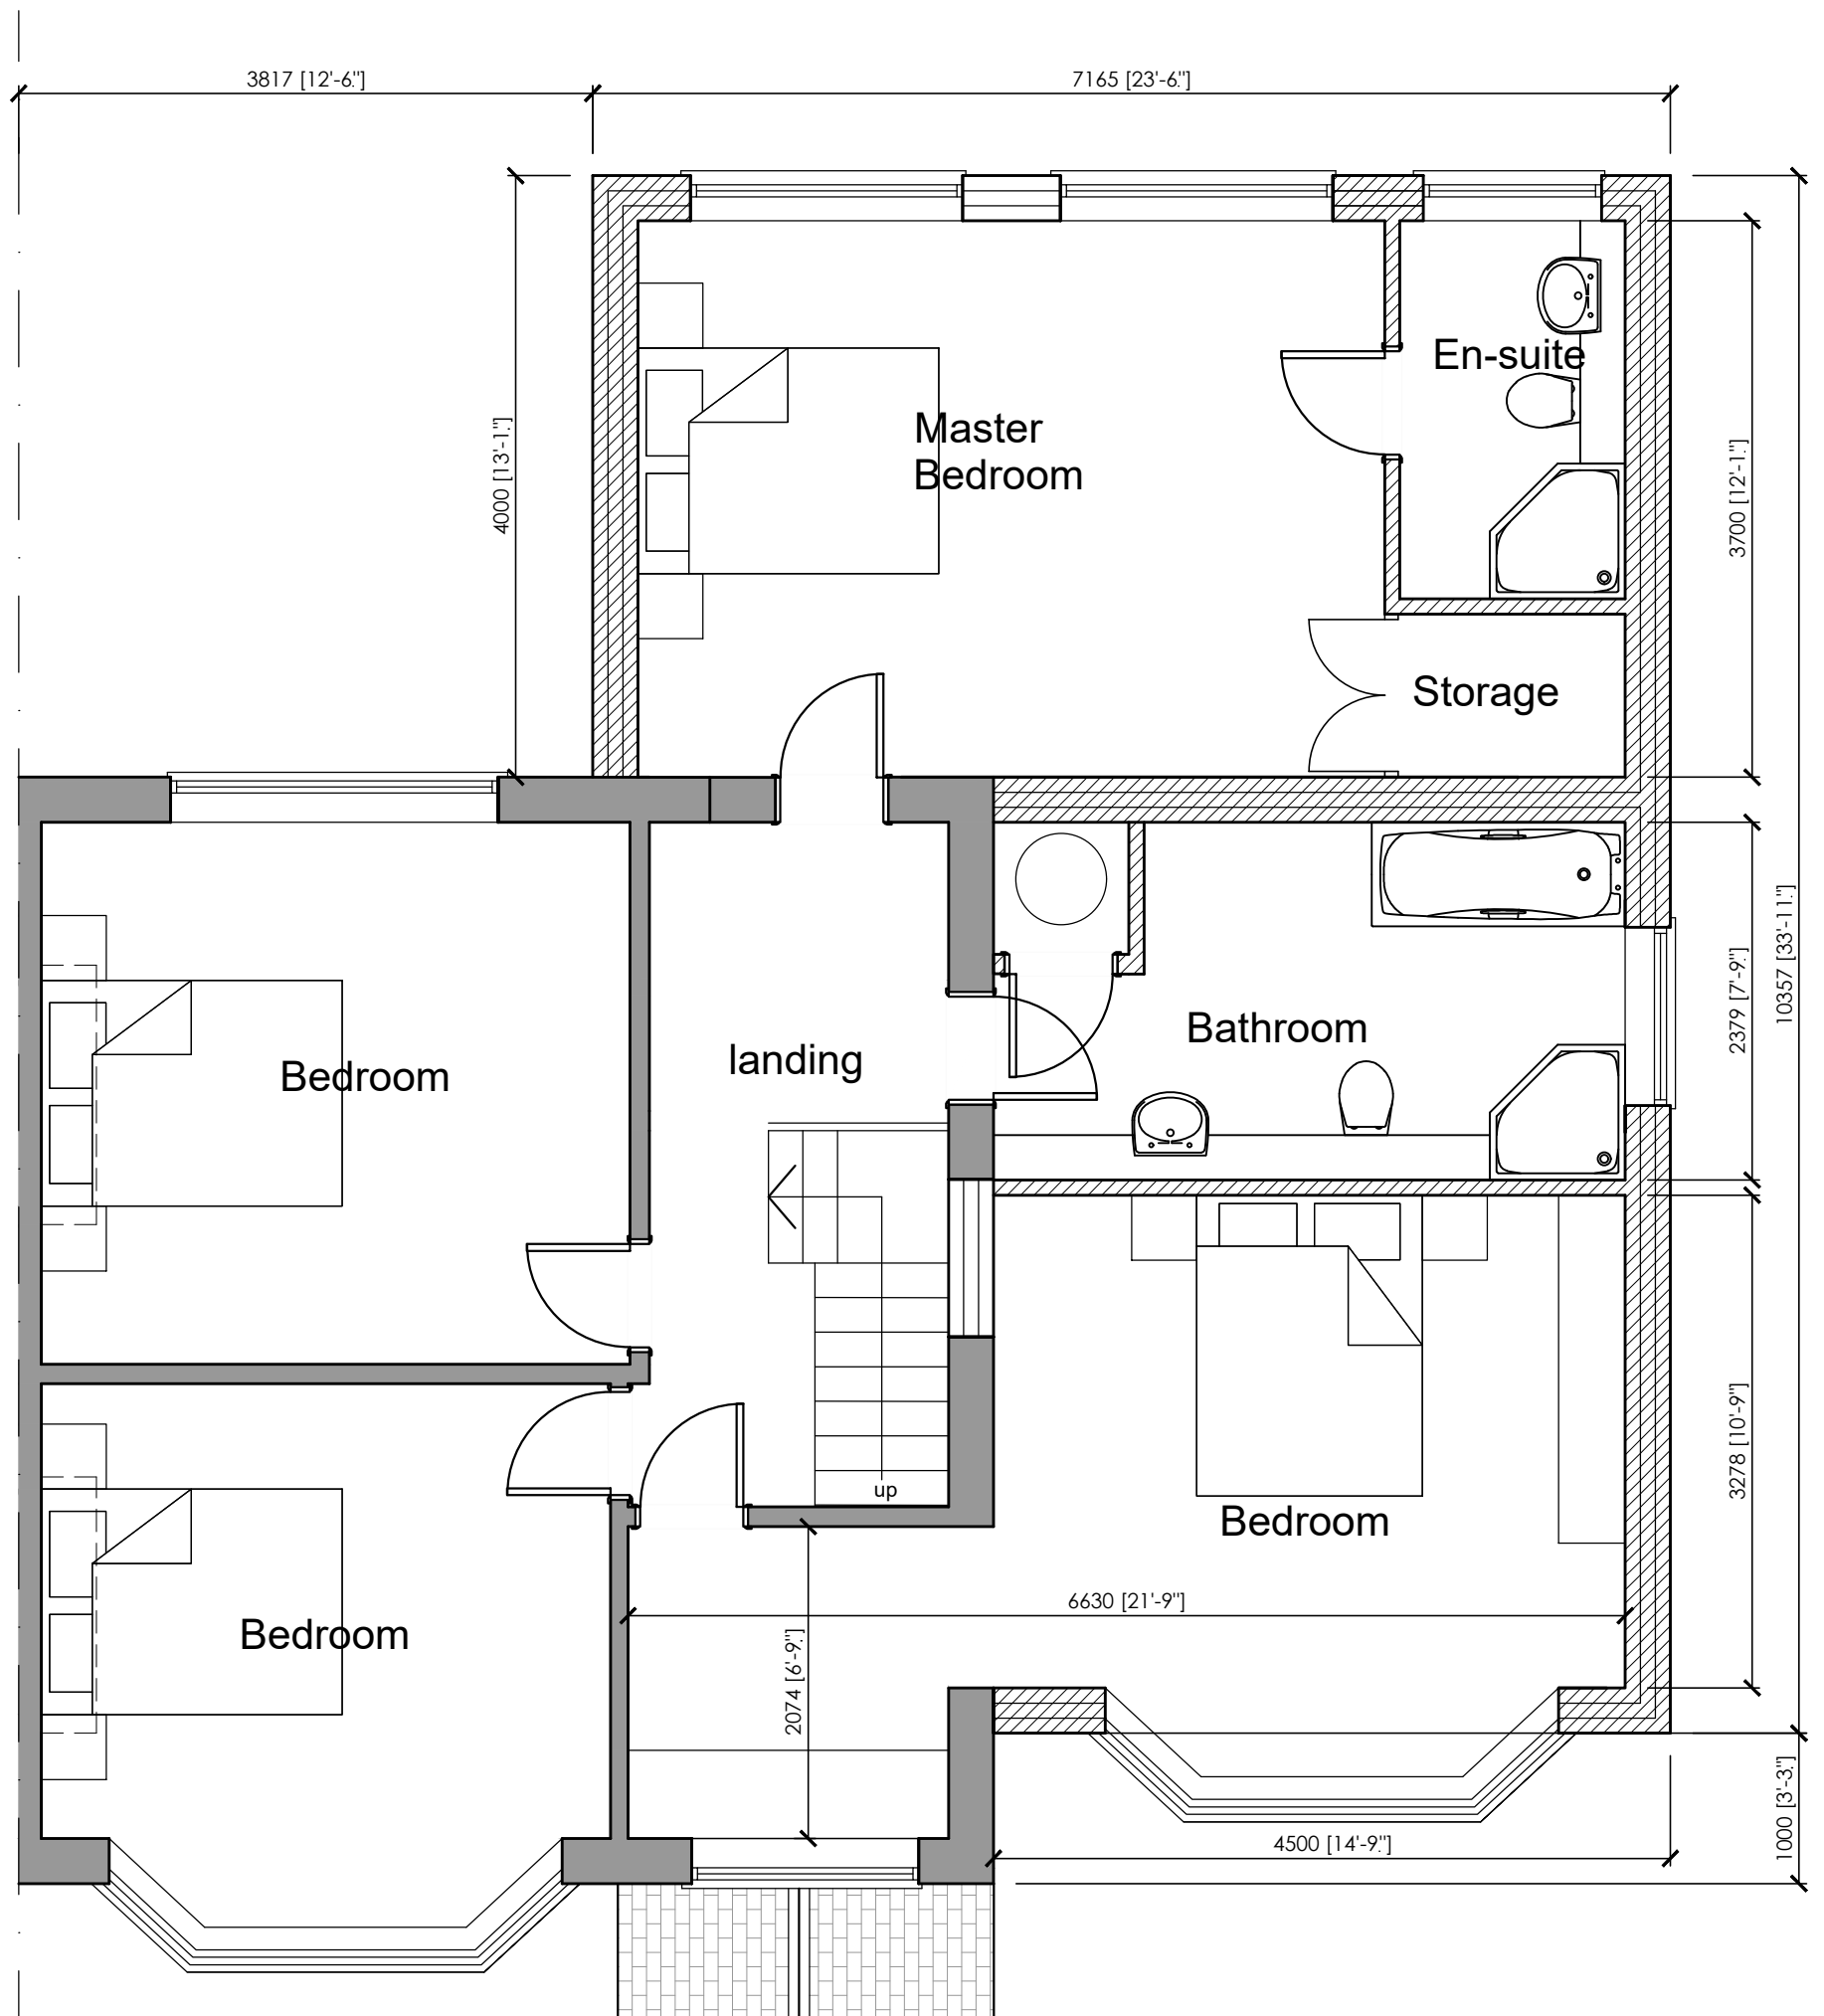

FIRST FLOOR PLAN AS PROPOSED